



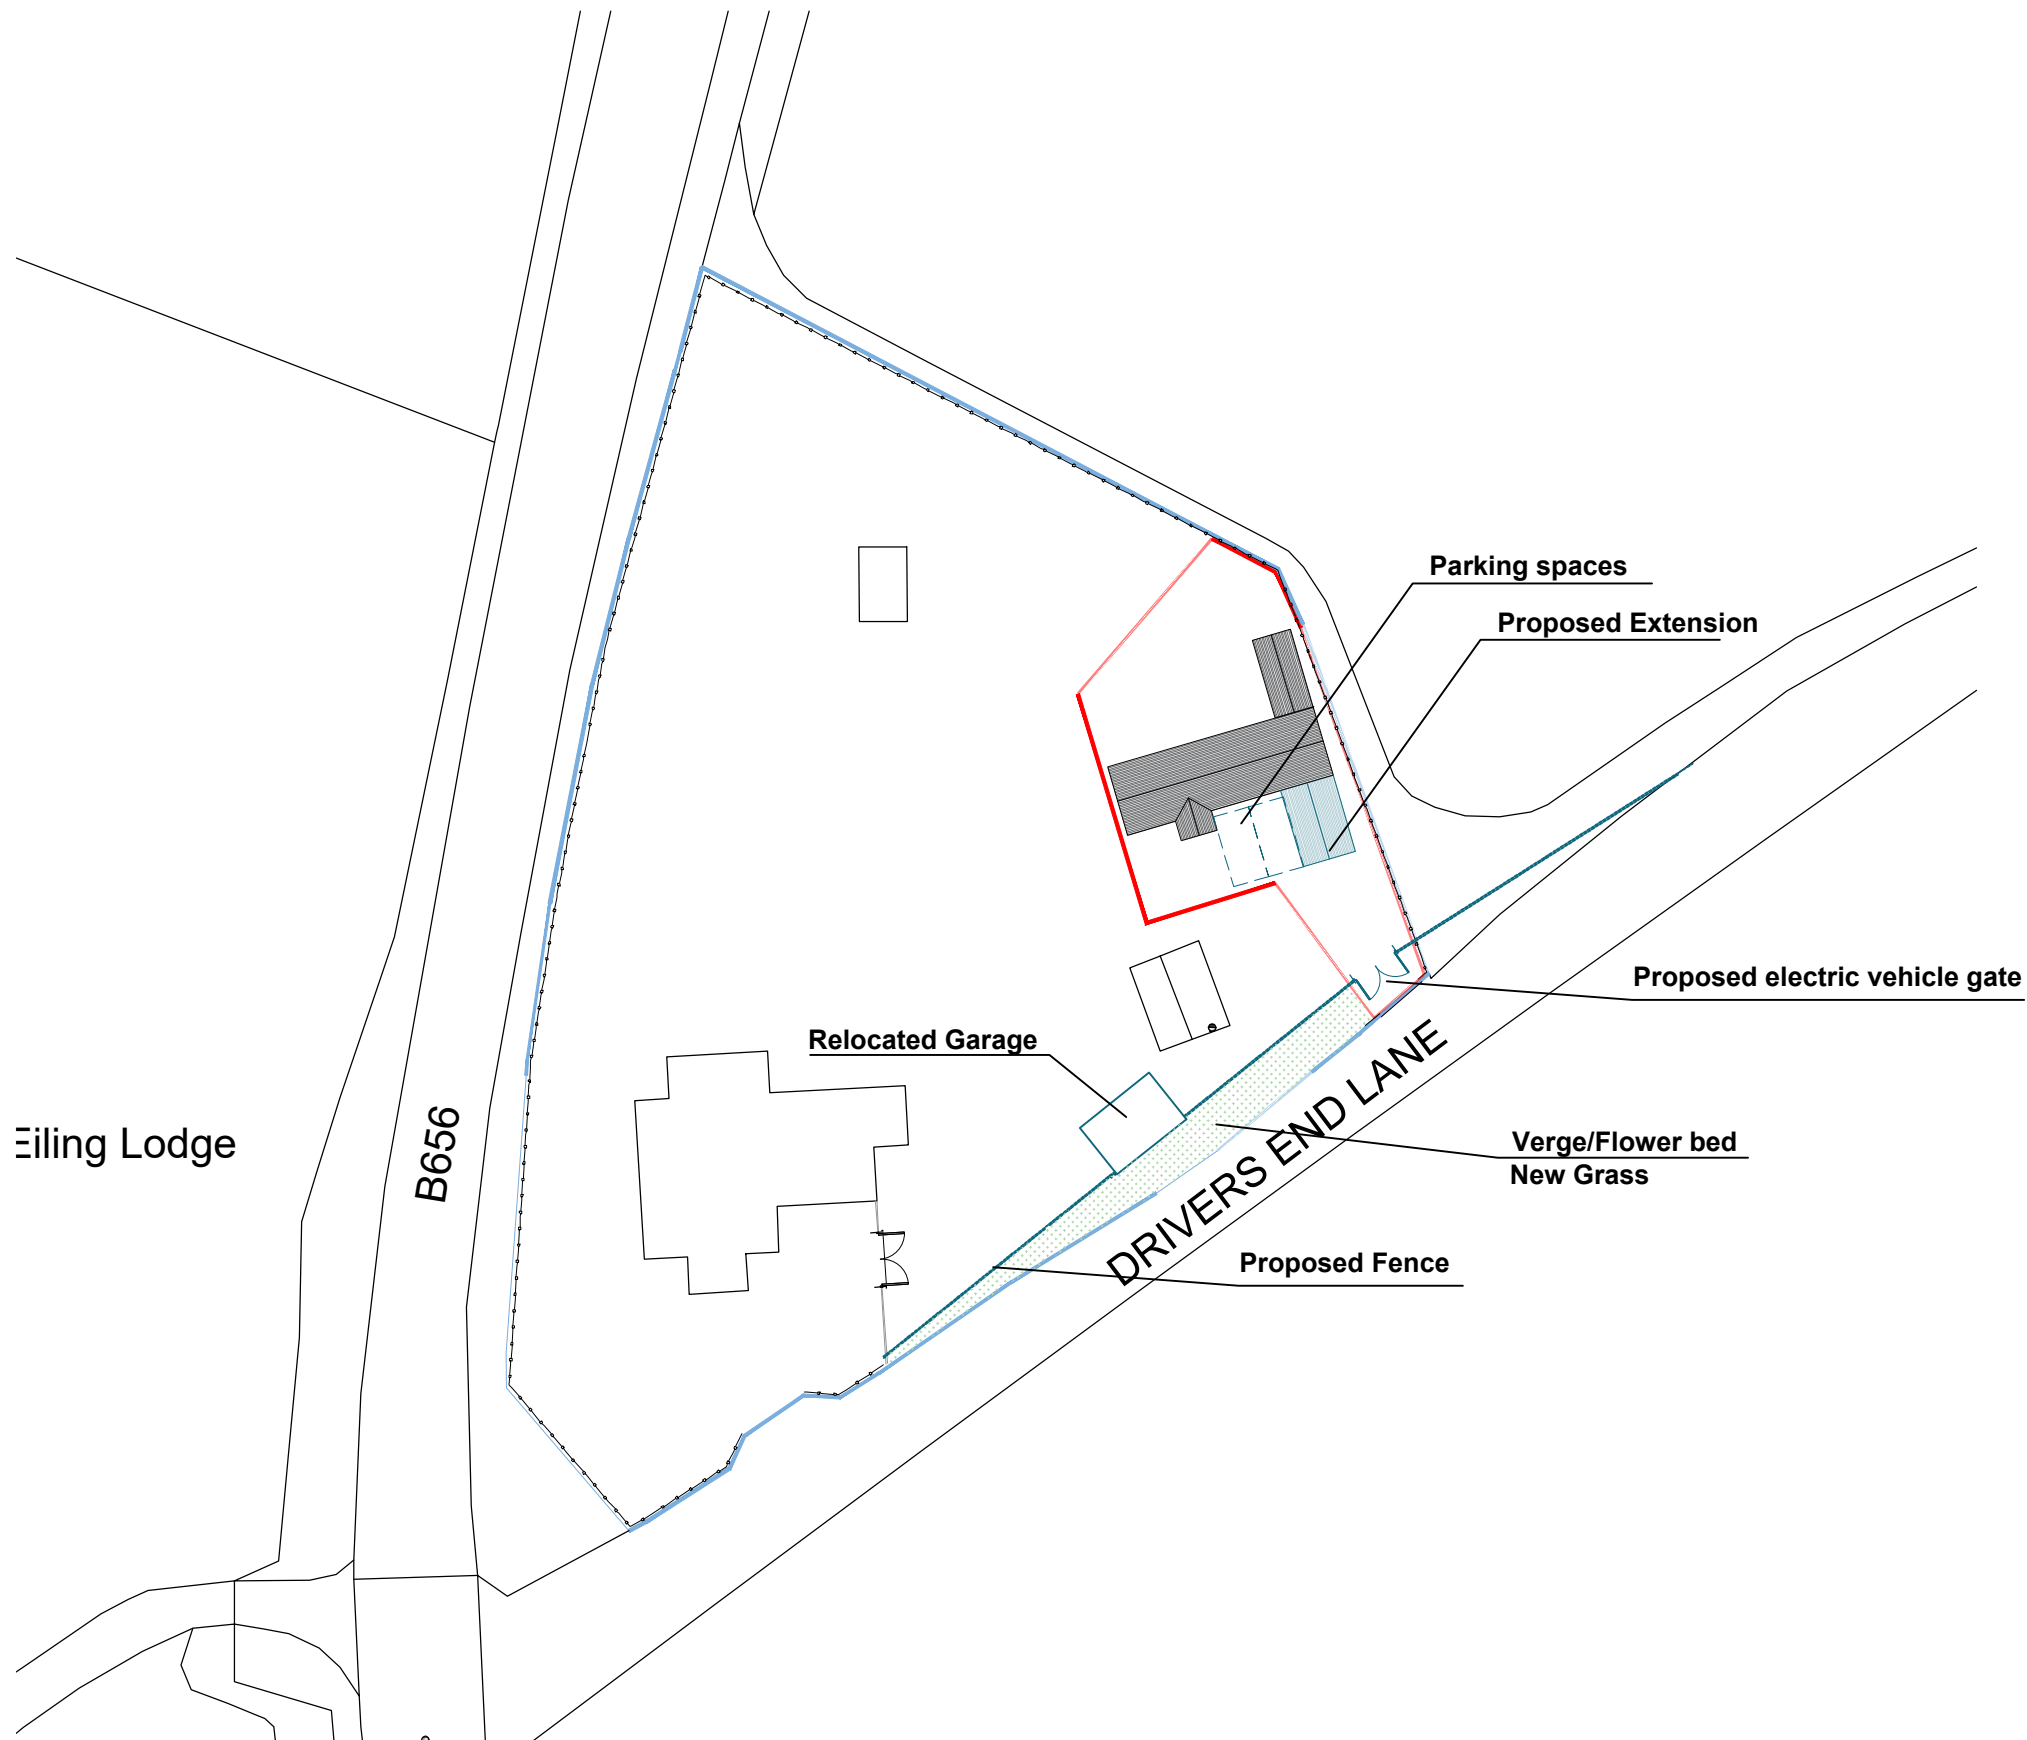

Proposed Block Plan

Any dimensions shown should be checked on site and discrepancies reported to the Architect prior to construction. Designs are not coordinated with engineer projects. Do not scale for construction purposes.

Block Plans are scaled from the Ordnance Survey Location Maps. Please see the licence number for the Os Maps in the Location Plans

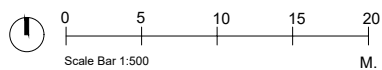

Existing Proposed

Drawing Name

Proposed Block Plan

Project Address

Eiling Lodge, Drivers End Lane,
Codicote, Hitchin SG4 8TP

Drawing No.

EilingLodgeDriversEndLane_
ProposedBlockPlan_V9

Scale

1/500 at A3

Designer

BB

Date

06.05.2026

Drawing No.

03

Revision

V9



Planning By Design Ltd
www.planning-by-design.co.uk
hello@planning-by-design.co.uk