
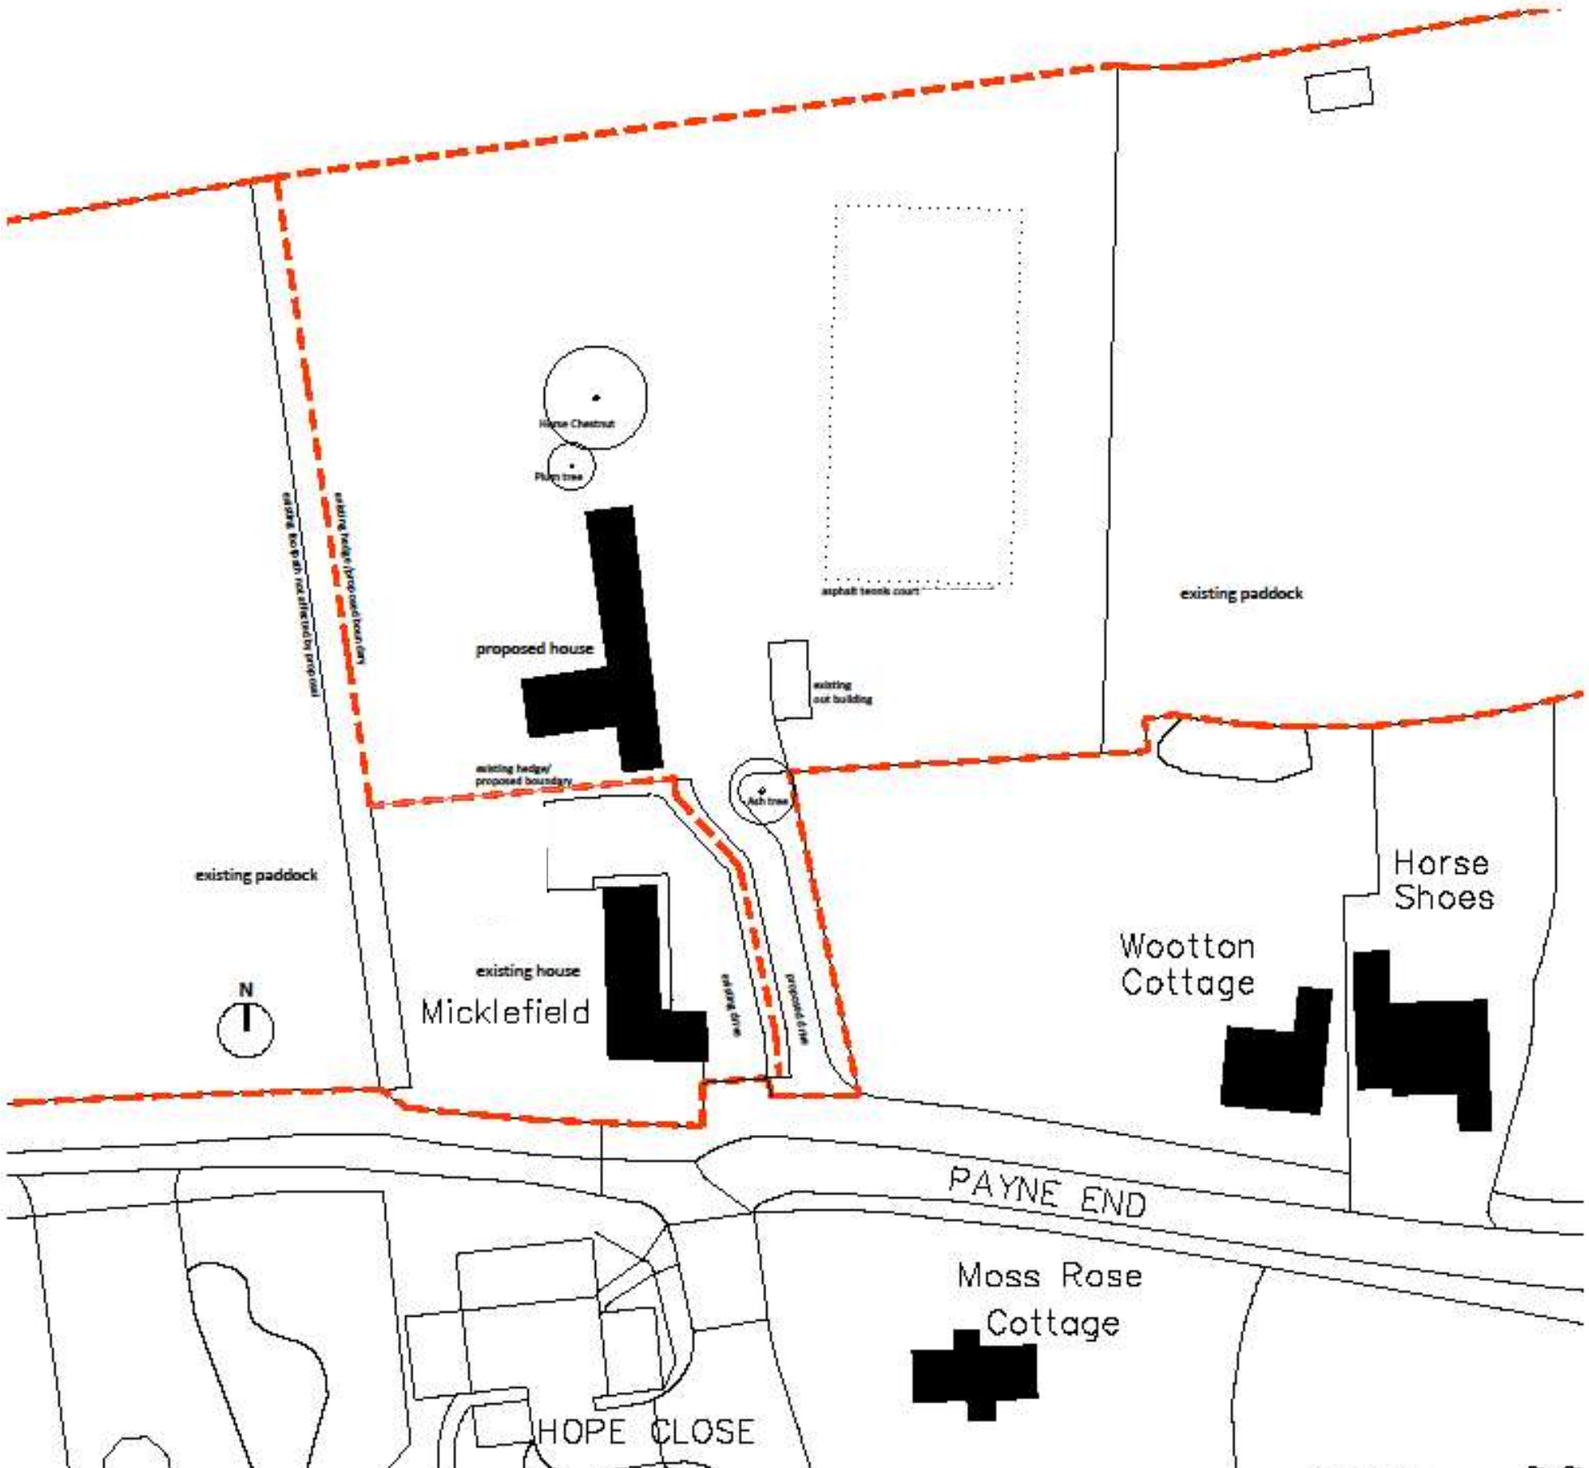


Proposed Site Plan 1:500

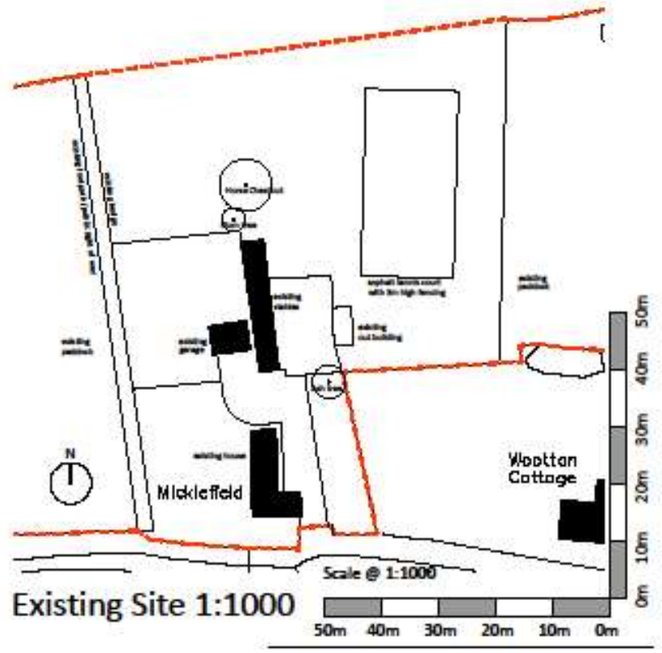

Existing Site 1:1000

Project at Micklefield, Sandon.
Conversion of existing garage and stables to dwelling.
Proposed Site Plan
Document Number 1603-6
16th March 2018

Scale @ A3
1:500