


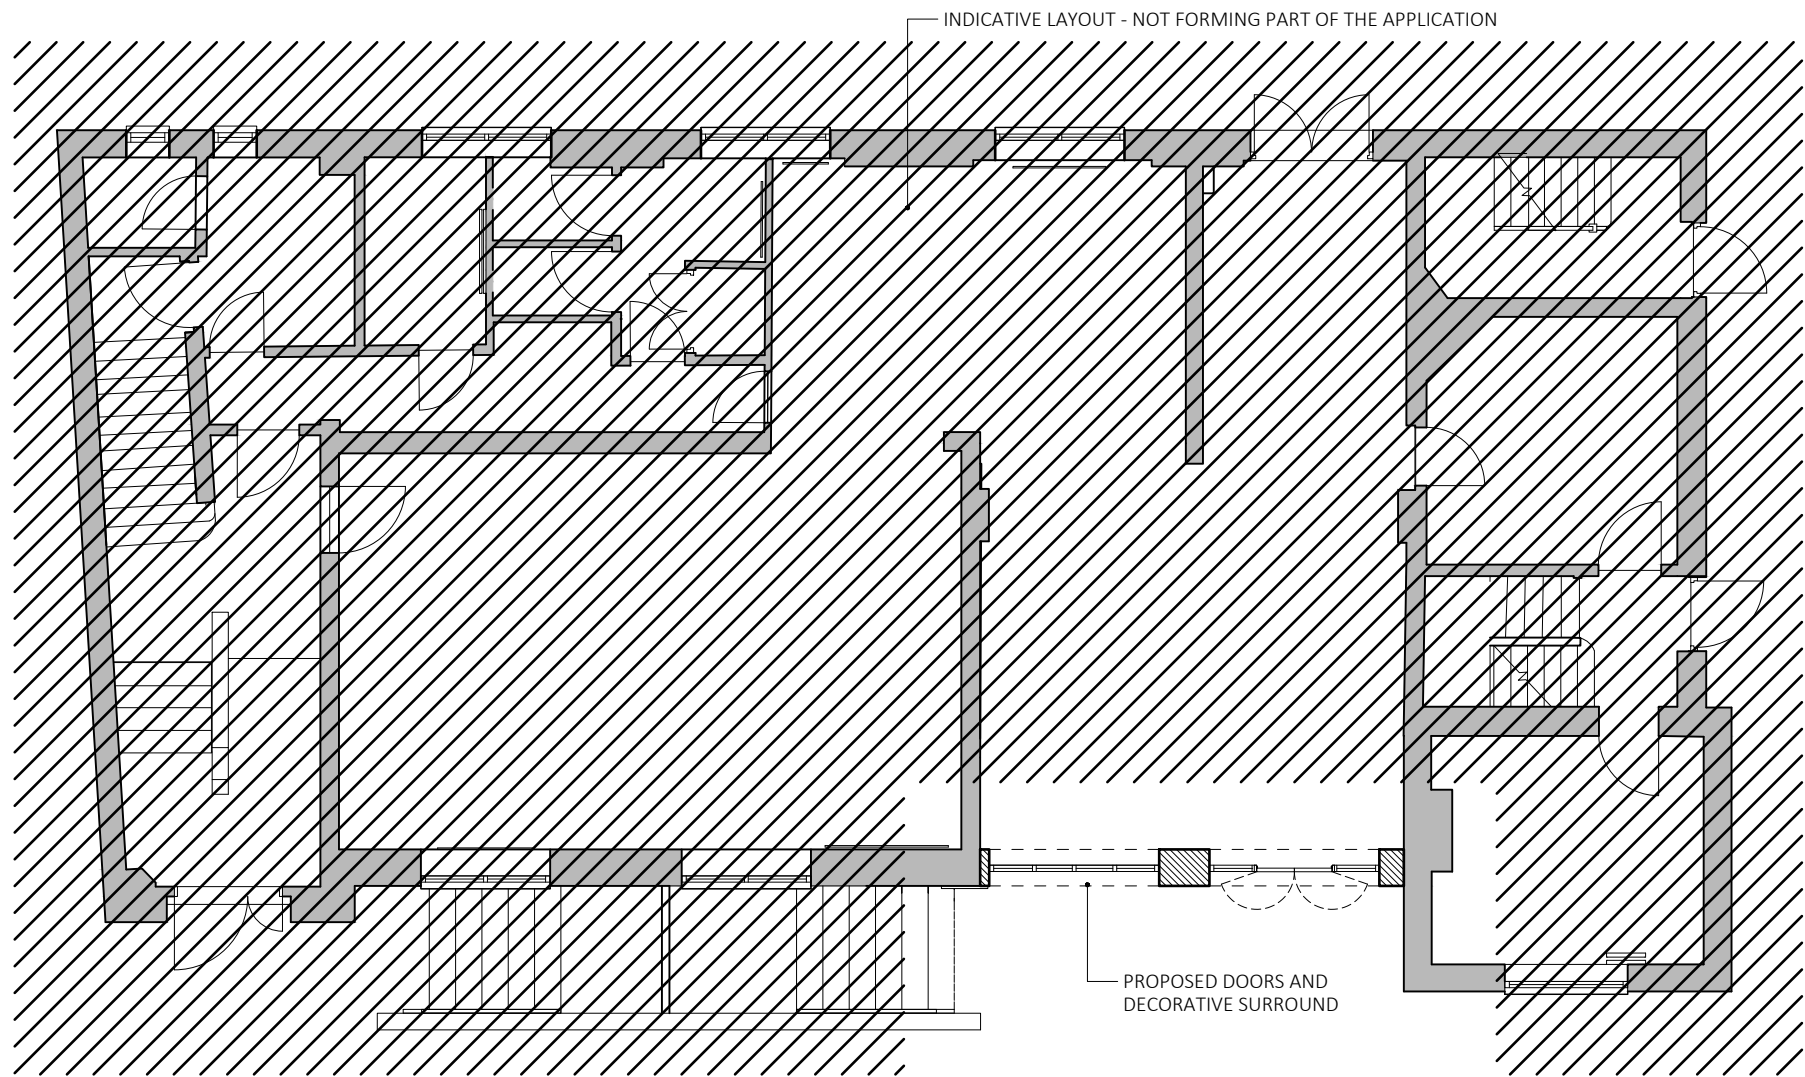

PROPOSED PLAN - 1:100

1:100@A3 0 1 2 3 4 5 Metres

Subject to detailed dimensional survey - Please note these drawings are based on existing drawings prepared by others.
Neil Gaskell Architects cannot be held responsible for any discrepancies and/or inaccuracy that may arise

SCHEME DESIGN SUBJECT TO
STRUCTURAL ENGINEER /SERVICES ENGINEER,
& PLANNERS COMMENT

FOR COMMENT

NEIL GASKELL
ARCHITECTS

BALDOCK - HERTFORDSHIRE
INFO@GASKELLARCHITECTS.CO.UK

Date	FEB 21	Project REINSTATEMENT OF FIRE STATION OPENING	
Scale	1:100	Address B.A.H.C. - BALDOCK	Drawing PROPOSED PLAN
Rev	-	Client BAHC	Drawing Number BDK-201