

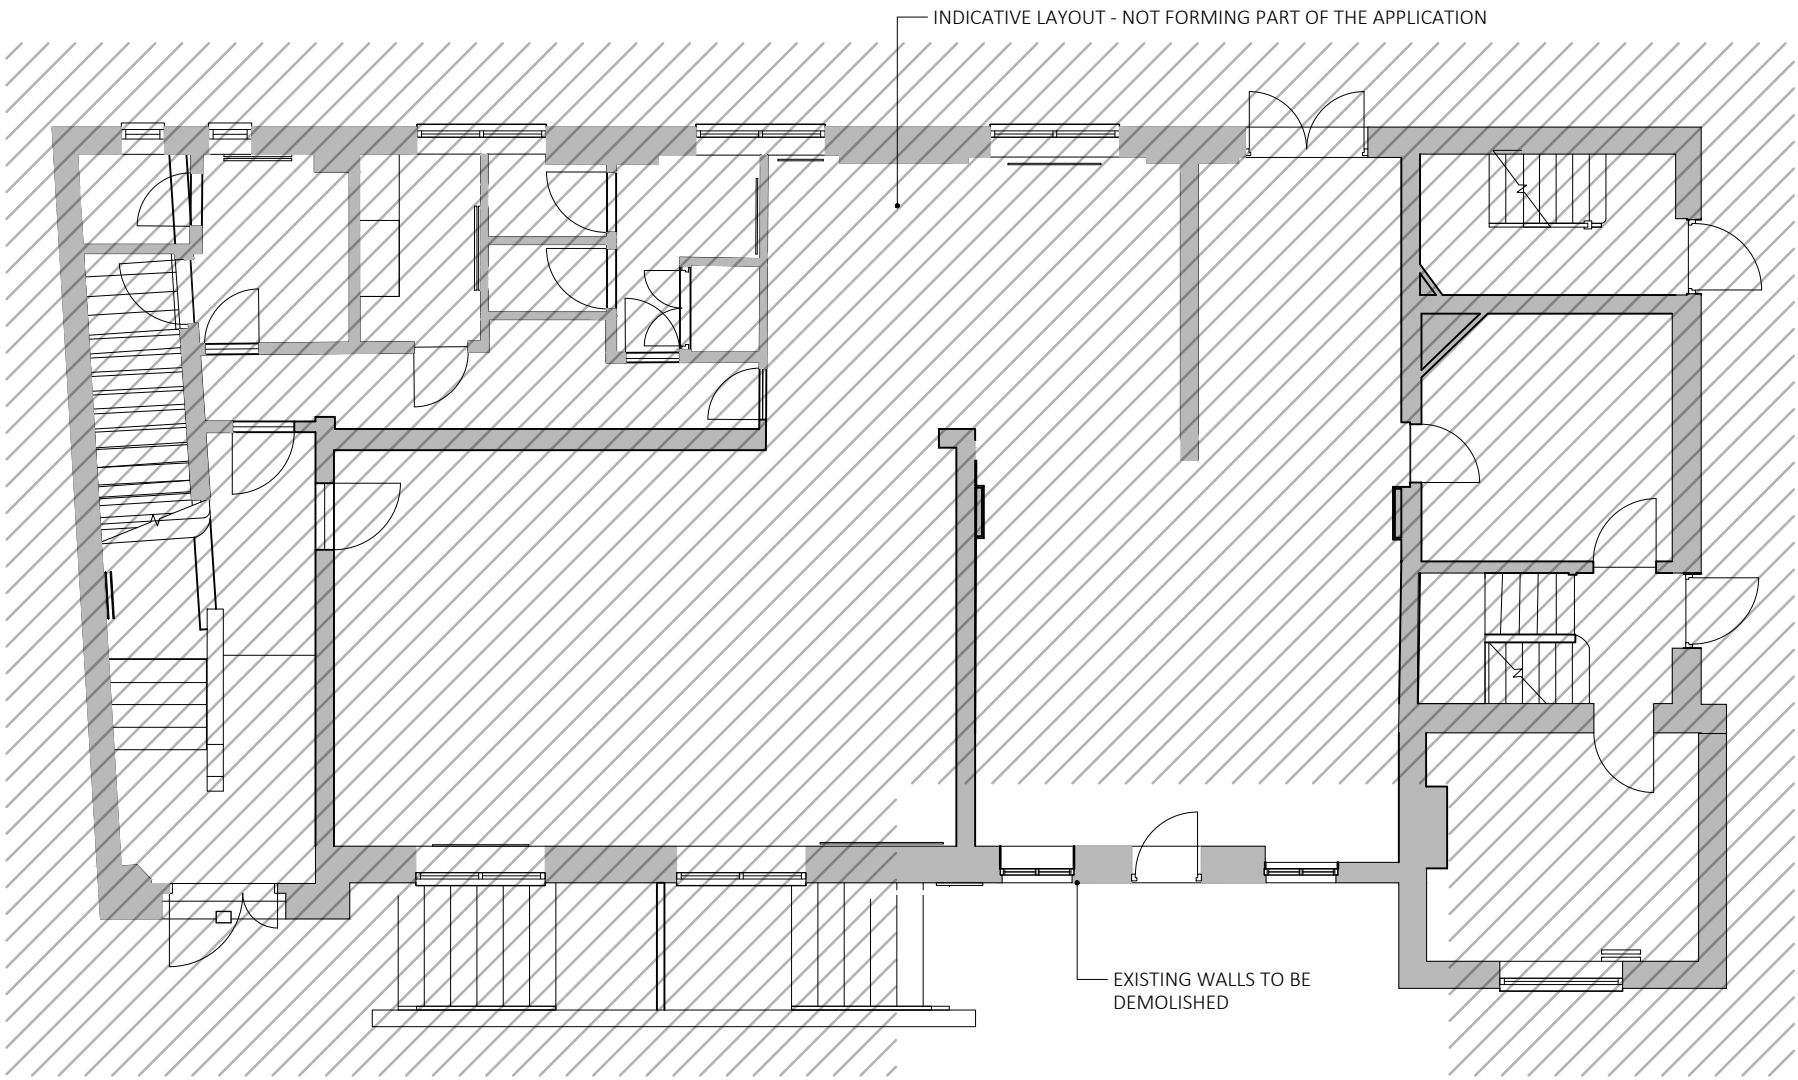


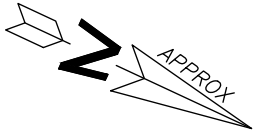


EXISTING PLAN - 1:100

1:100@A3

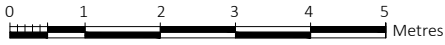

LOCATION PLAN - 1:1000

1:100@A3

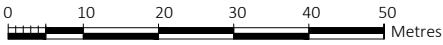

Subject to detailed dimensional survey - Please note these drawings are based on existing drawings prepared by others. Neil Gaskell Architects cannot be held responsible for any discrepancies and/or inaccuracy that may arise	SCHEME DESIGN SUBJECT TO STRUCTURAL ENGINEER /SERVICES ENGINEER, & PLANNERS COMMENT	 BALDOCK - HERTFORDSHIRE INFO@GASKELLARCHITECTS.CO.UK	Date	FEB 21	Project REINSTATEMENT OF FIRE STATION OPENING	
			Scale	1:100 1:1000	Address B.A.H.C. - BALDOCK	Drawing EXISTING & LOCATION PLAN
	FOR COMMENT		Rev	-	Client BAHC	Drawing Number BDK-101