This drawing must not be copied without the consent of Home Extension Team
The contractor is responsible for taking and checking all dimensions and angles



PROPOSED NORTH EAST ELEVATION

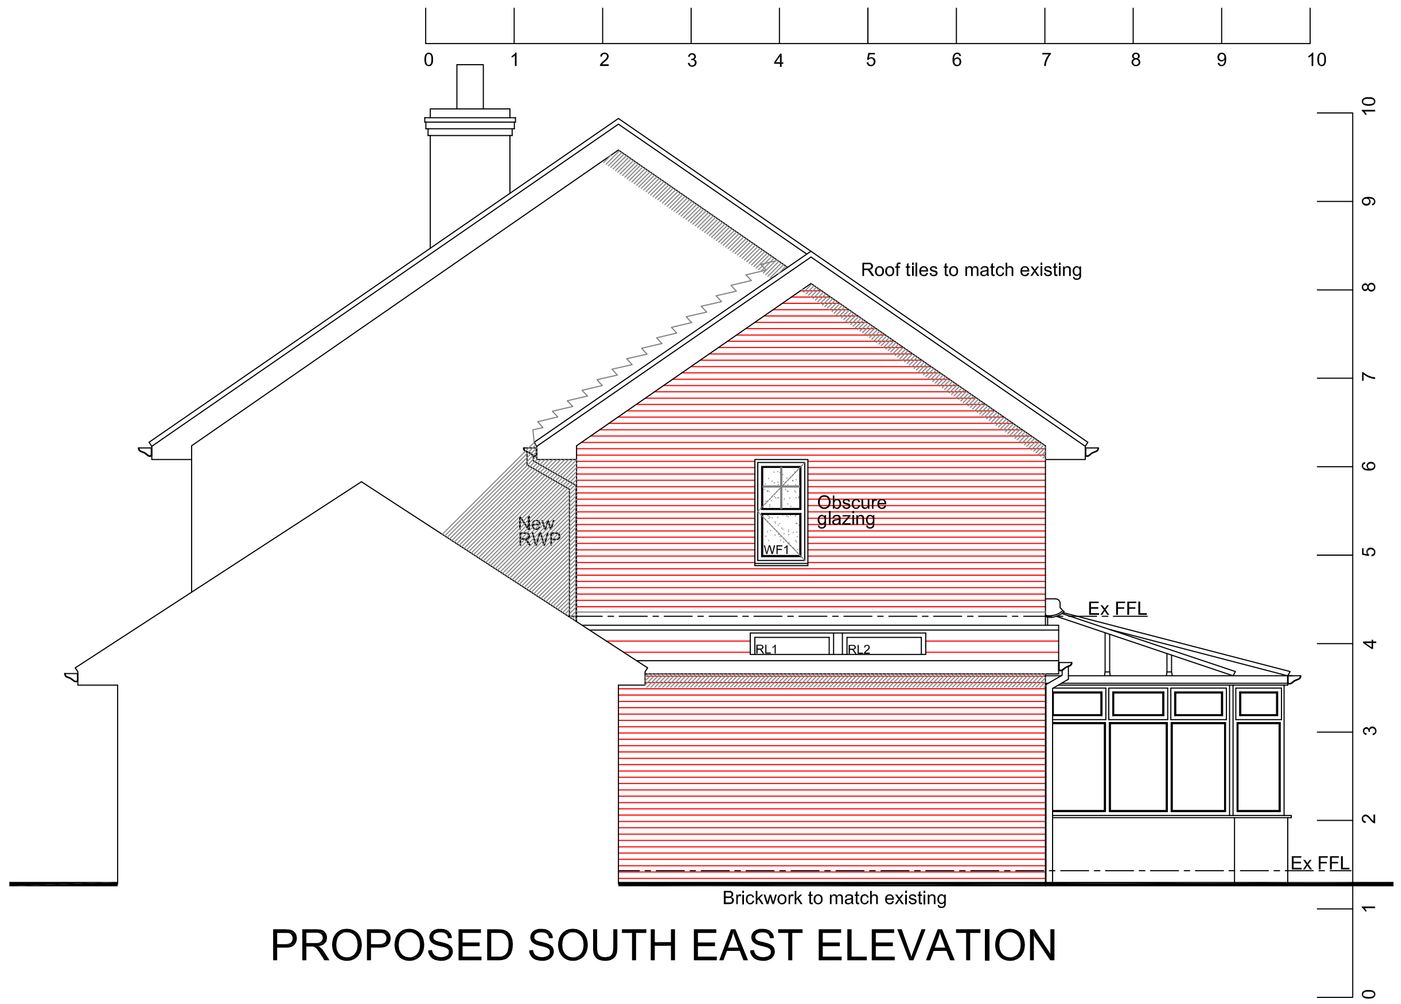

PROPOSED SOUTH EAST ELEVATION



BLOCK PLAN 1:500



LOCATION PLAN 1:1250

Materials

Walls
Existing Facing brickwork
New Facing brickwork to match existing

Roof
Existing concrete interlocking tiles
New concrete interlocking tiles to match existing

Windows
Existing white UPVc windows
New white UPVC windows to match existing

Doors
Existing white UPVc
New white UPVC doors to match existing

Boundary
N/A
N/A

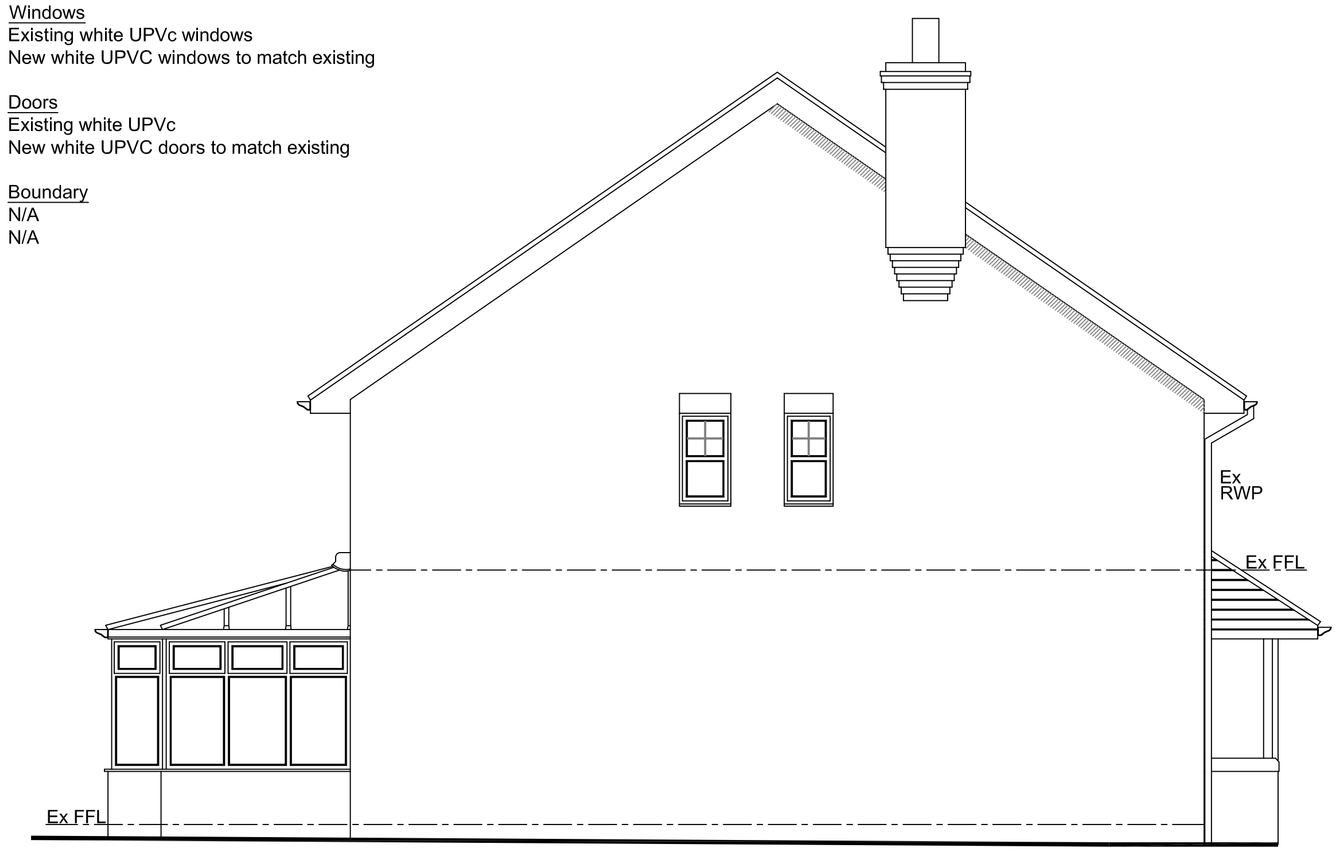

PROPOSED NORTH WEST ELEVATION

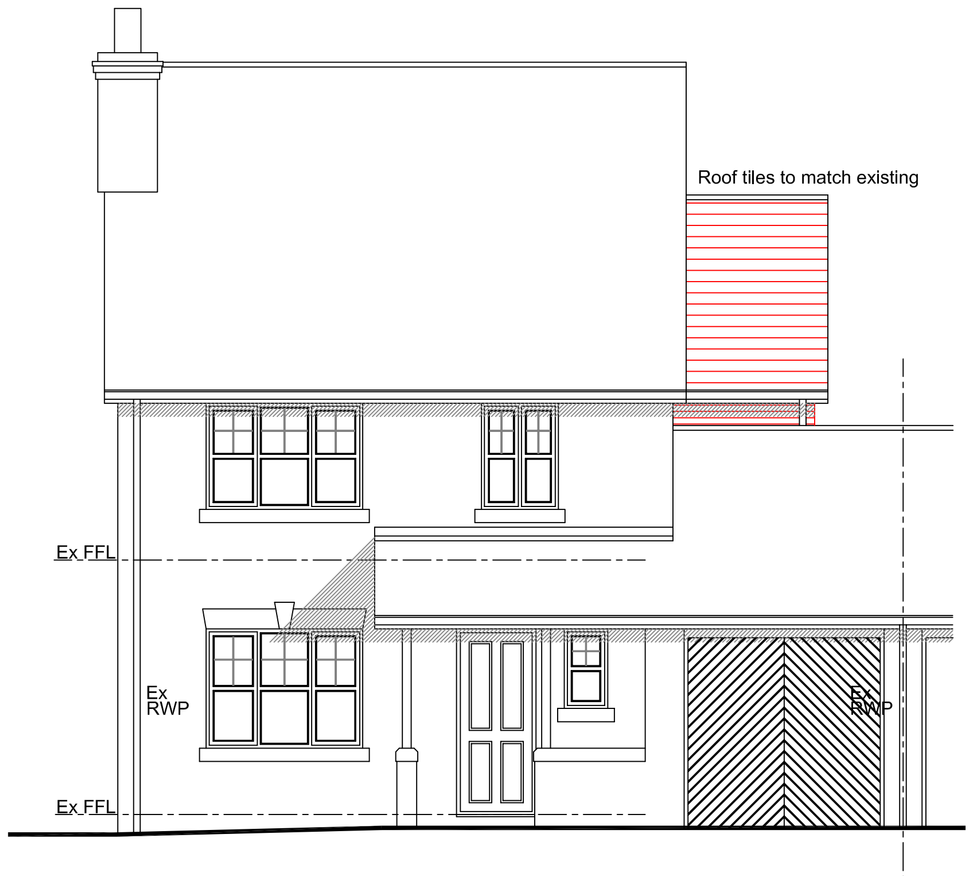

PROPOSED SOUTH WEST ELEVATION

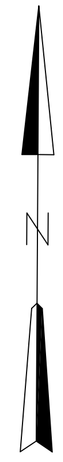

Rev A 17/01/2018
-As per clients marked up drawing 16 Jan.

HOME EXTENSION TEAM
103 Bancroft, Hitchin, Herts. SG5 1NB
Tel: (01462) 440099 E-mail: hitchin@het.co.uk

Client
Mr & Mrs Box

Project
34 Sycamore Close
St Ippolyts, Hitchin
Herts
SG4 7SN

Drawing Title
Planning Application, proposed double storey rear and side infill with internal alterations. Proposed elevations

Scale A1 dwg	Date	Drawn by
1:50	17-01-2018	MD

Dwg. No.	Rev.
HET 1530/02	A