


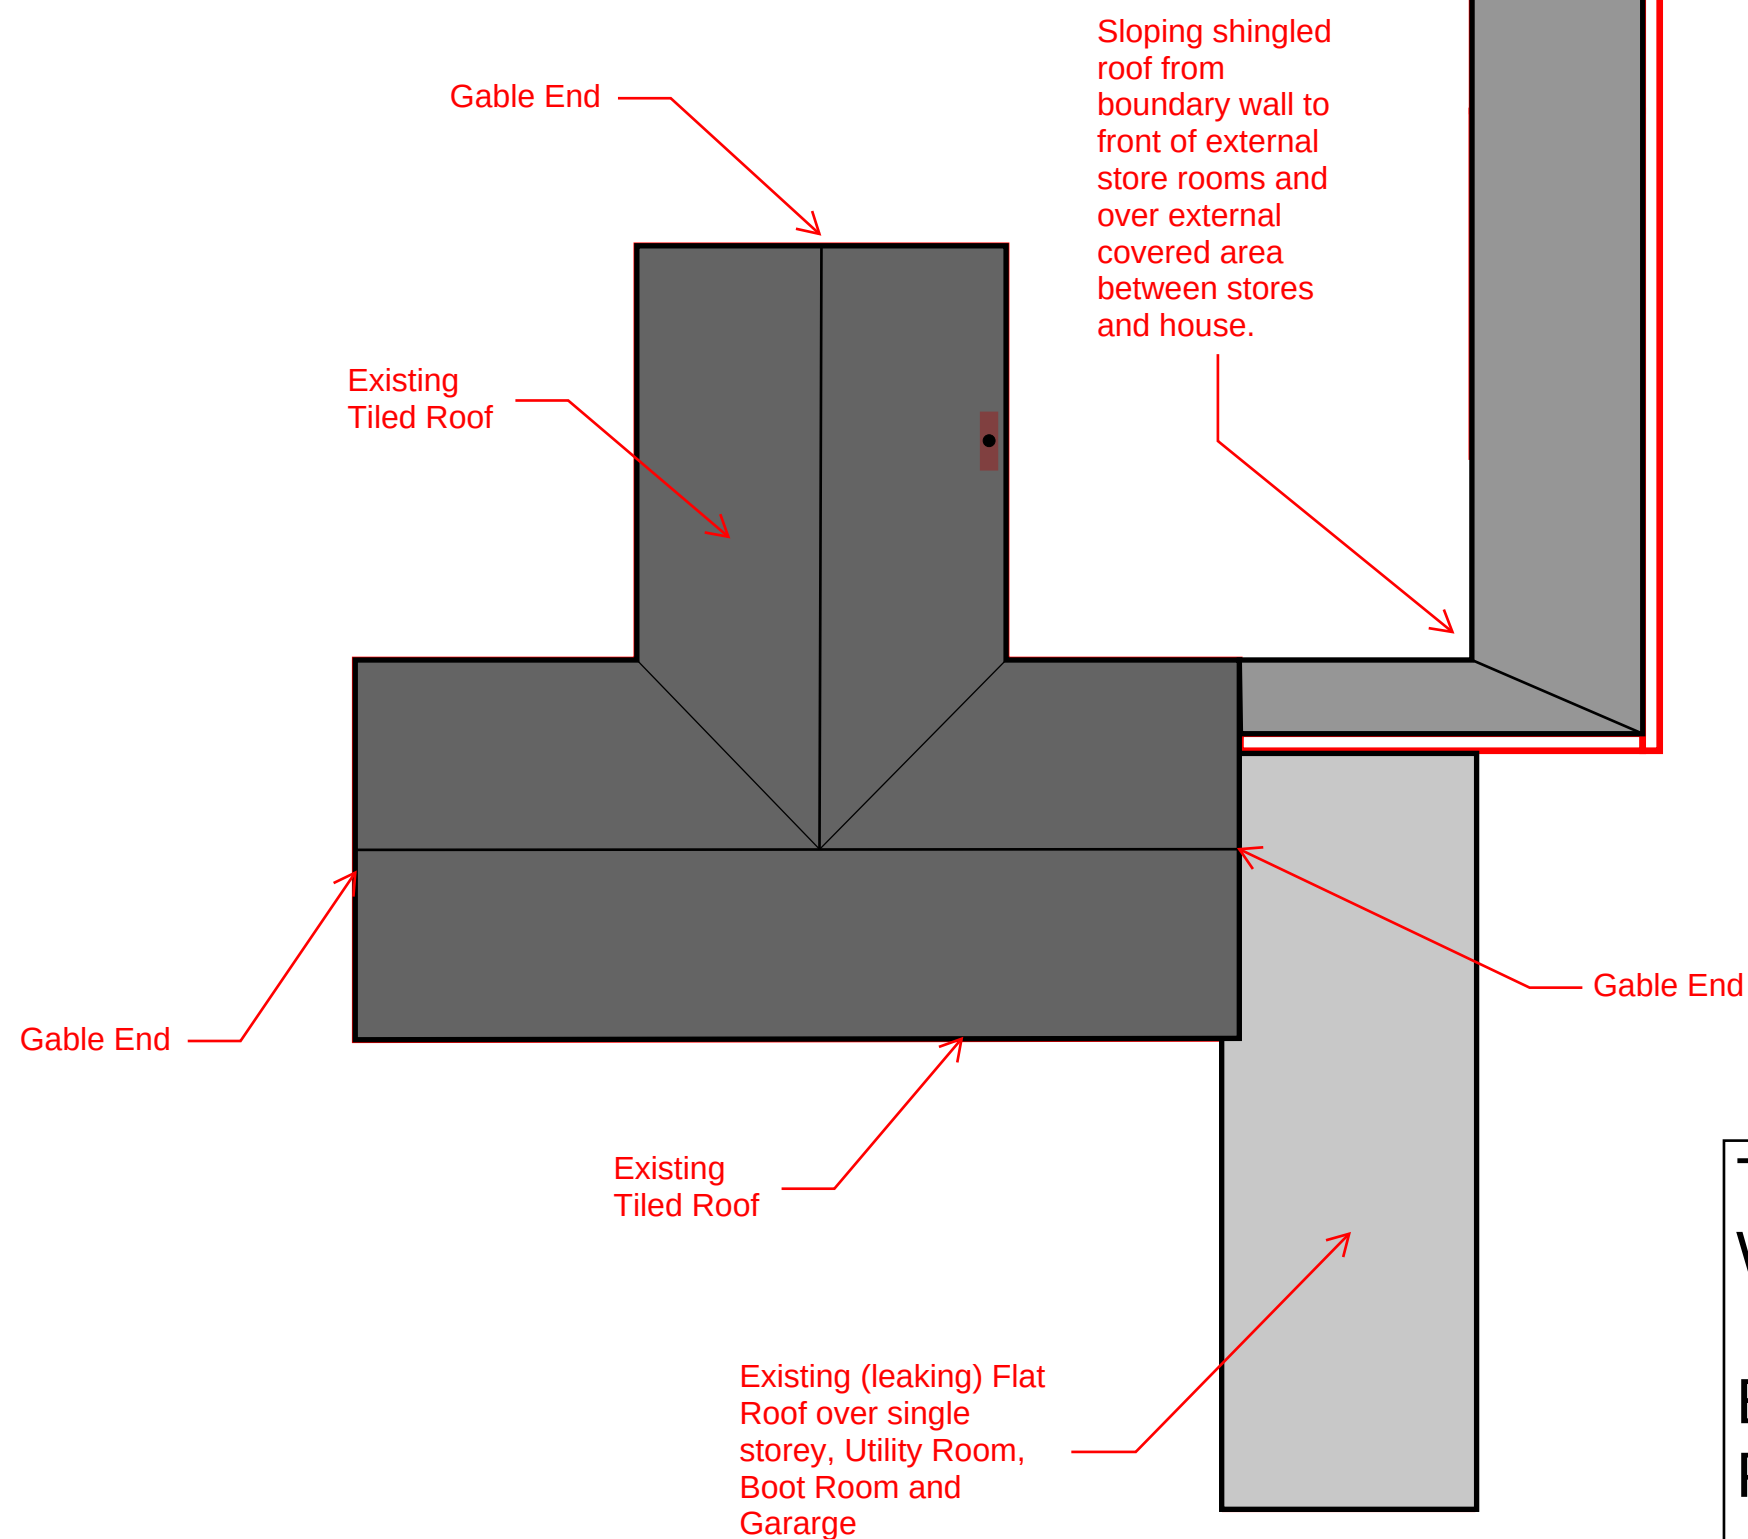

0 1m 2 3 4 5 6 7 8 9 10

The Old Vicarage, Kings
Walden SG4 8JX

Existing Roof Floor Plan
Planning Submission Issue

No. 2024/CP/011 1:100