

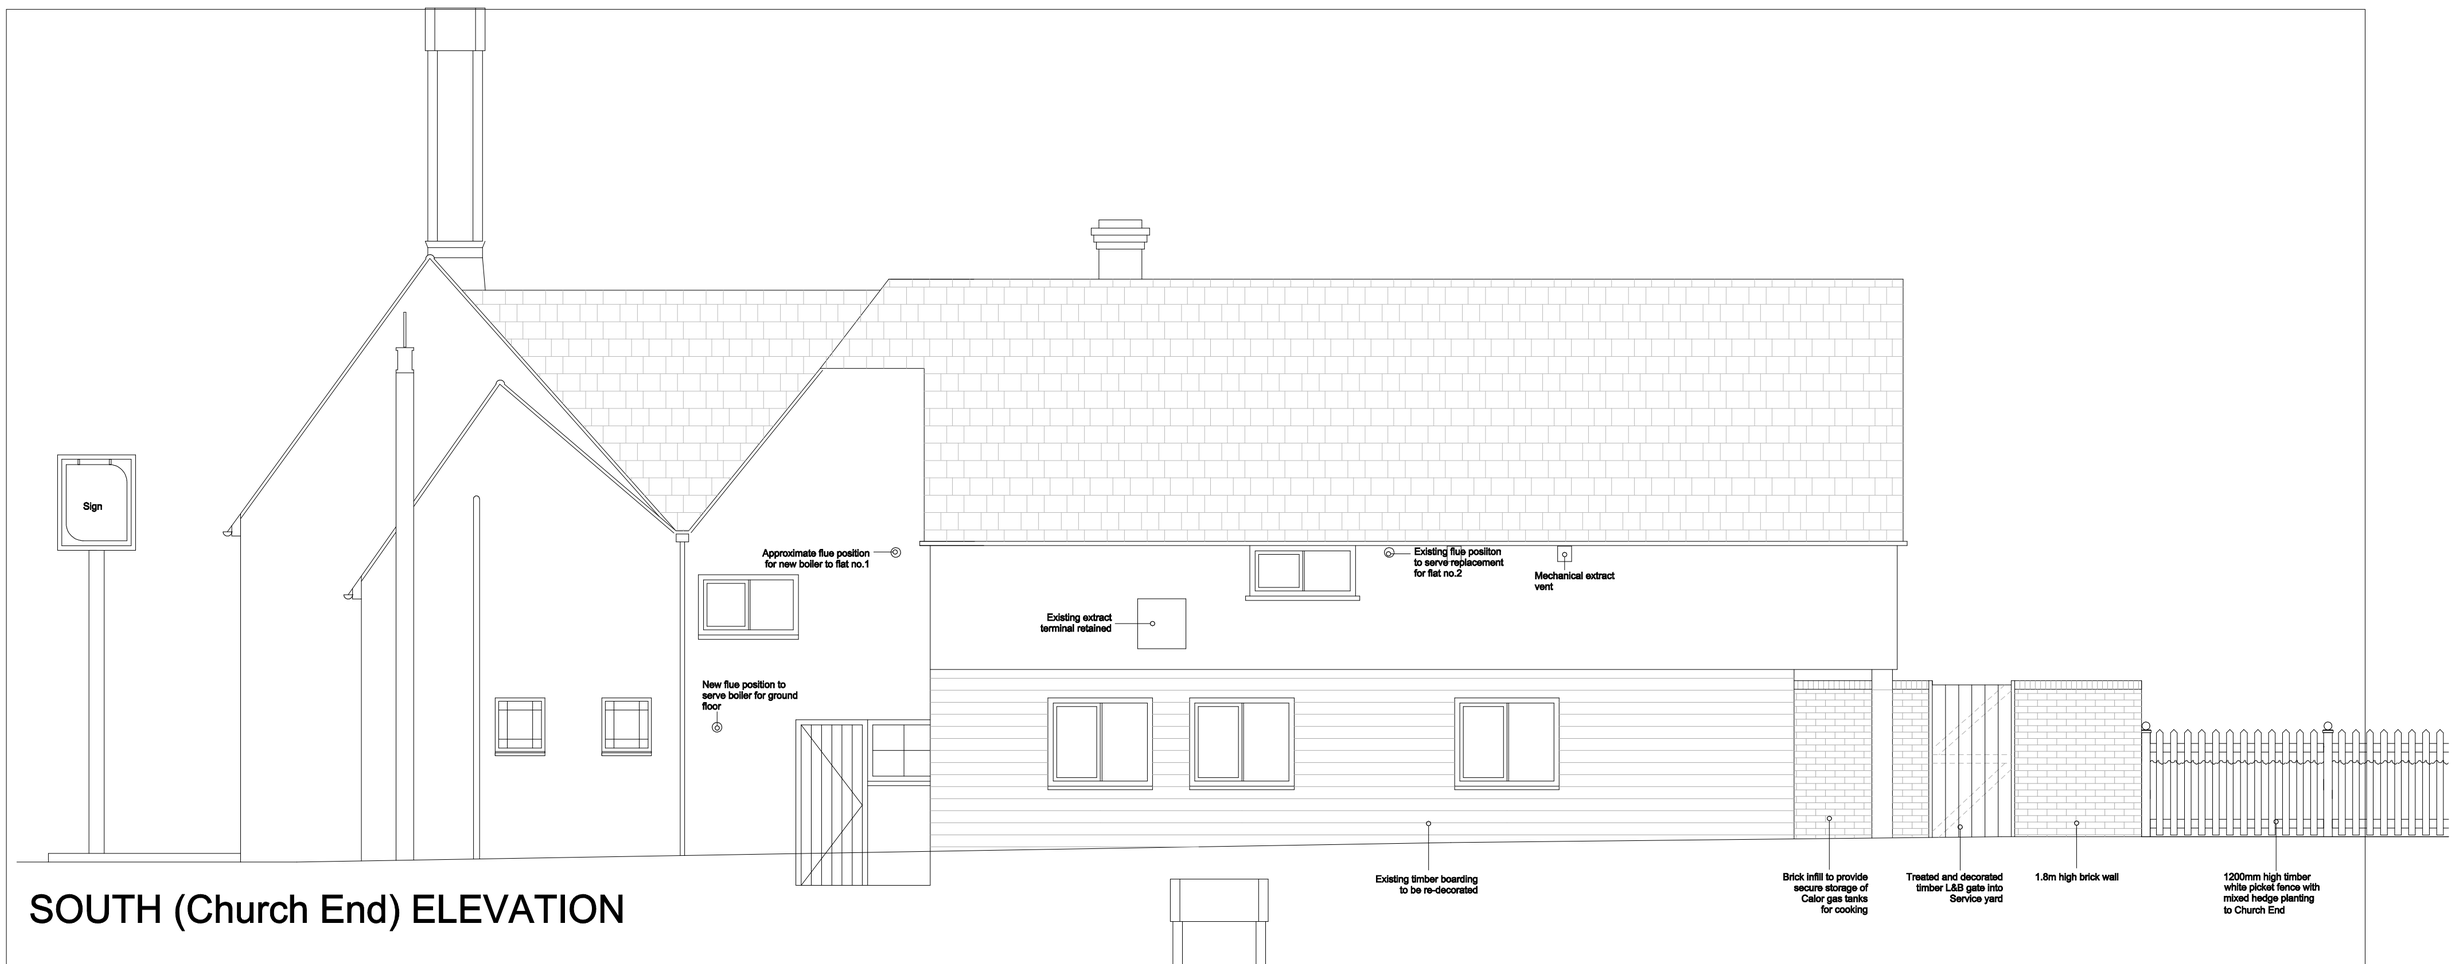



SOUTH (Church End) ELEVATION

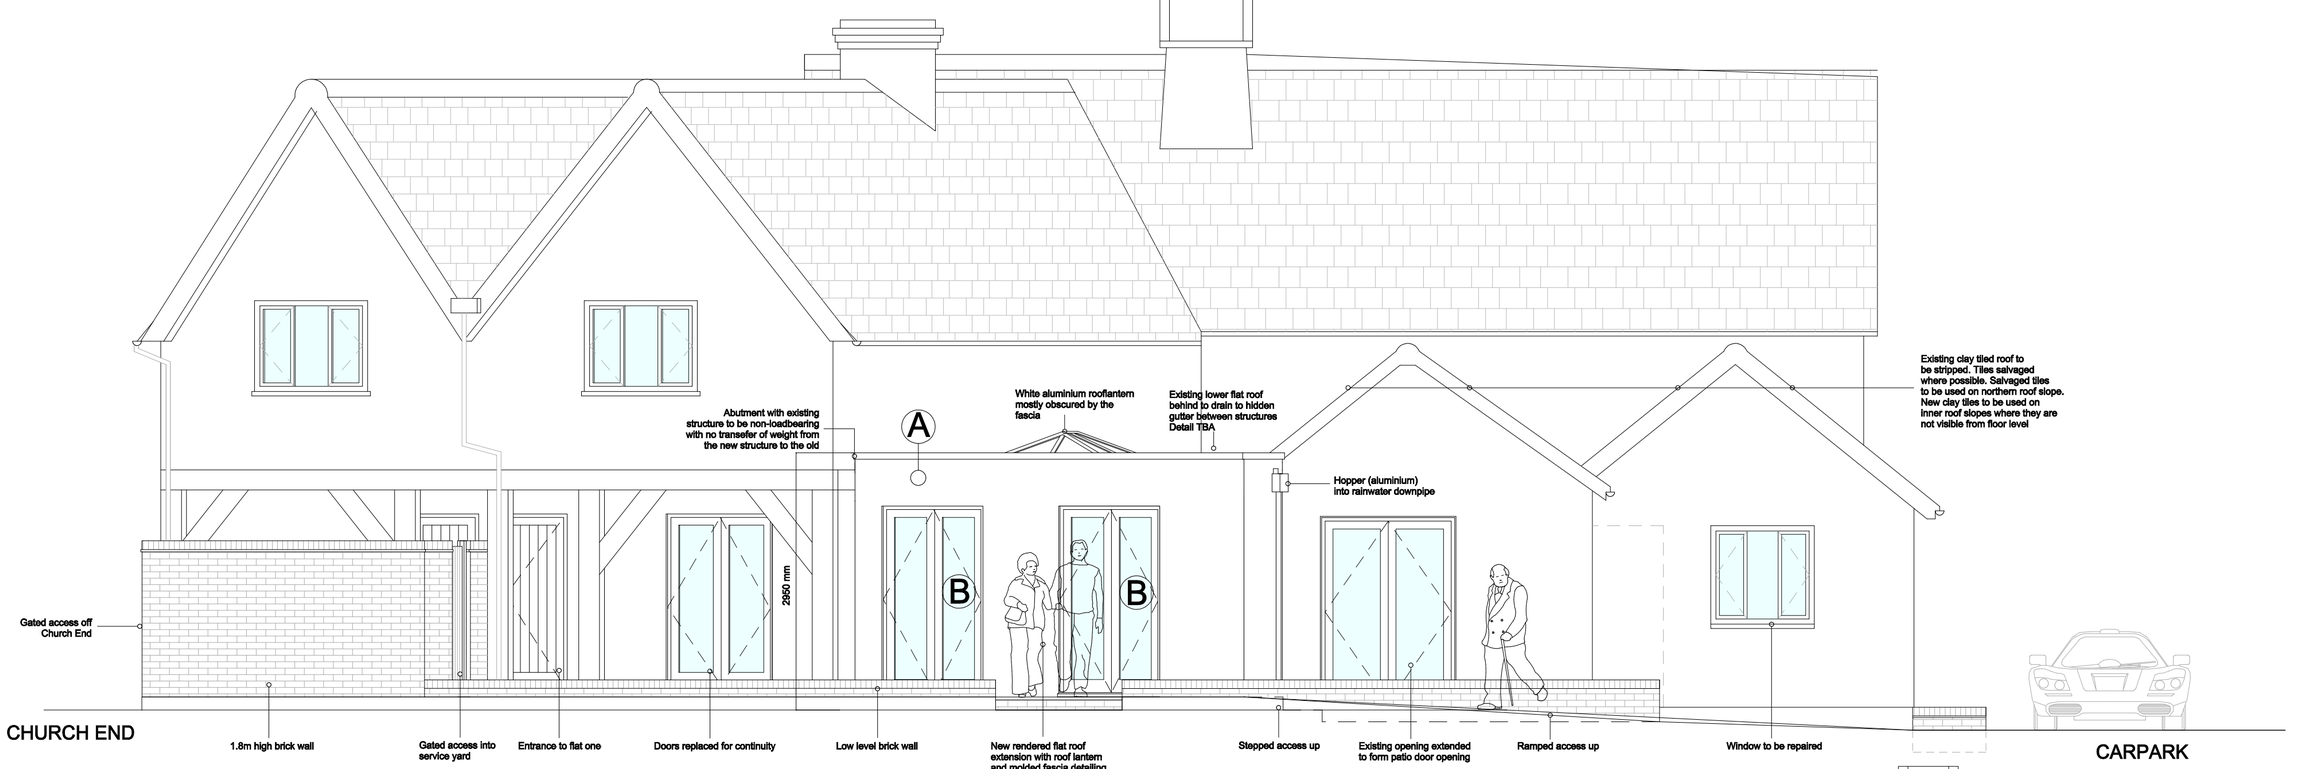


EAST ELEVATION

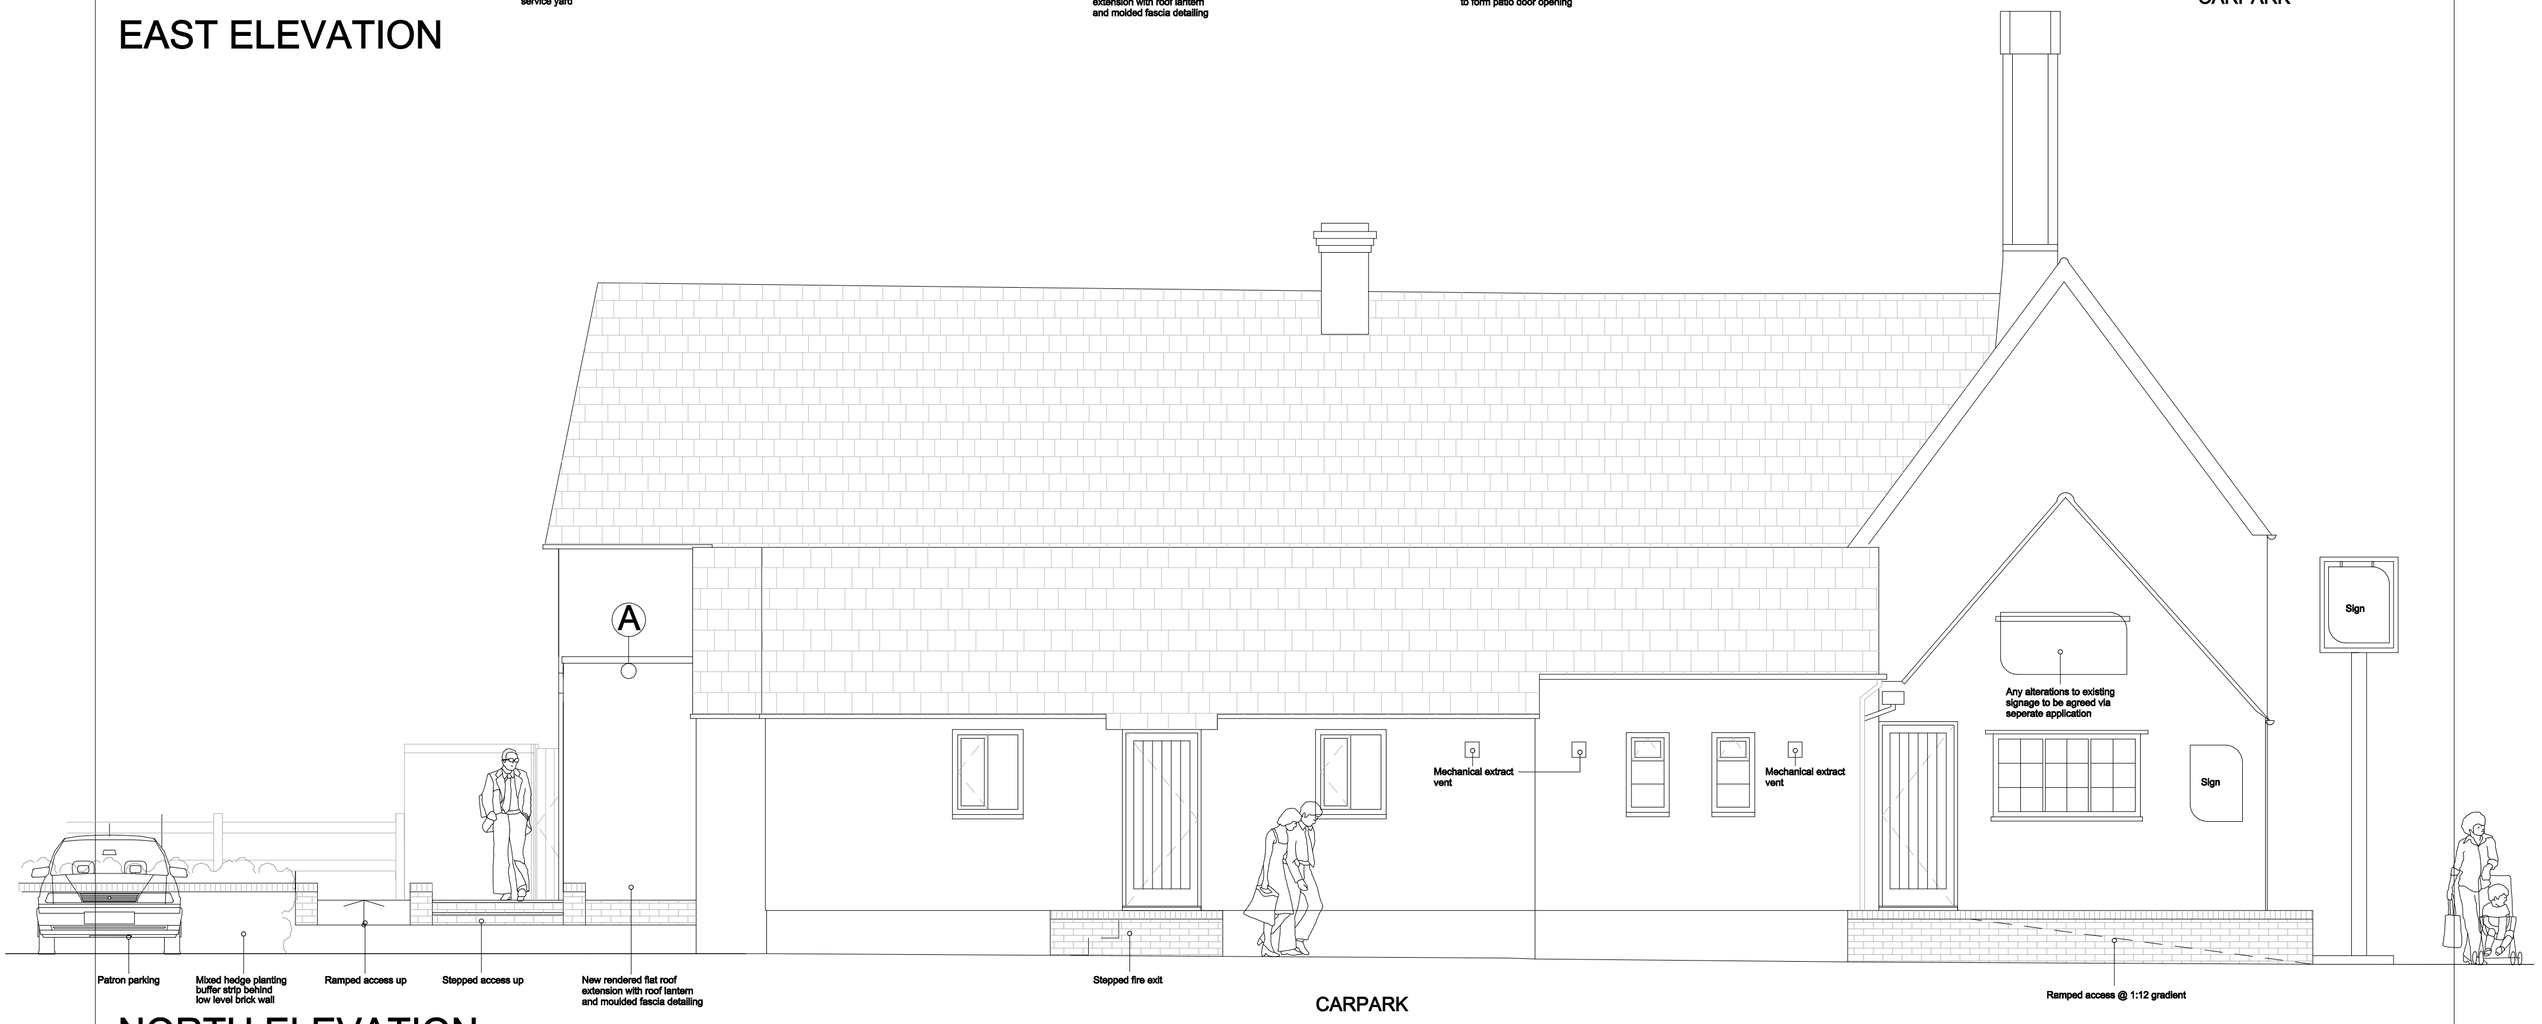

NORTH ELEVATION

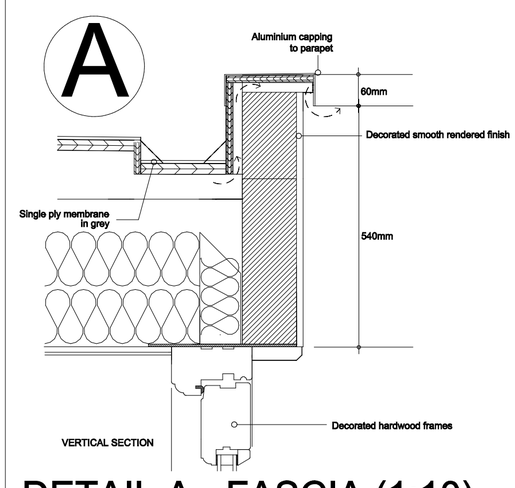

DETAIL A - FASCIA (1:10)

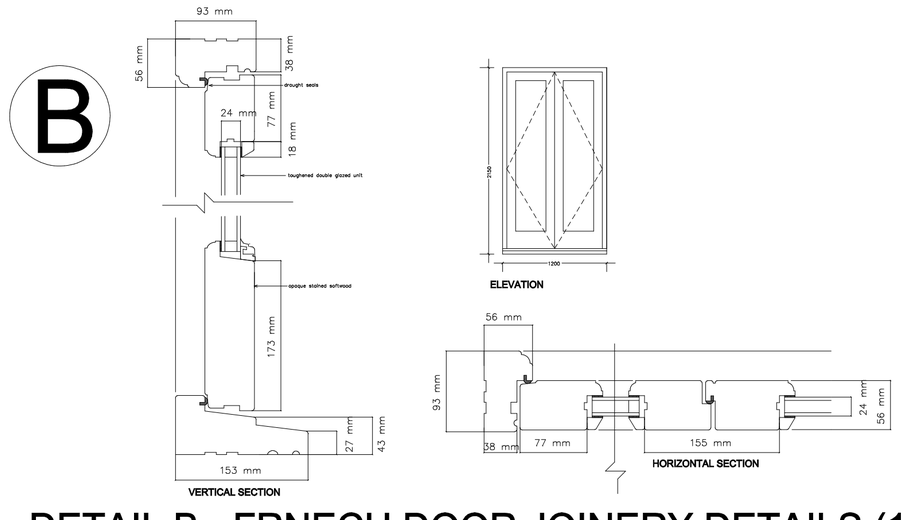

DETAIL B - FRNECH DOOR JOINERY DETAILS (1:10)

18.09.14 - Rev A - Fascia and boundary items detail revised

CAMPBELL MCCRAE LIMITED
CHARTERED ARCHITECTURAL SERVICES
CHAPEL HOUSE & THE STUDIO, PINFOLD LANE, BOTOLPHS, BOGNOR REGIS, CHICHESTER, PO21 3LW
TEL: 01243 430070 EMAIL: chris@campbell-mccrae.co.uk

The Fox and Hound, Barley

COU to restaurant

Proposed elevations & details

Scale: 1:50 at A1

Dwg No: 21804_04A

Date: March 2018

Registered number 7830914. Registered in England and Wales
Registered address 88 High St, Rainey, Cardiff, CF24 3R
Use figured dimensions only, do not scale.
Campbell McCrae Ltd can accept no responsibility for the interpretation of the drawing when the practice is not named as contract administrator in the Building contract.