


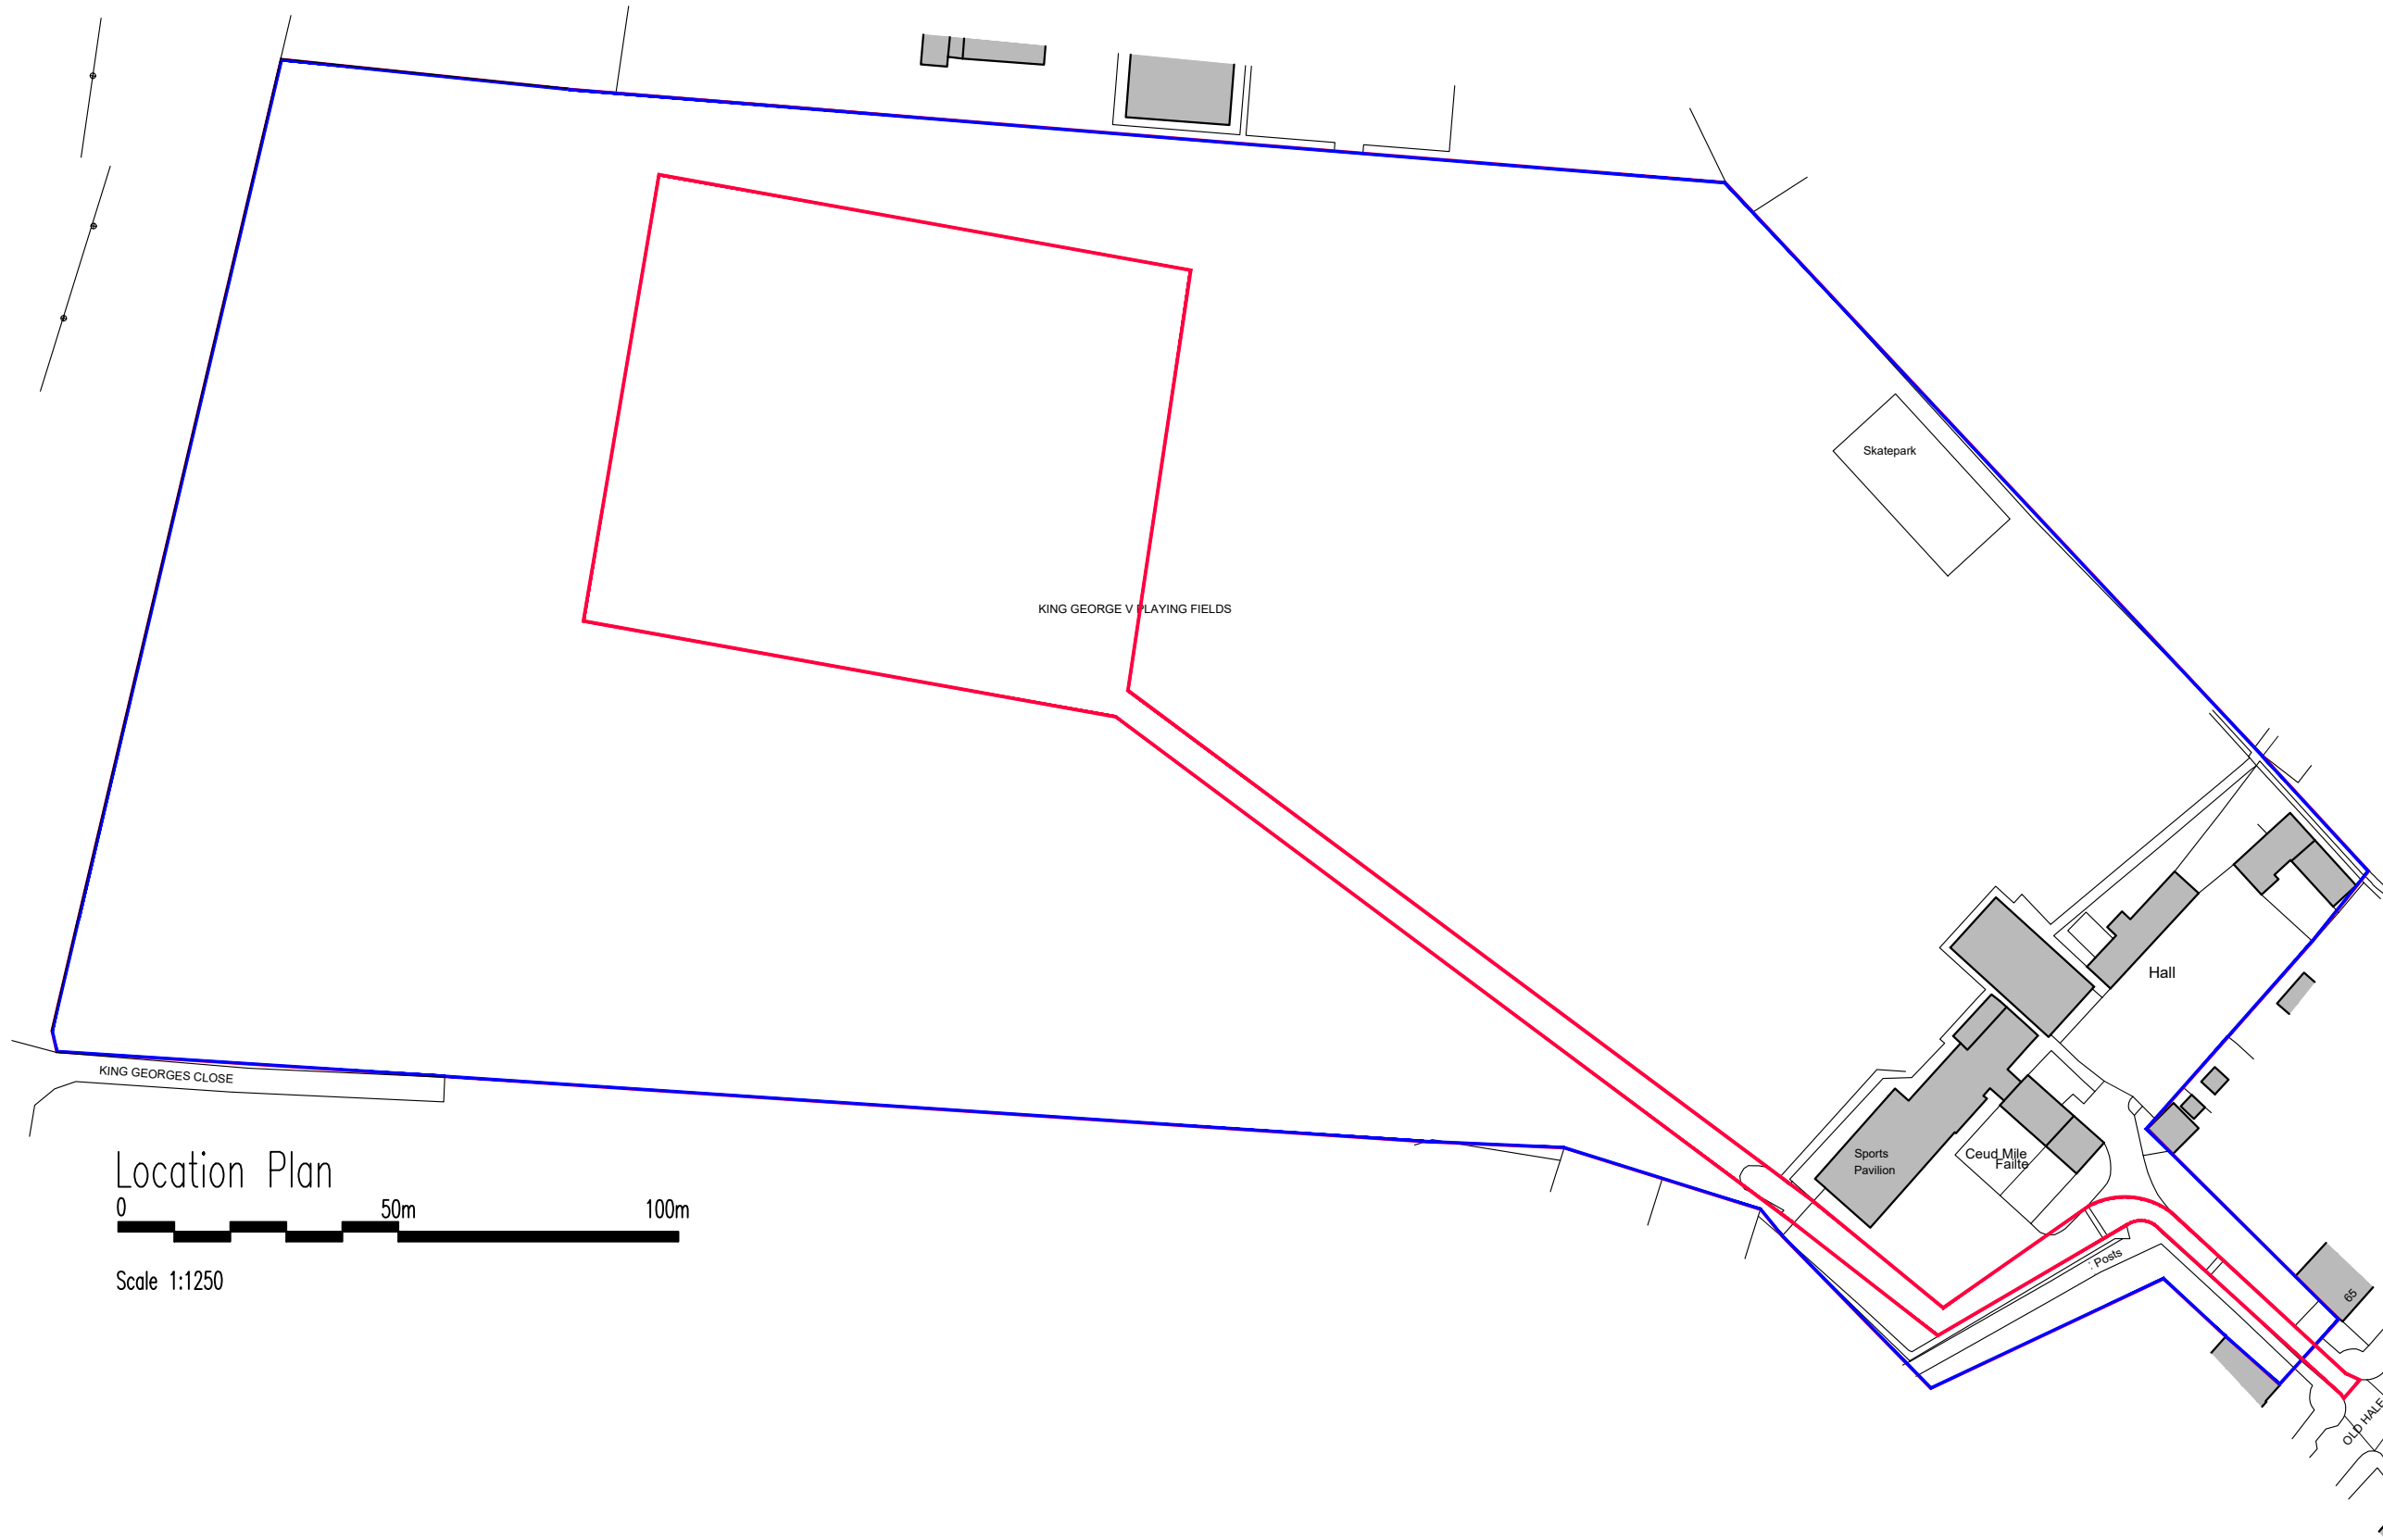


THIS DRAWING IS A PRINT AND MUST NOT BE SCALED.
 ANY QUERIES REGARDING DIMENSIONS TO BE TAKEN UP WITH
 PENTANGLE DESIGN GROUP.

ALL DIMENSIONS OF EXISTING BUILDINGS TO BE VERIFIED ON SITE.

THIS DRAWING IS THE COPYRIGHT OF PENTANGLE DESIGN GROUP
 AND SHALL NOT BE IN ANY WAY USED OR REPRODUCED WITHOUT
 THEIR PRIOR WRITTEN CONSENT.

NOTES

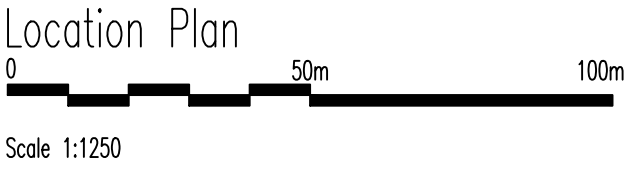

Ordnance Survey, (c) Crown Copyright 2026. All rights reserved. Licence number 100022432

PLANNING

PENTANGLE

D E S I G N G R O U P

SUITE 1, 21 BANCROFT HITCHIN HERTS SG5 1JW
 TEL(01462) 431133 E:PDG@PENTANGLEDESIGN.CO.UK

JOB TITLE

Proposed Floodlighting
 Hitchin Rugby Club, King George V Playing Fields
 Old Hale Way, Hitchin

DRAWING TITLE

LOCATION PLAN

SCALE	DRAWING NUMBER	REVISION
1:1250	01	C
DATE July 26		
Sheet A3		
JOB NUMBER 4008		

ARCHITECTS & INTERIOR DESIGNERS