



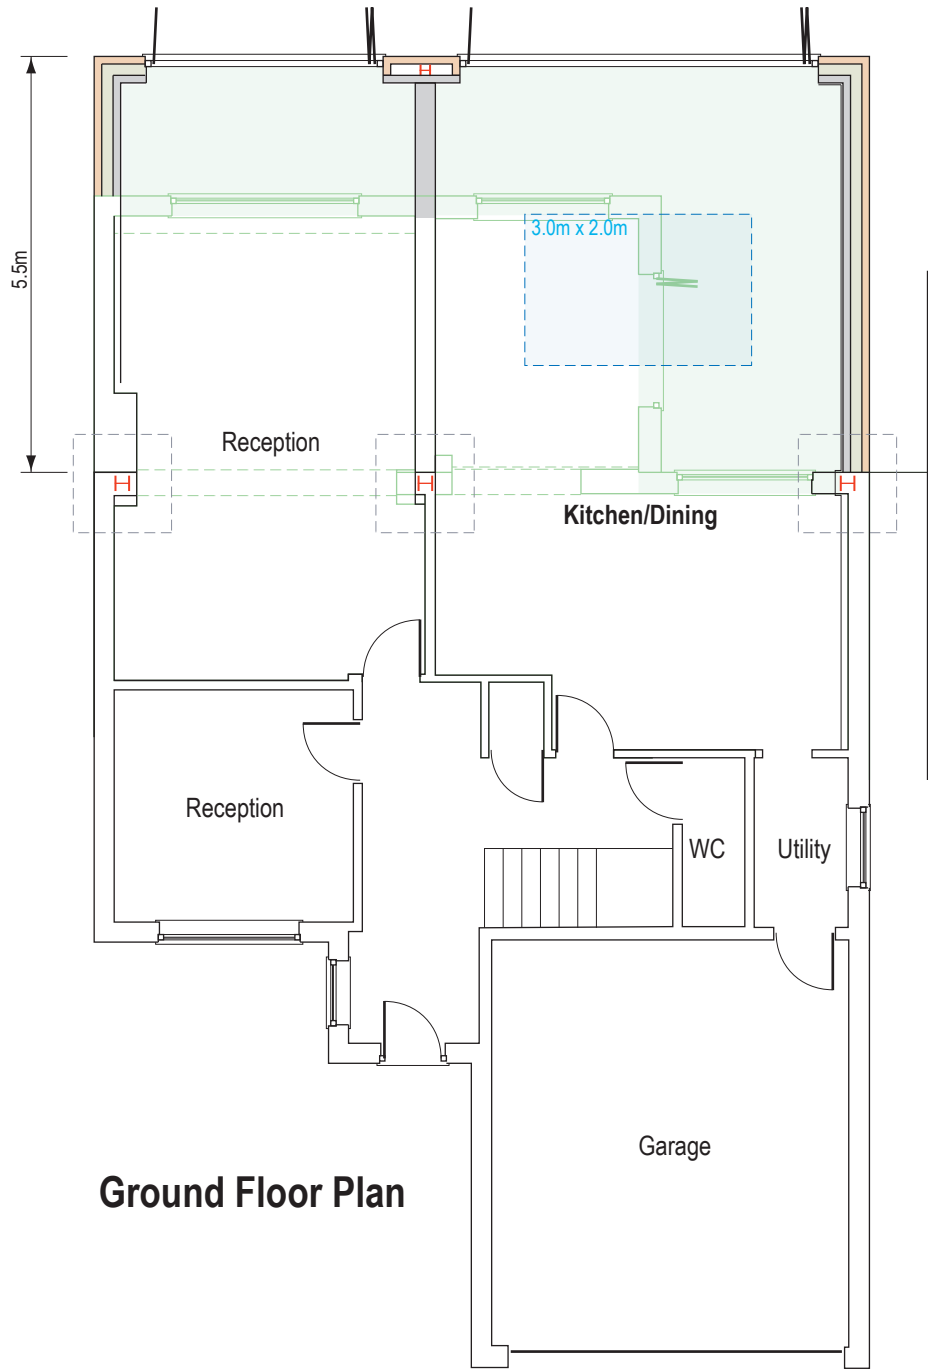


Ground Floor Plan

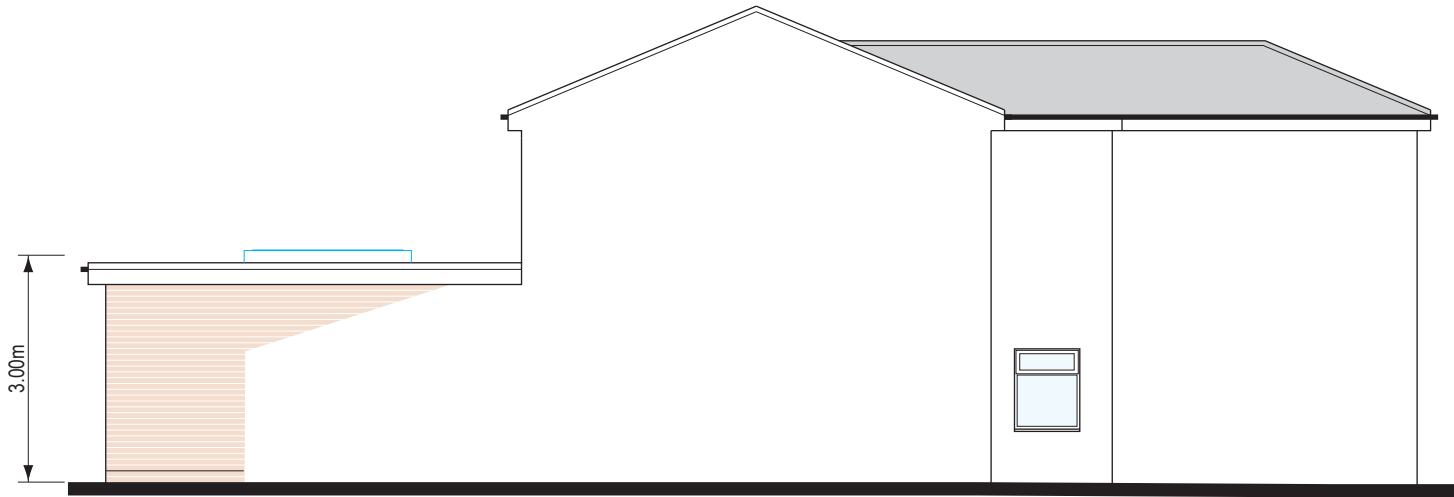

Side Elevation



Rear Elevation

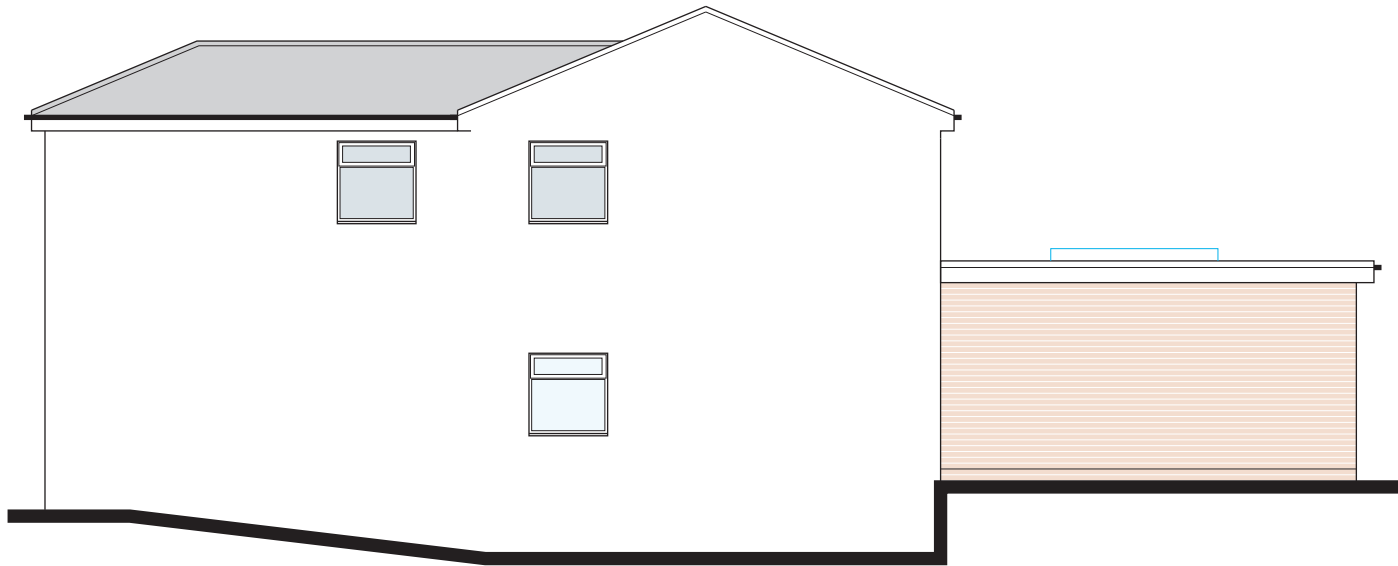

Side Elevation

Materials

Roof	Grey EPDM
Walls	Buff brick
Windows	White uPVC

All to match existing

Be Informed!

8 Broadmeadow Ride
St Ippolyts, Hitchin
Herts SG4 7ST

Mr Peter Khara
5 Broadcroft
Letchworth, SG6 3UA

www.be-informed.co.uk