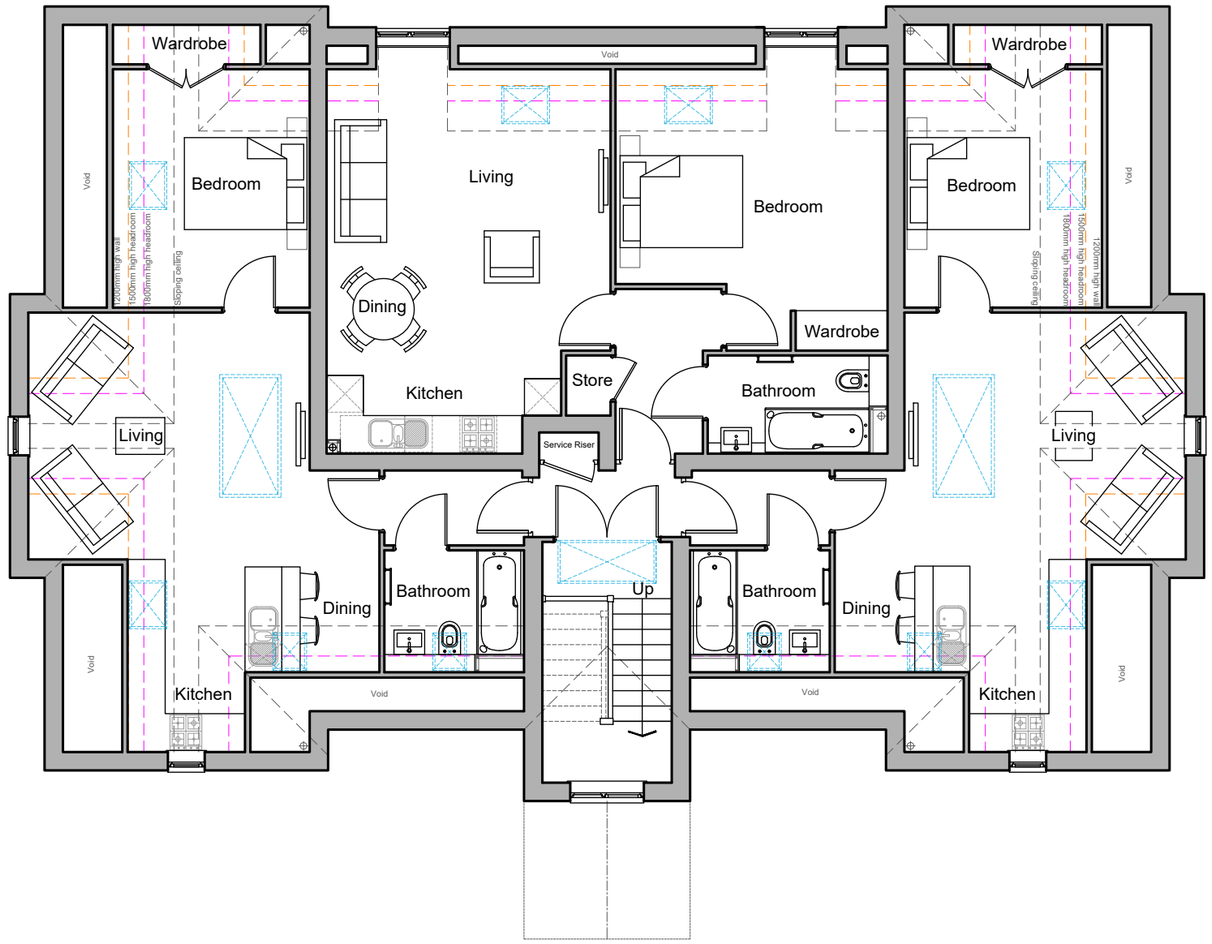

0 5

Notes:
All Designs and drawings are the copyright © of Farrell Design Studio (FDS). Copying of any FDS material is strictly prohibited unless permission is granted.

This drawing is to be read in conjunction with all relevant consultants, sub-contractors and specialist drawings.

All dimensions and levels are to be checked on site before any construction begins and any discrepancies are to be reported to FDS.

Date Created: May 2017

Drawn By: KC

Scale: 1:100 @ A3

Revisions

L	Date	Description
A	18/4/18	Amendment to Second Floor Plan
B	23/7/18	Second Floor Windows Added

Farrell Design Studio

Site :
2 Garden Lane, Royston

Drawing Title:
Proposed Second Floor Plan

Drawing Number:
TD-1164-P04 Rev B