


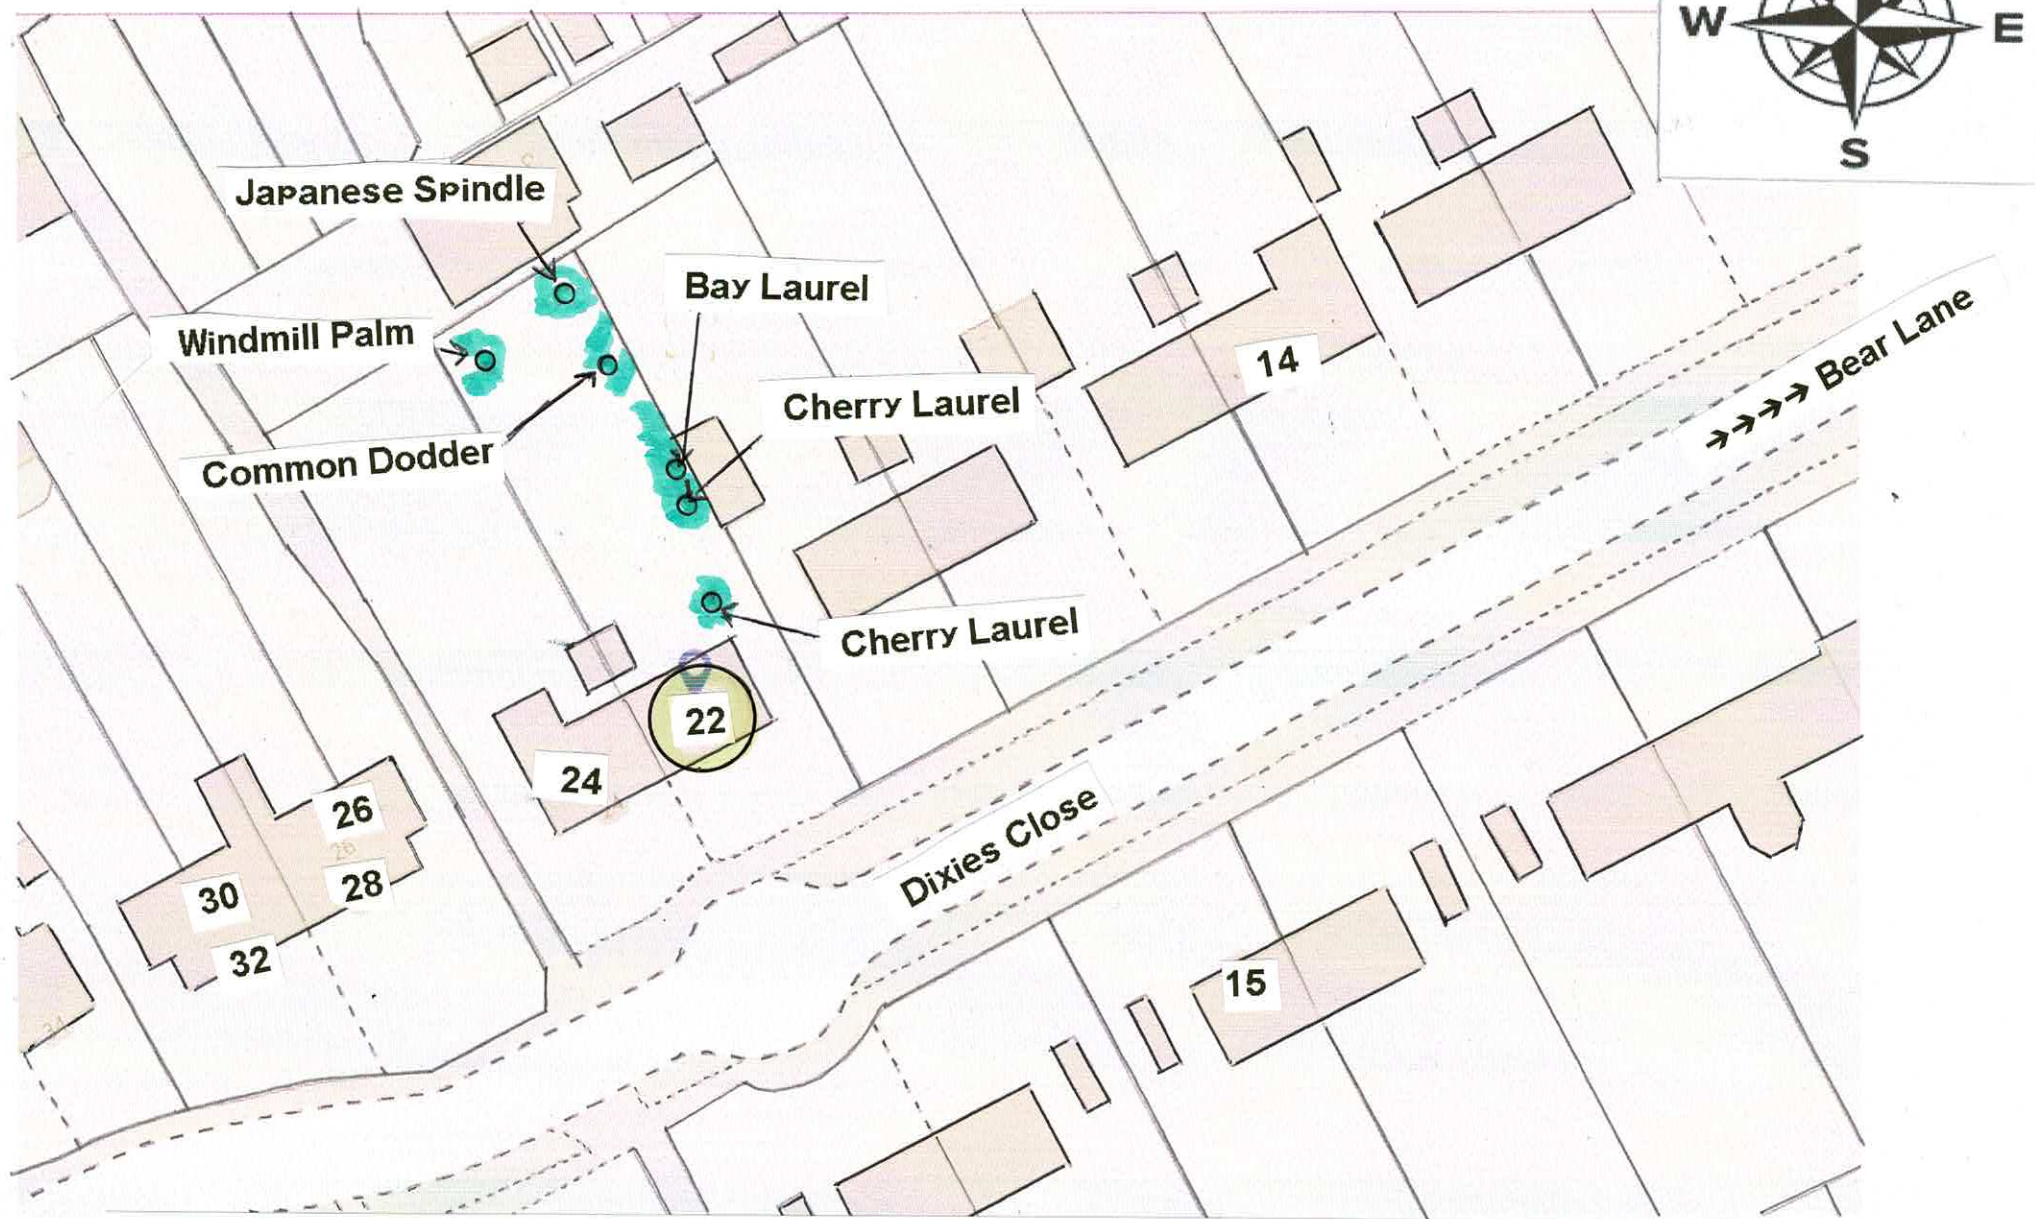

Conservation planning for 22, Dixies Close, Ashwell, Baldock SG7 5QN