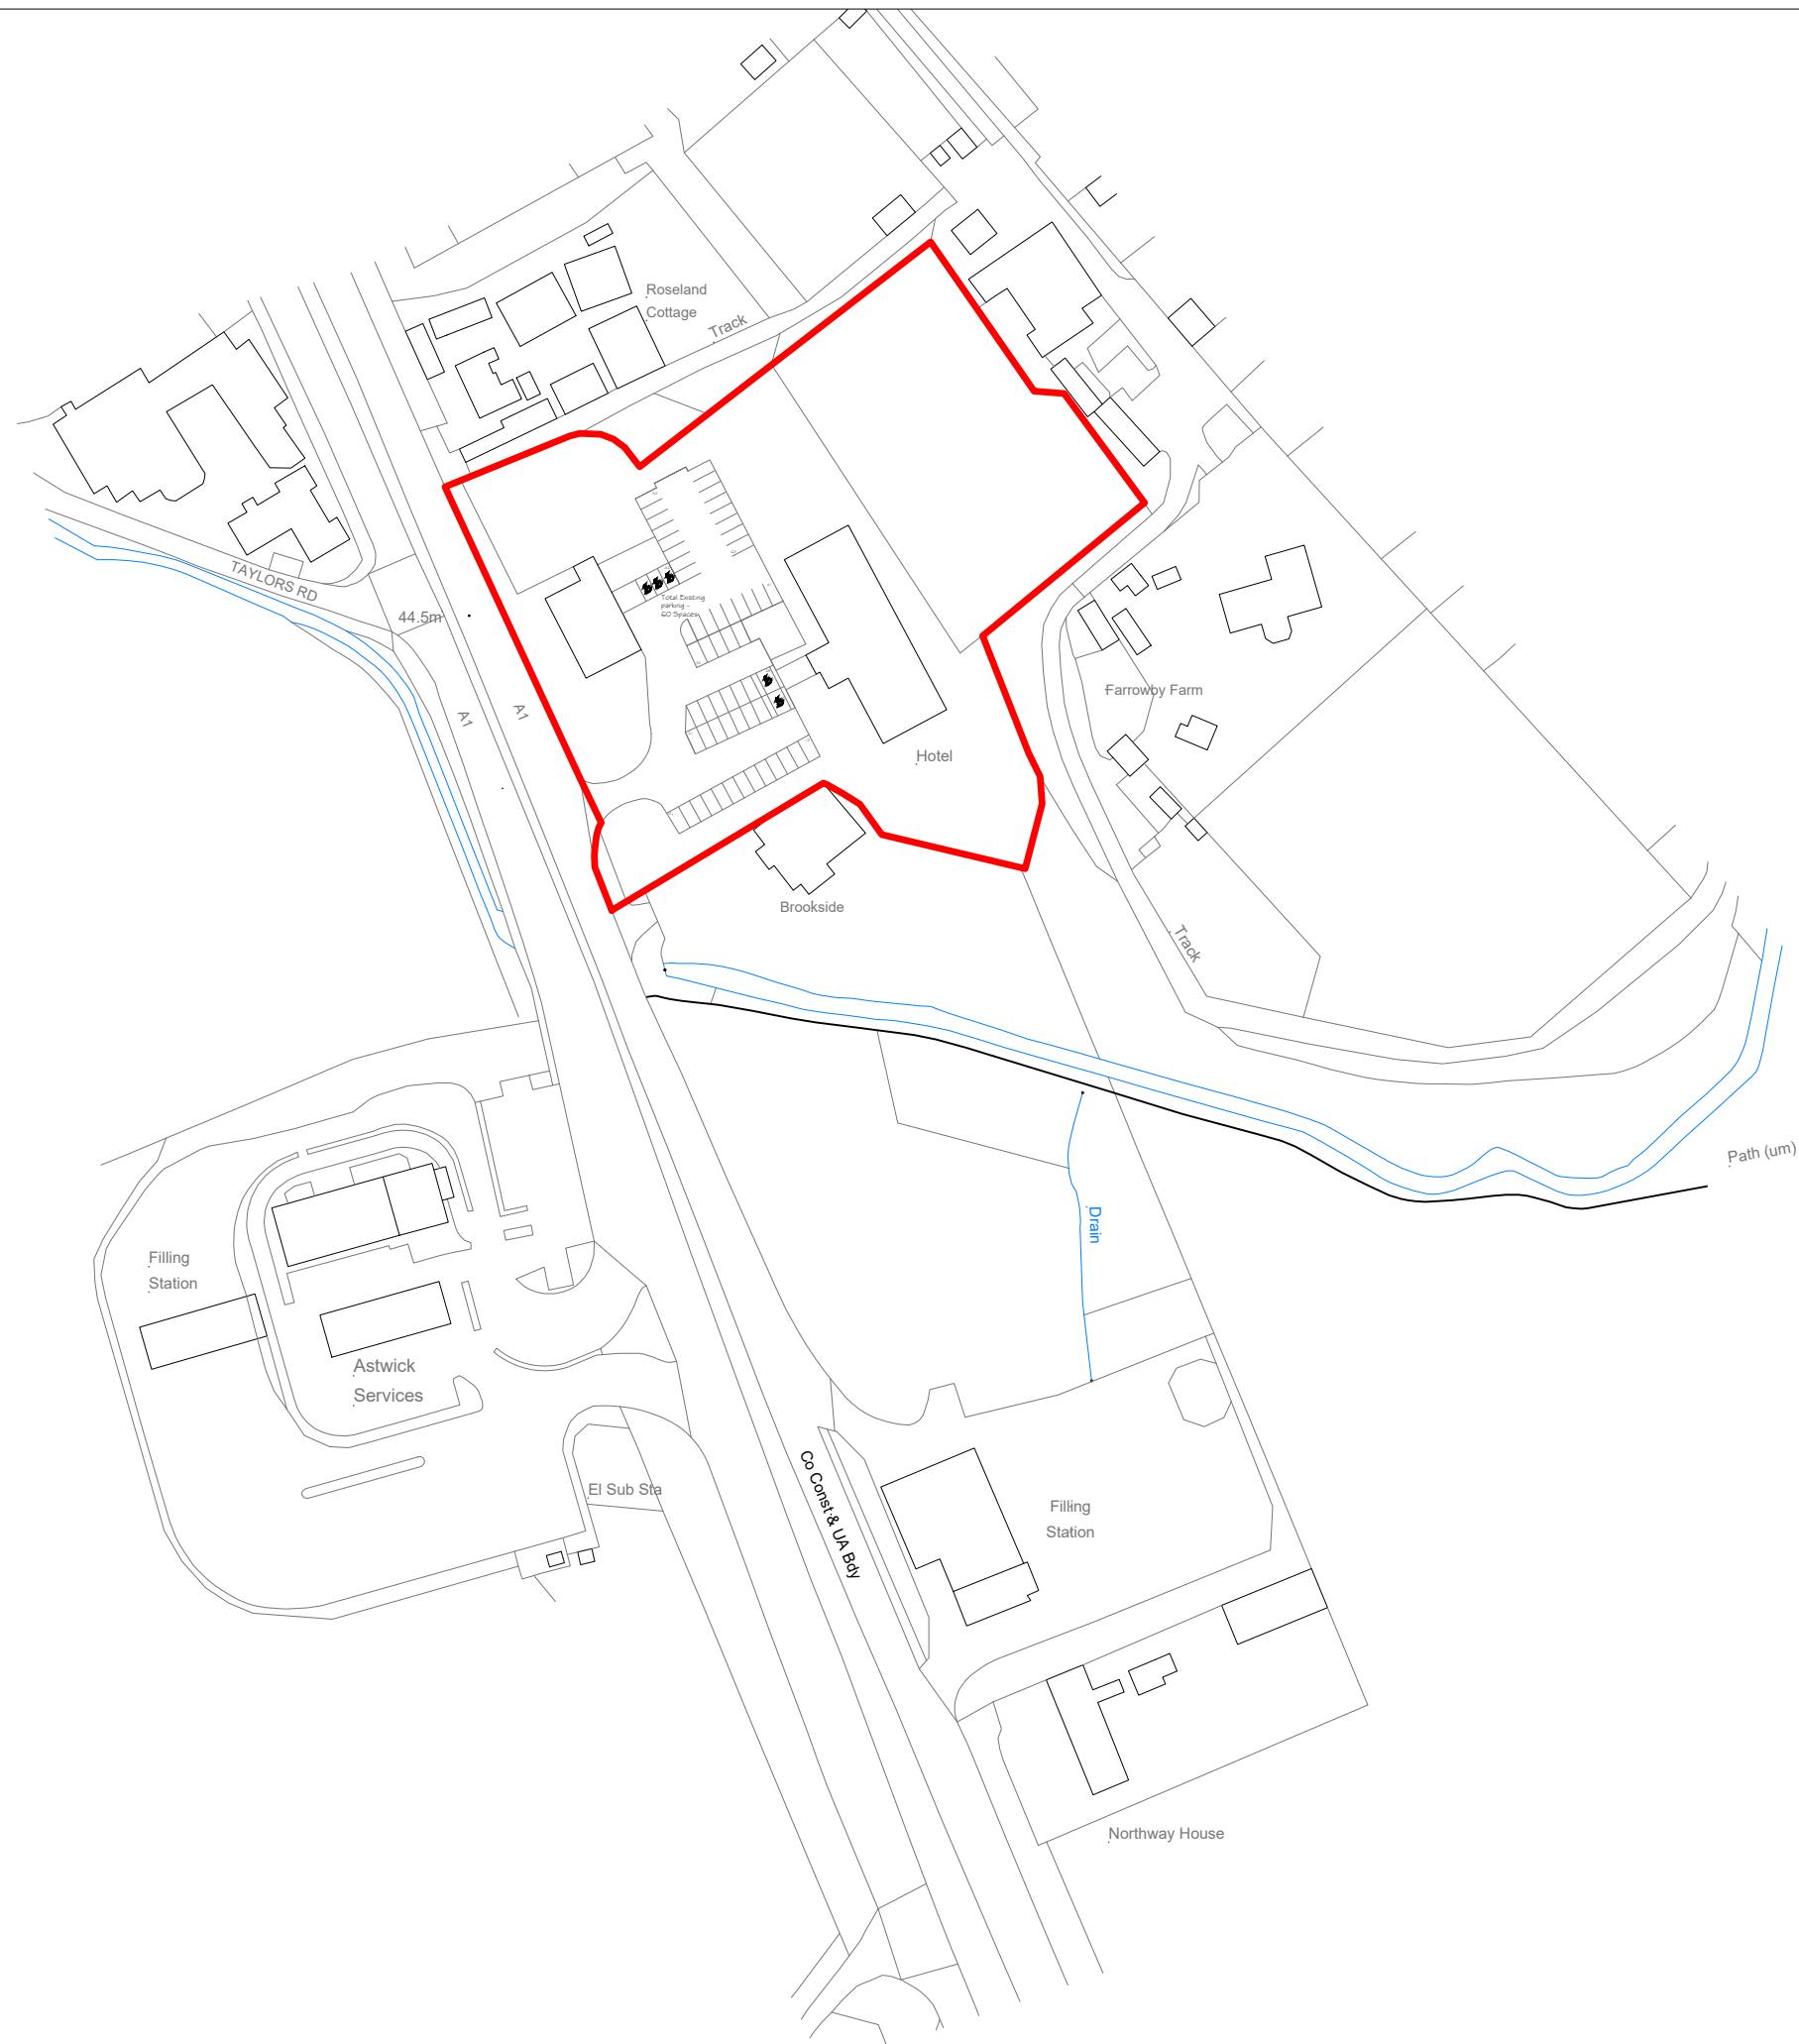


Revision	Date	Details

Aegis Consultancy Group I
Architects I Warwickshire I
Worcester I

Warwickshire Office – Suite 1,
34 Laurel Drive I Stockton I
CV47 8FB I
t: 01926 811635
e: mail@aegisarchitects.co.uk
Worcester Office – Park View
Terrace I Worcester I WR3 7AG I

Client: SHAMI RADIA REDWING LODGE (HERTS) LTD		
Project: REDEVELOPMENT OF REDWING LODGE HOTEL		
Drawing title: OS LOCATION PLAN		
Address: Redwing Lodge Hotel Baldock, Herts, SG7 5EX		
Project No: NO: 632		
Scale: 1:1500 @A3	Drawing No: AA-632-001	
Date: APRIL 2025	Drawn By: PH	Checked By: