

Project
Retrofit/Extension
Clementine Bond
68 Old Park Road, Hitchin
SG5 2JT

Date
02/2026


Drawing Title
03A PROPOSED SECTION

Project Number
2509


Revision -

Revision	Description	Date	By
-	First Issue for comment	DD/MM/YY	LR
A	SUBMISSION FOR PLANNING	31/03/26	LR

Storyboard Design Limited
17 Herald Way
Bicester OX26 4SE
T: 01865 606885
E: hello@storyboard-design.co.uk
W: storyboard-design.co.uk

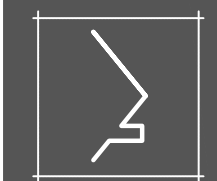

Notes
Copyrights apply to this drawing. Storyboard Design retains ownership of all drawings. The information provided is for informational purposes only and should be verified by a professional before construction. Discrepancies must be communicated before finalisation. This drawing is for illustration only, dimensions should be confirmed with a qualified professional before construction.
All structural information must be confirmed with a structural engineer's calculations.

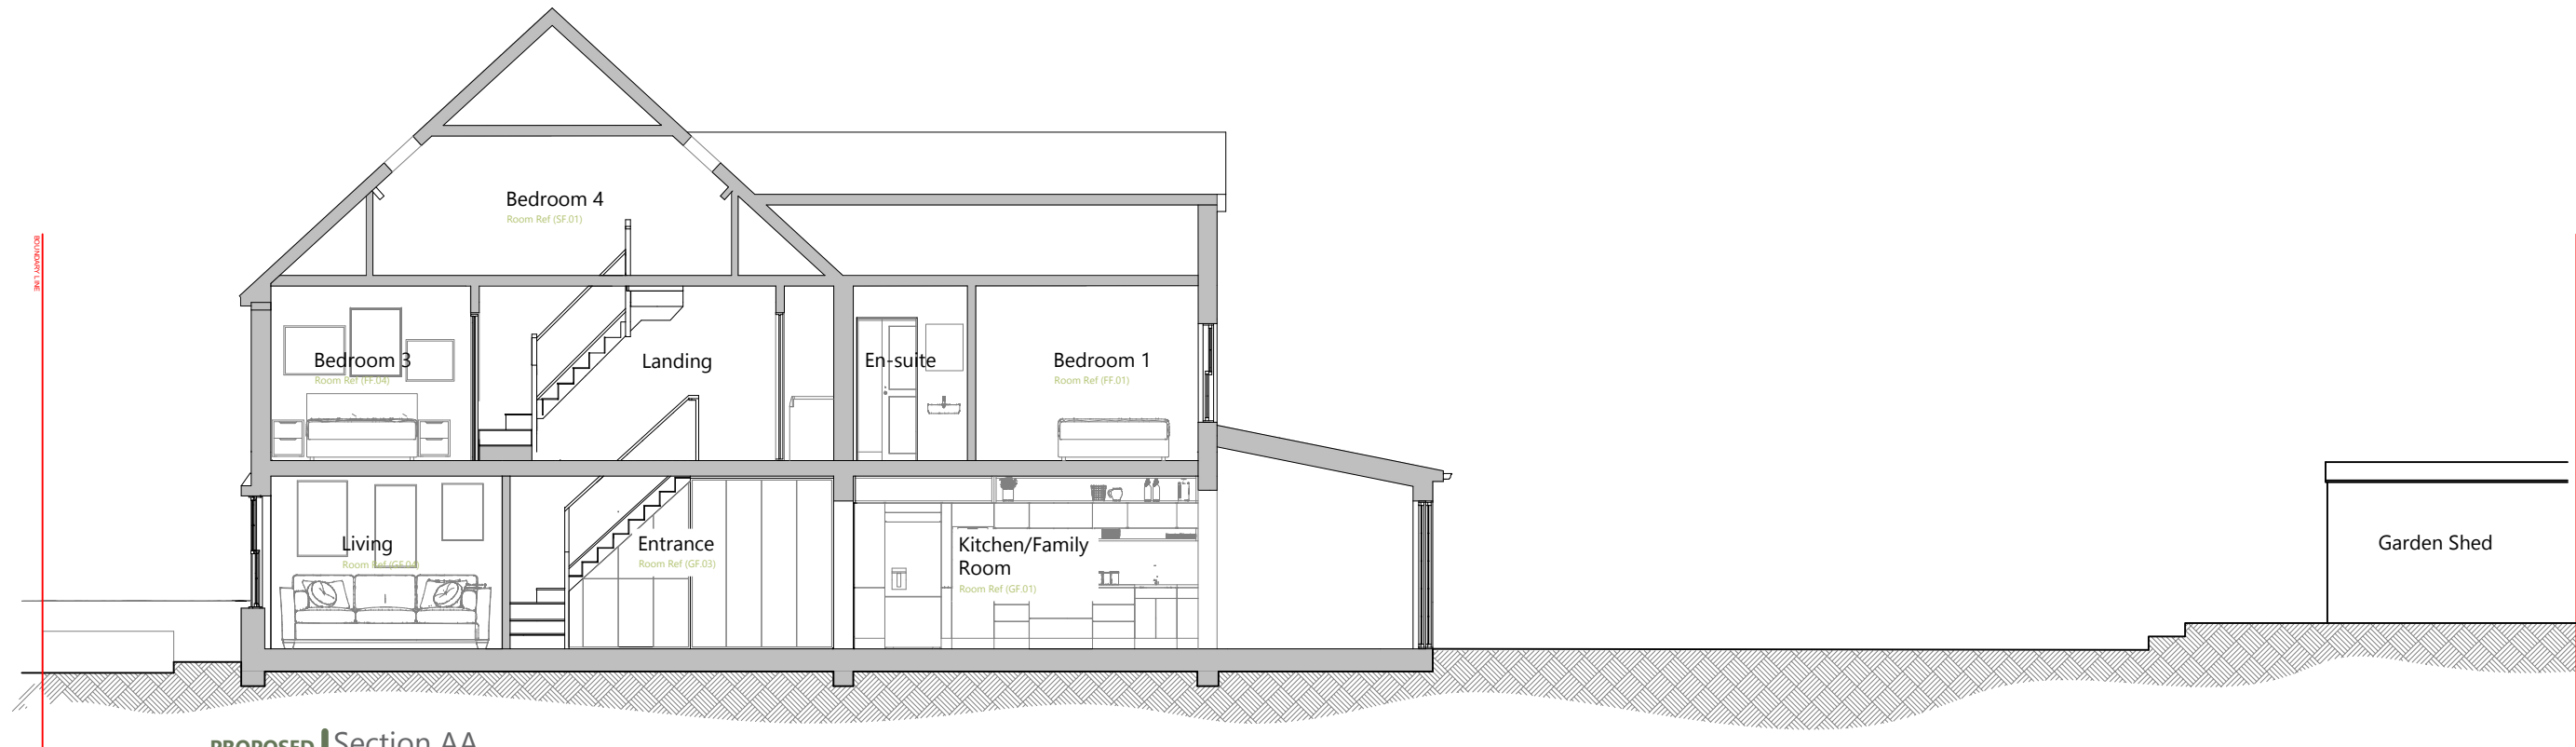

0m 1m 2m 5m 10m

Scale 1:100

ALL PROPOSED DRAWINGS TO BE READ IN CONJUNCTION ALL OTHER PROPOSED DRAWINGS. DRAWINGS FOR INFORMATION PURPOSES ONLY.