



COLOUR REFERENCING (MCD'S EUROPEAN STANDARD)	
	New construction
	Item(s) retained in existing location
	New item(s)
	Relocated item(s)
	Merchandising items
	Optional/future item(s)

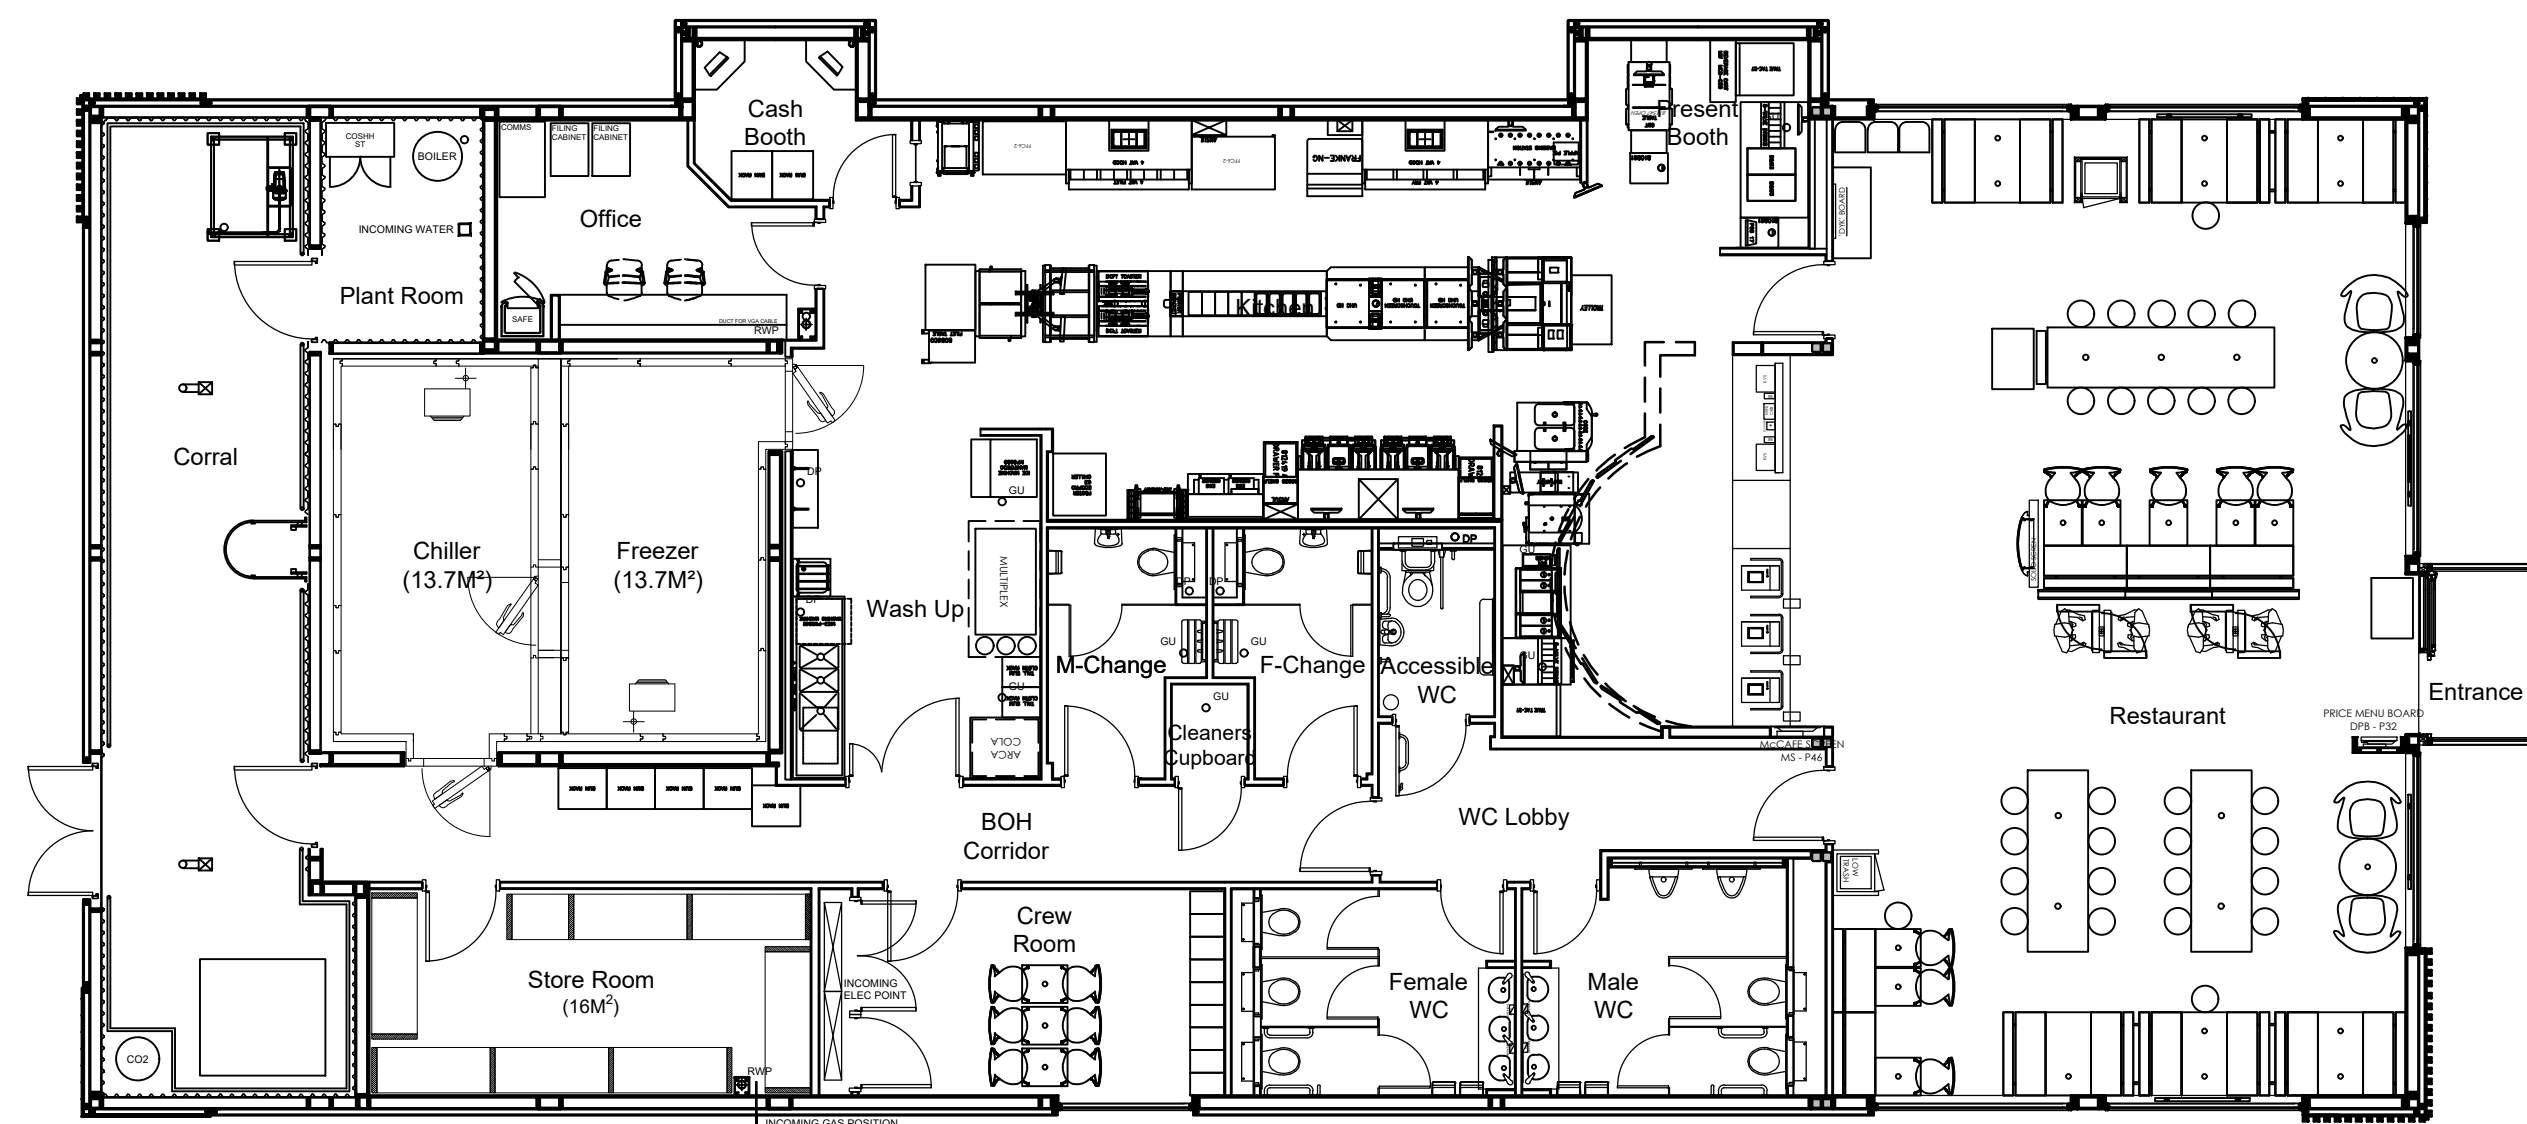

EXISTING INTERNAL LAYOUT - GA

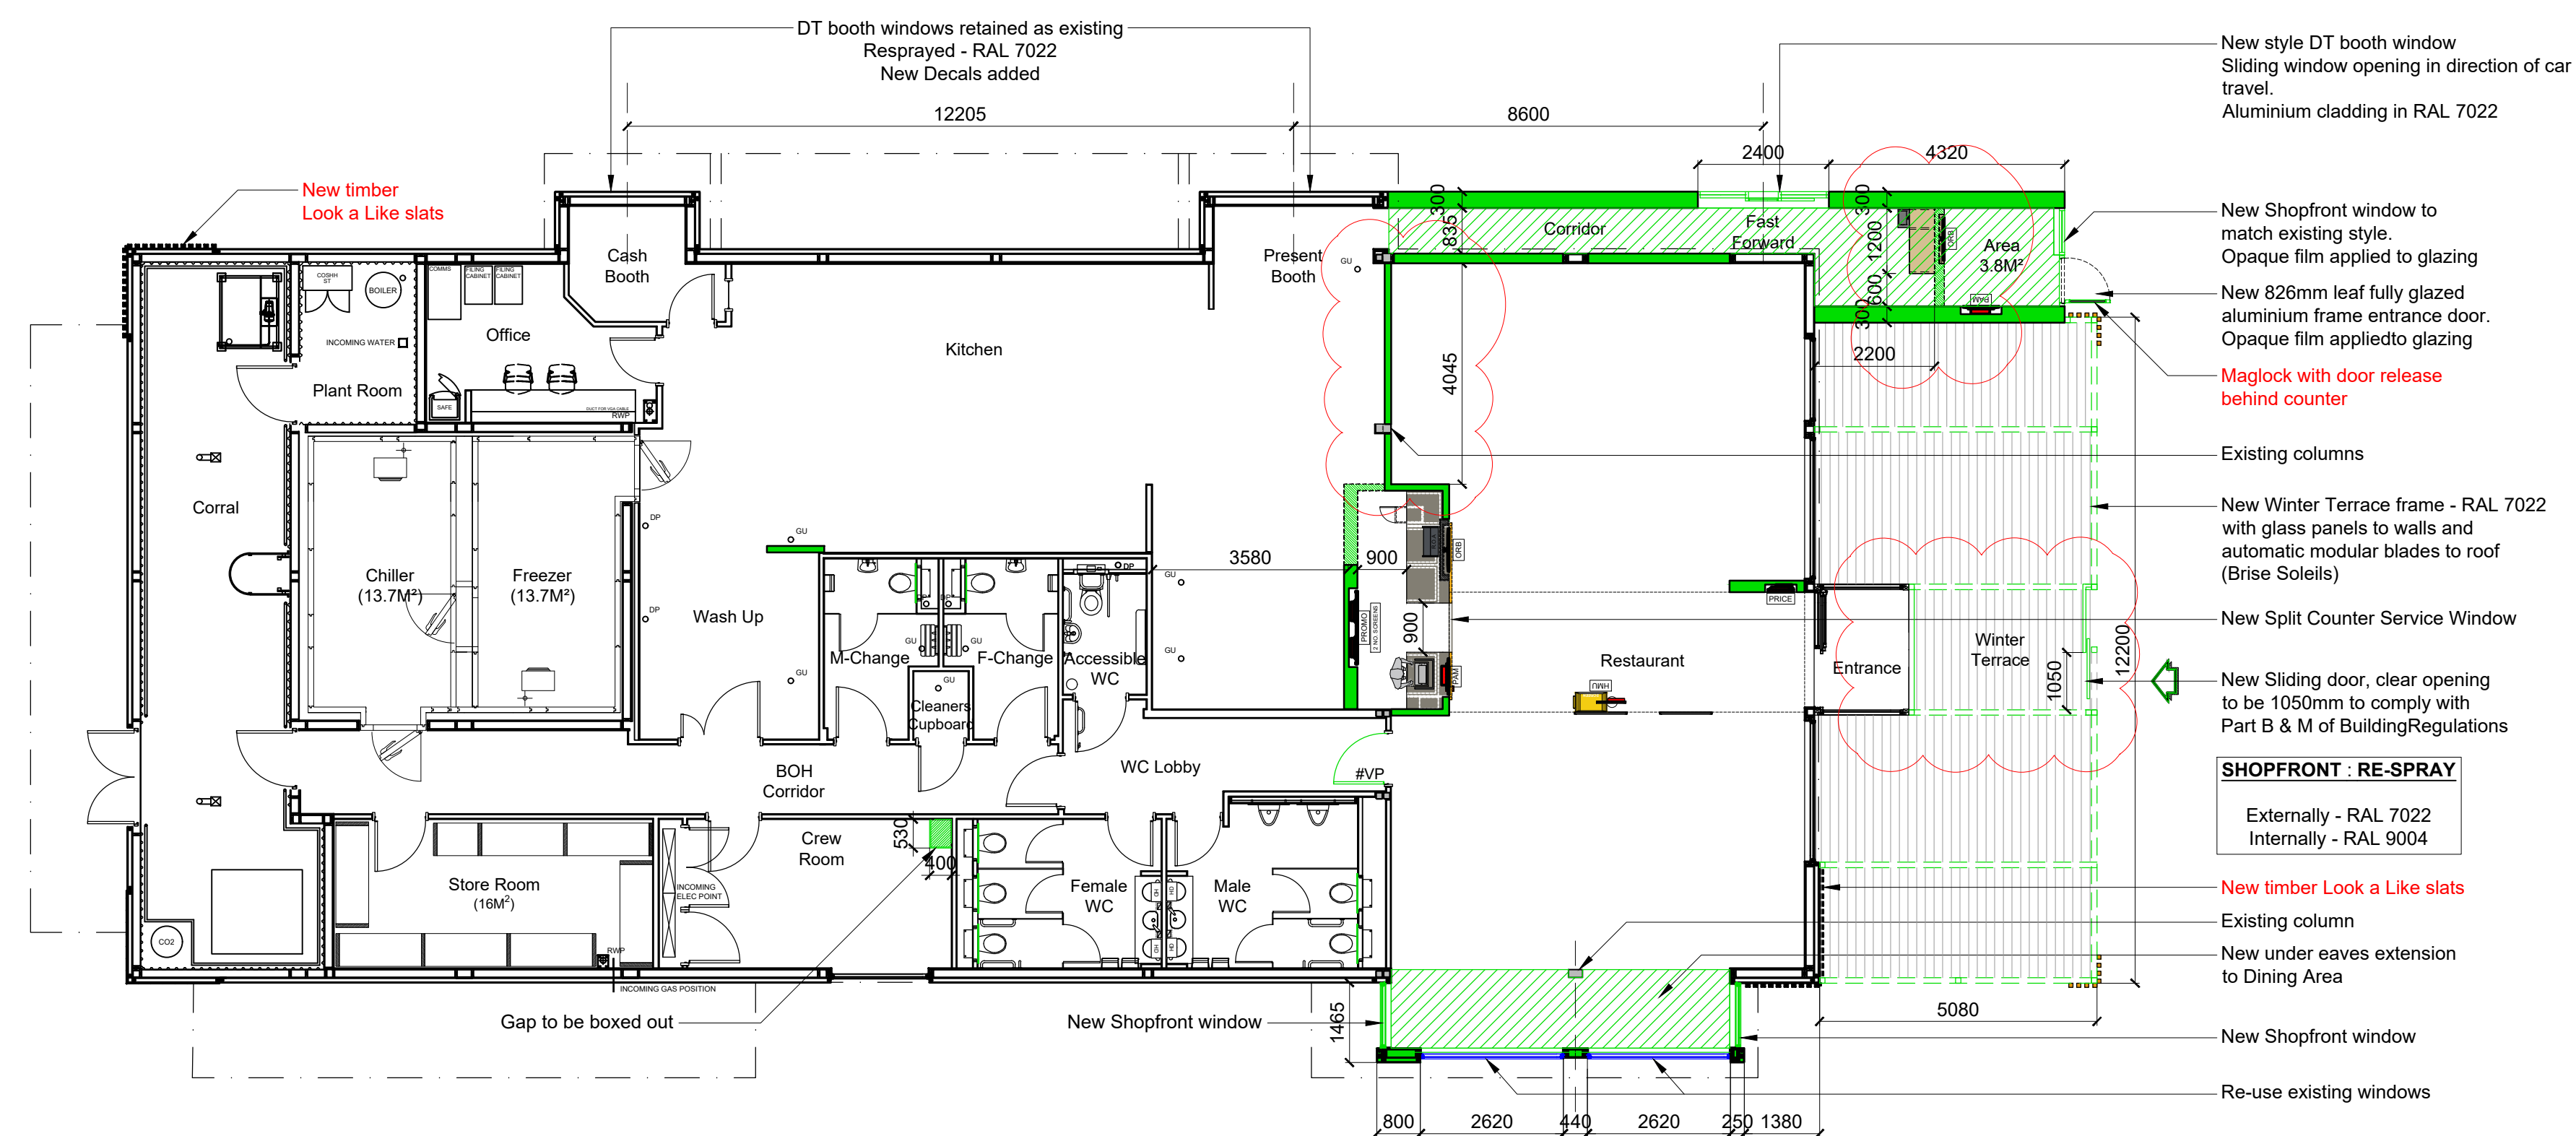

PROPOSED INTERNAL LAYOUT - GA
1:100

B	12/23/2024	Updated following STAGE 1 meeting		LP	PF
A	29/01/2024	First Issue		LP	PF
REV	DATE	DRAWING REVISIONS		BY	CHECKED
This drawing has been reviewed and signed off by McDonald's Restaurants Ltd. Any errors, changes or discrepancies should be reported to the McDonald's project manager and designers prior to commencing work on site. Name (PM): _____ Date: _____ Signature: _____ GENERAL NOTES: All works are to be completed in accordance with the Building Regulations and the latest British Standards. All proprietary materials and products are to be used strictly in accordance with the manufacturers recommendations. All dimensions to be checked on site prior to construction.					
PROPOSED DEVELOPMENT AT					STORE NO. -
A505 Baldock Road					1413
Royston SG8 9NT					
ON REFALF OF					
McDonald's Restaurants Ltd					
DRAWING TITLE -					
Existing & Proposed					
General Management Plan					
DRAWN BY	CHECKED BY	DRAWING NO.		REV. NO.	
1:100 @ A1	26.01.2026	P21-050-1413-06		B	



C7 Architects Ltd
PM House,
Way Industrial Estate,
Easmarsh, Surrey
GU3 1LZ

