


Note:
All drawings to be read in conjunction
with all other drawings as noted on
issue sheet.

Extent of Site Boundary indicated thus:

Site Finishes	
Perimeter fence	N/A
Boundary wall	N/A
Car park finish	Tarmac
Drive thru finish	Pressed concrete/Tarmac
Patio finish	Paviors
Footpaths	Paviors
Soft landscaping	N/A

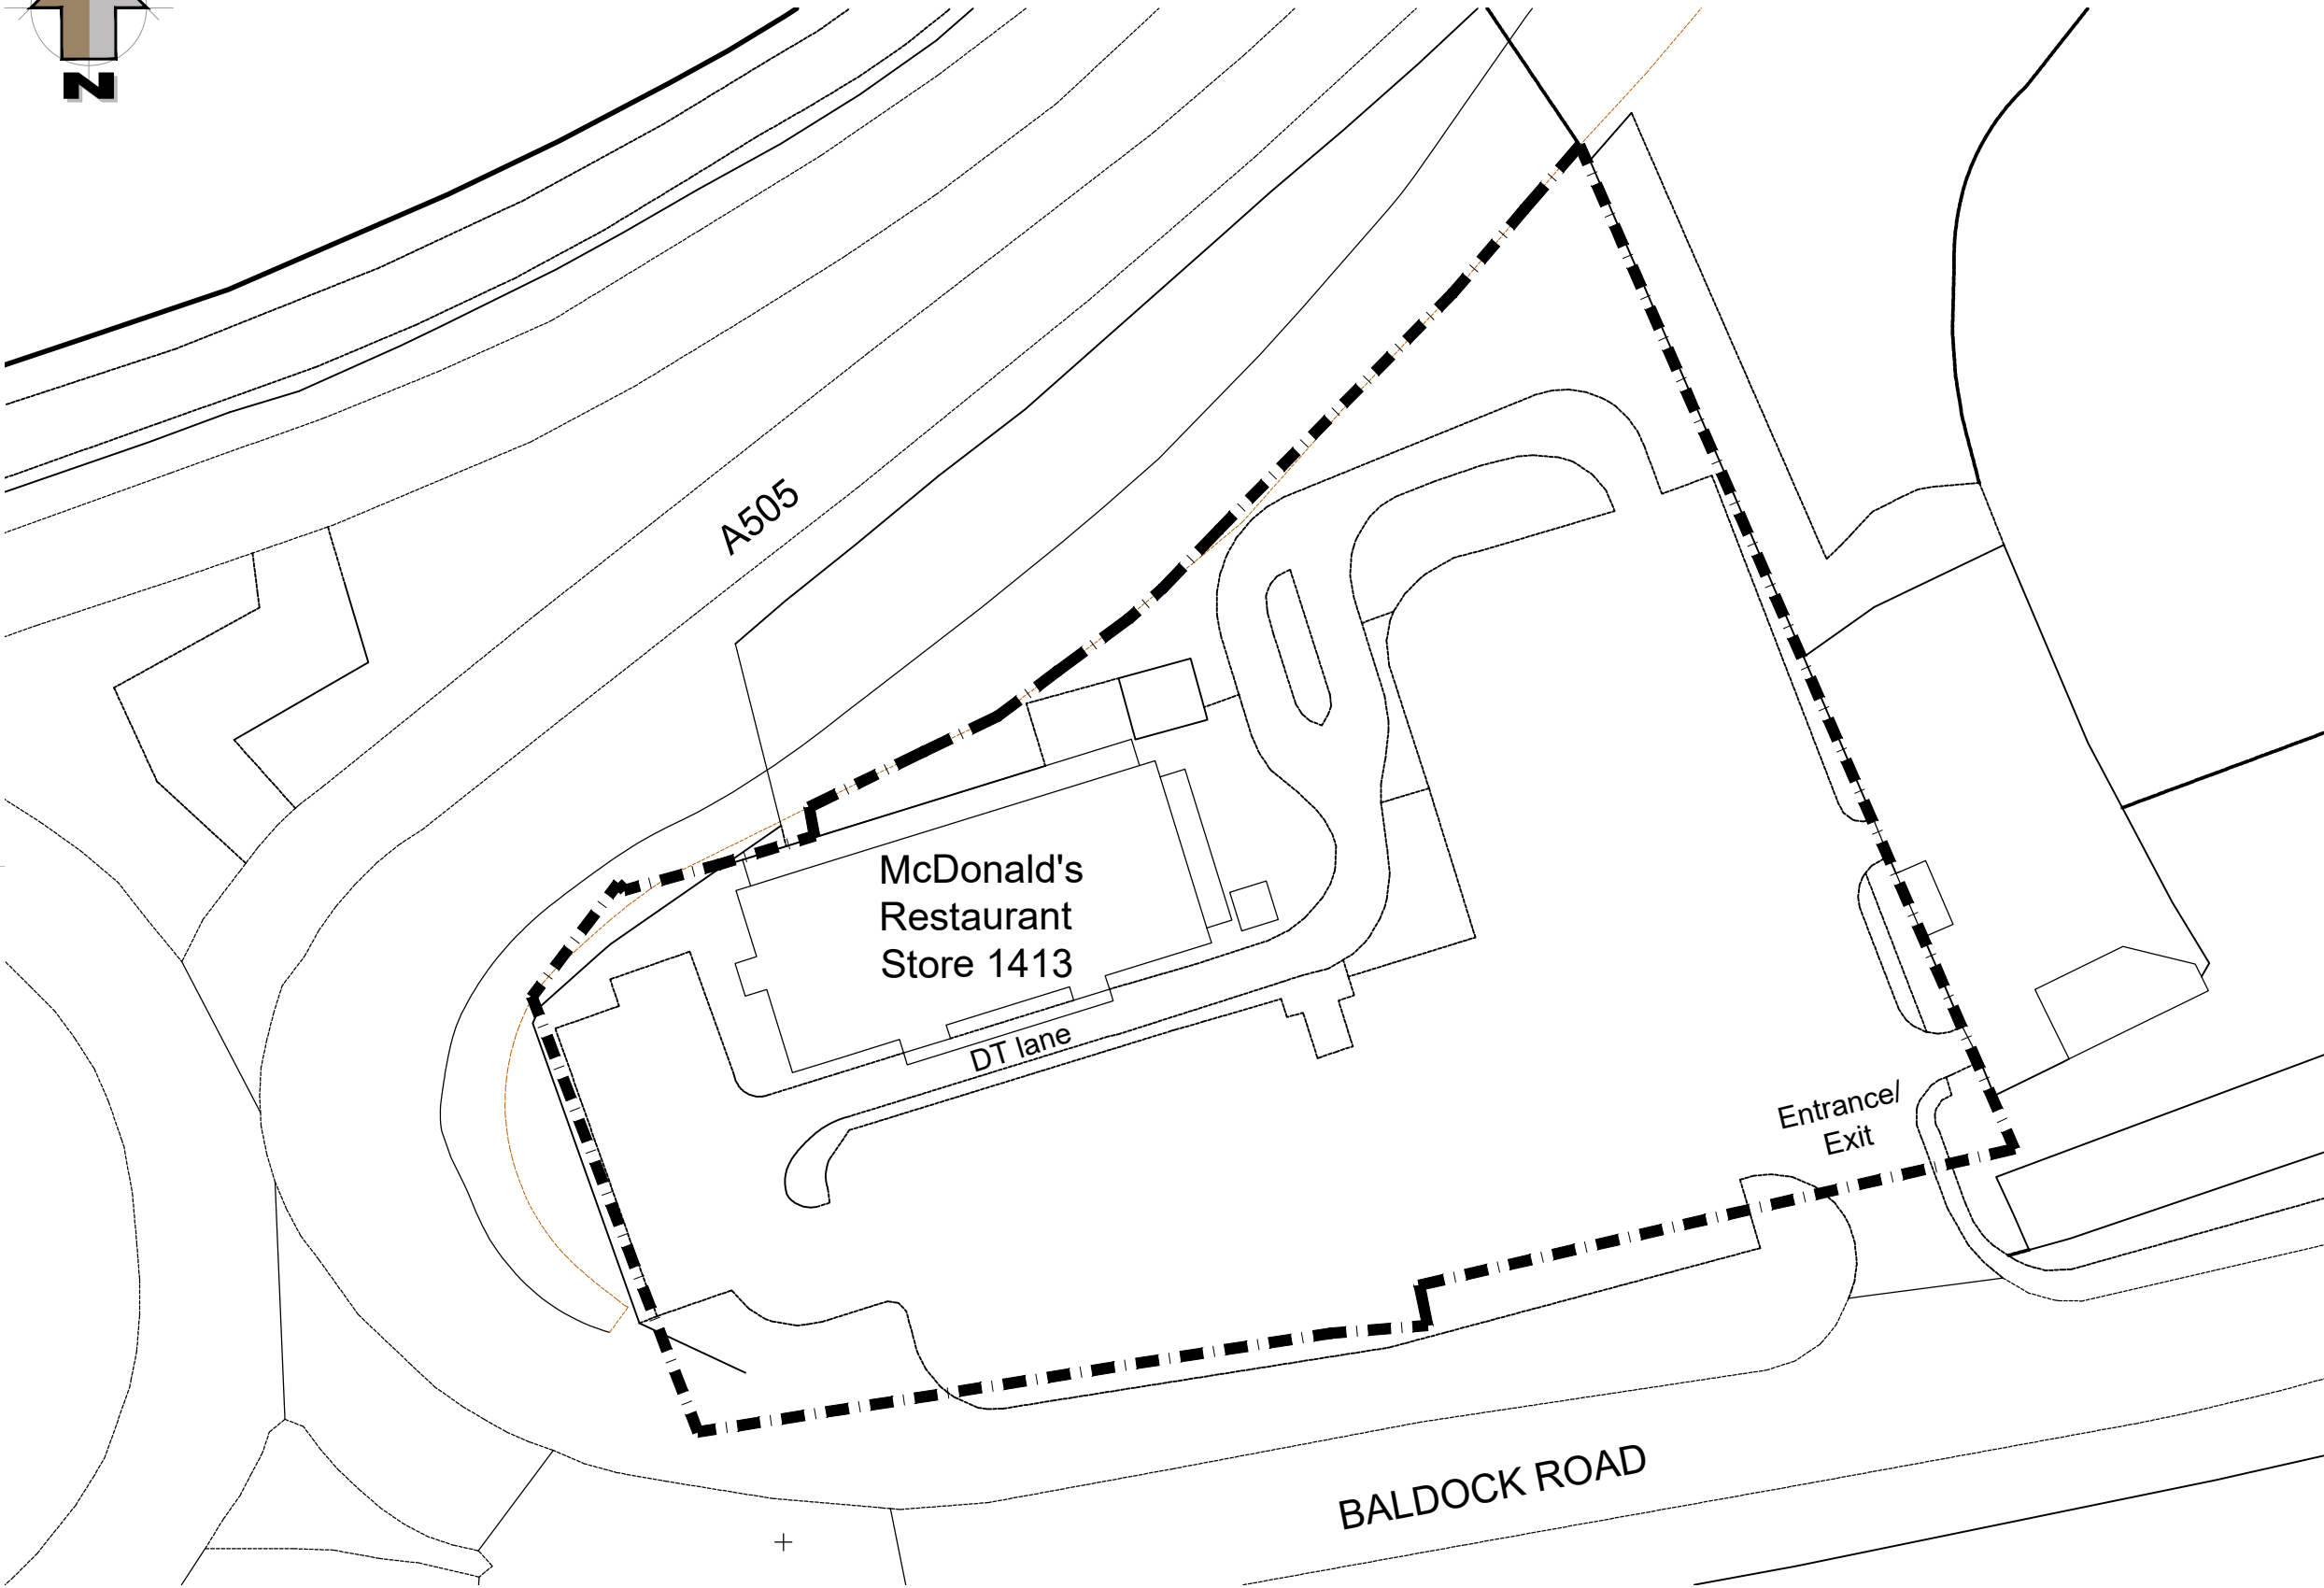

B	12.03.2026	Updated following STAGE 1 meeting Site boundary line adjusted	LP	PF
A	29.01.2026	First Issue	LP	PF
REV	DATE	DRAWING REVISIONS	BY	CHECKED

This drawing has been reviewed and signed off by McDonald's Restaurants Ltd
any errors, changes or discrepancies should be reported to the McDonald's
project manager and designers prior to commencing work on site

Name (PM): _____ Date: _____
Signature: _____

GENERAL NOTES:
All works are to be undertaken in accordance with the Building
Regulations and the latest British Standards.
All proprietary materials and products are to be used strictly in
accordance with the manufacturers recommendations.
All dimensions to be checked on site prior to construction.

PROPOSED DEVELOPMENT AT A505 Baldock Road Royston SG8 9NT		STORE No :- 1413
ON BEHALF OF :- McDonald's Restaurants Ltd		
DRAWING TITLE :- Block Plan		
DRAWN BY LP	CHECKED BY PF	DRAWING No. P21-050-1413-02
SCALE & SIZE 1:500@A3	DATE 26/01/2026	REV No. B



C7 Architects Ltd
PM House,
Riverway Industrial Estate,
Peasmarsh, Surrey
GU3 1LZ

