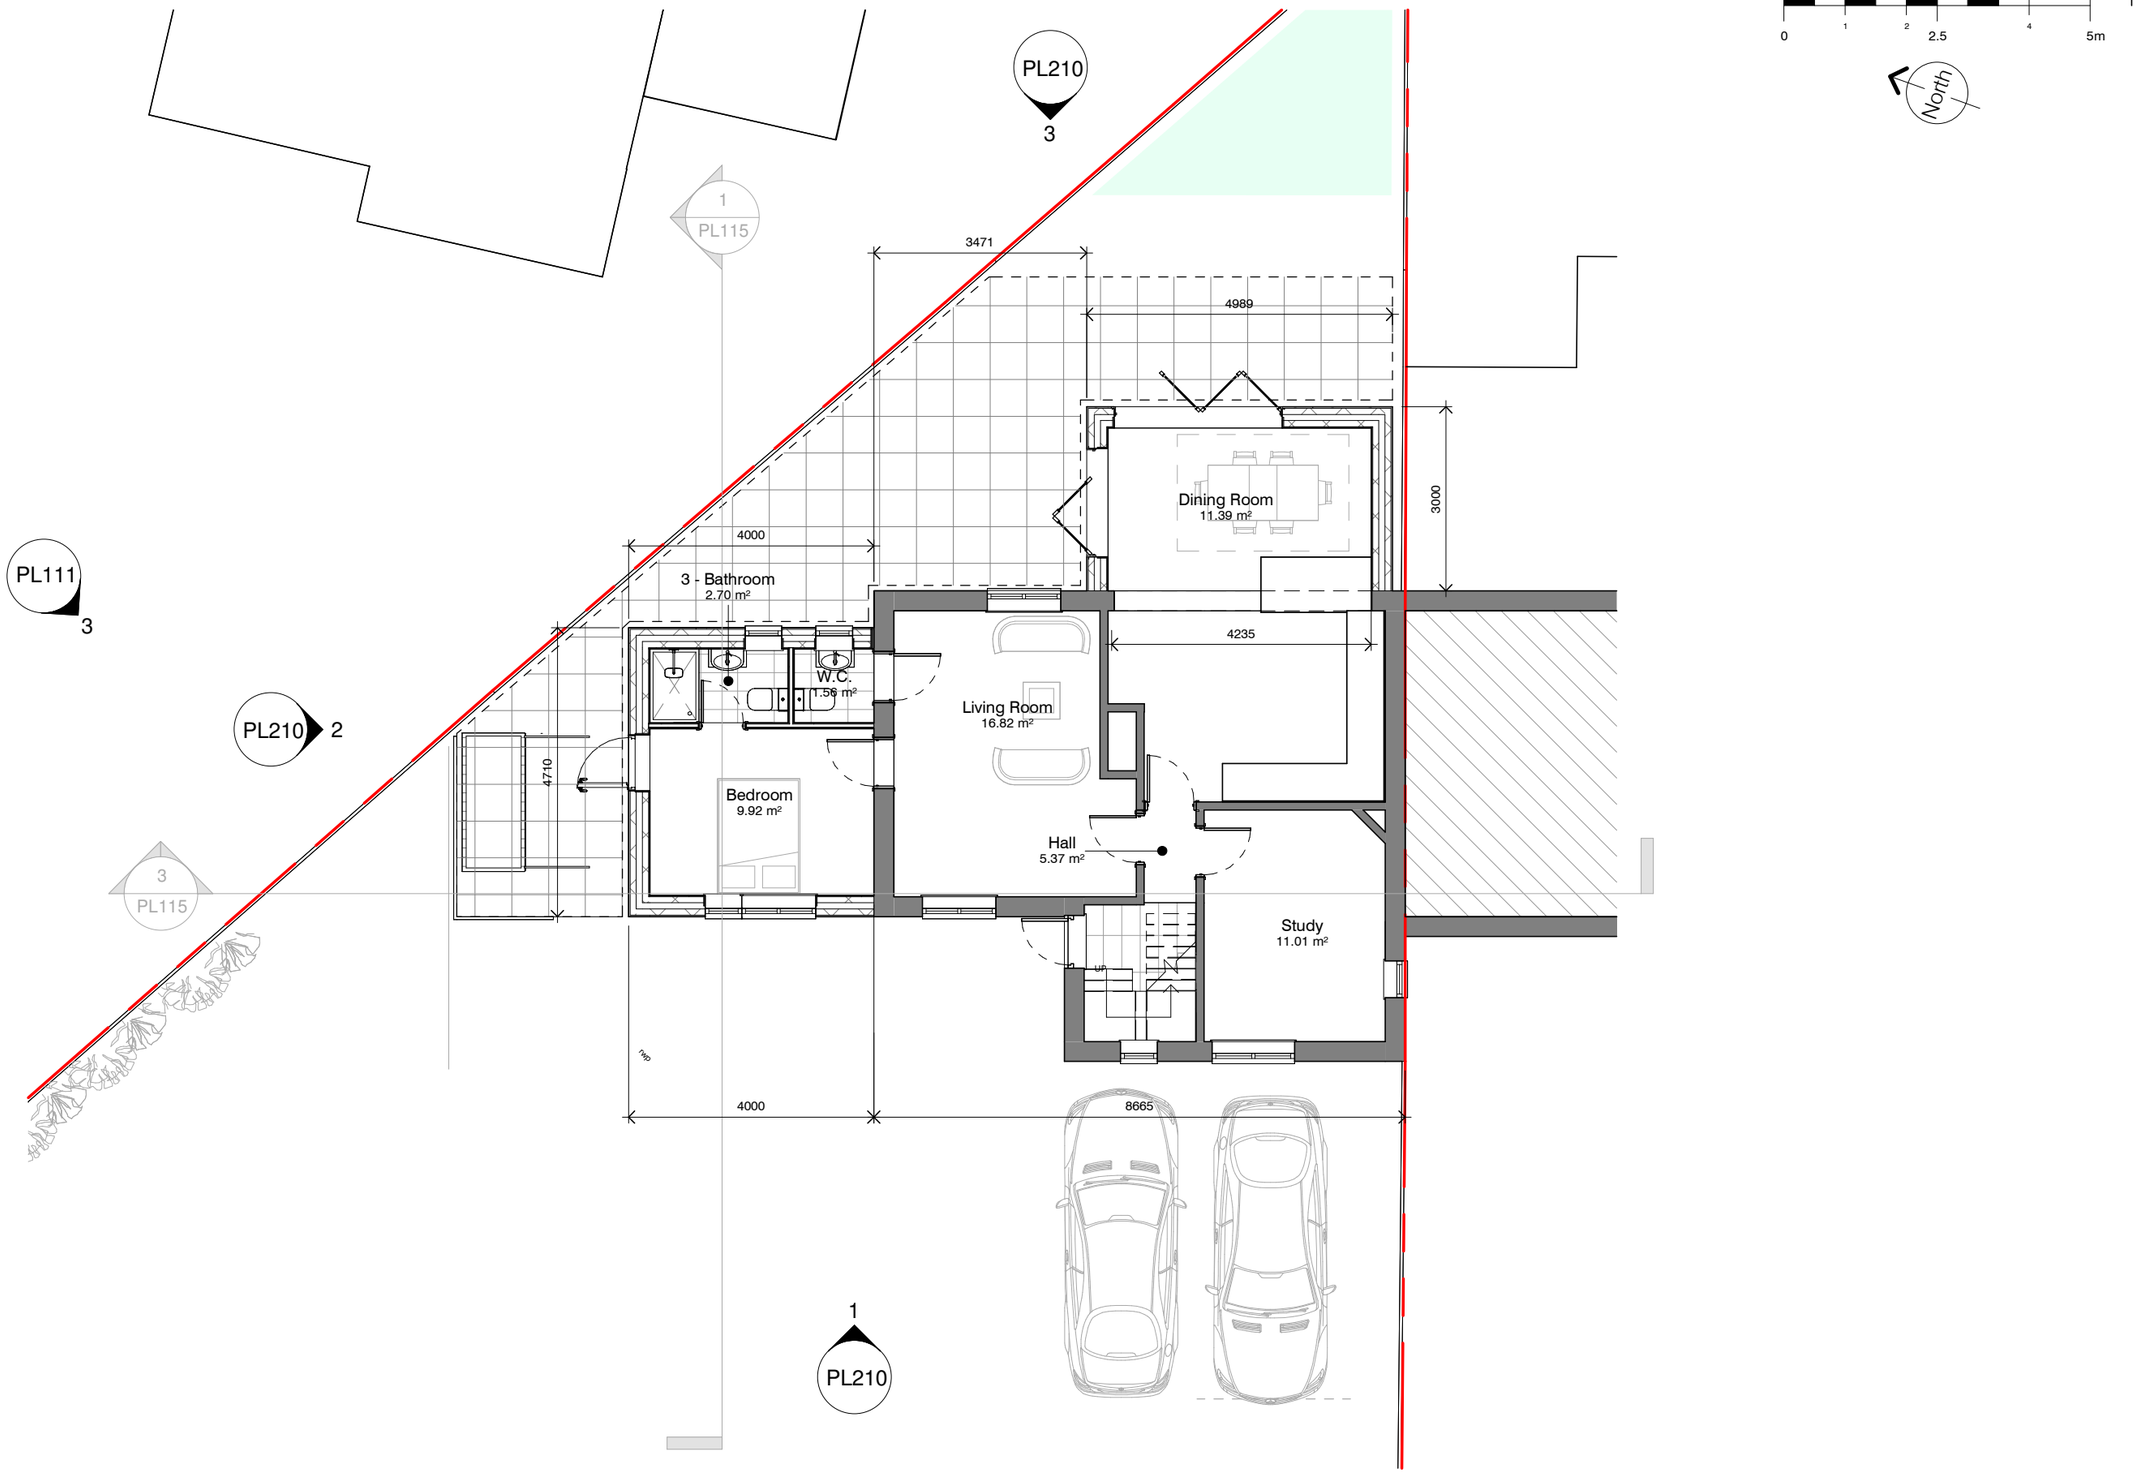


1 PL010 **GROUND - Proposed A**

1 : 100 @A3

Client: Chris Hunt	Title: Proposed GF Plan - PD Scheme	Project number: CH-2237	Drawing number: PL203
Address: 165 Weston Way, Baldock, SG7 6JG		Scale: 1 : 100@A3	Drawn by: Author
Sheet Size - A3	Status: Plan		Revision: B
			Date: 01/19/23

Revisions:

Rev	Description	Date
-	ISSUED FOR COMMENT	01.07.24
A	LDC Application	09.04.25
B	REAR EXTENSION REDUCED	17.05.25

The copyright of this drawing is vested with the author and must not be copied or reproduced without consent. Figured dimensions only to be taken from this drawing. All contractors must visit the site and be responsible for checking all setting out dimensions and notifying the author of any discrepancies prior to any manufacture or construction work. Note this drawing will only be to scale at stated sheet size.

PicklePlanning

1 Sale Drive-
Baldock-SG7 6NS
07843238113
picklepanning@gmail.com
www.pickleplanning.co.uk