

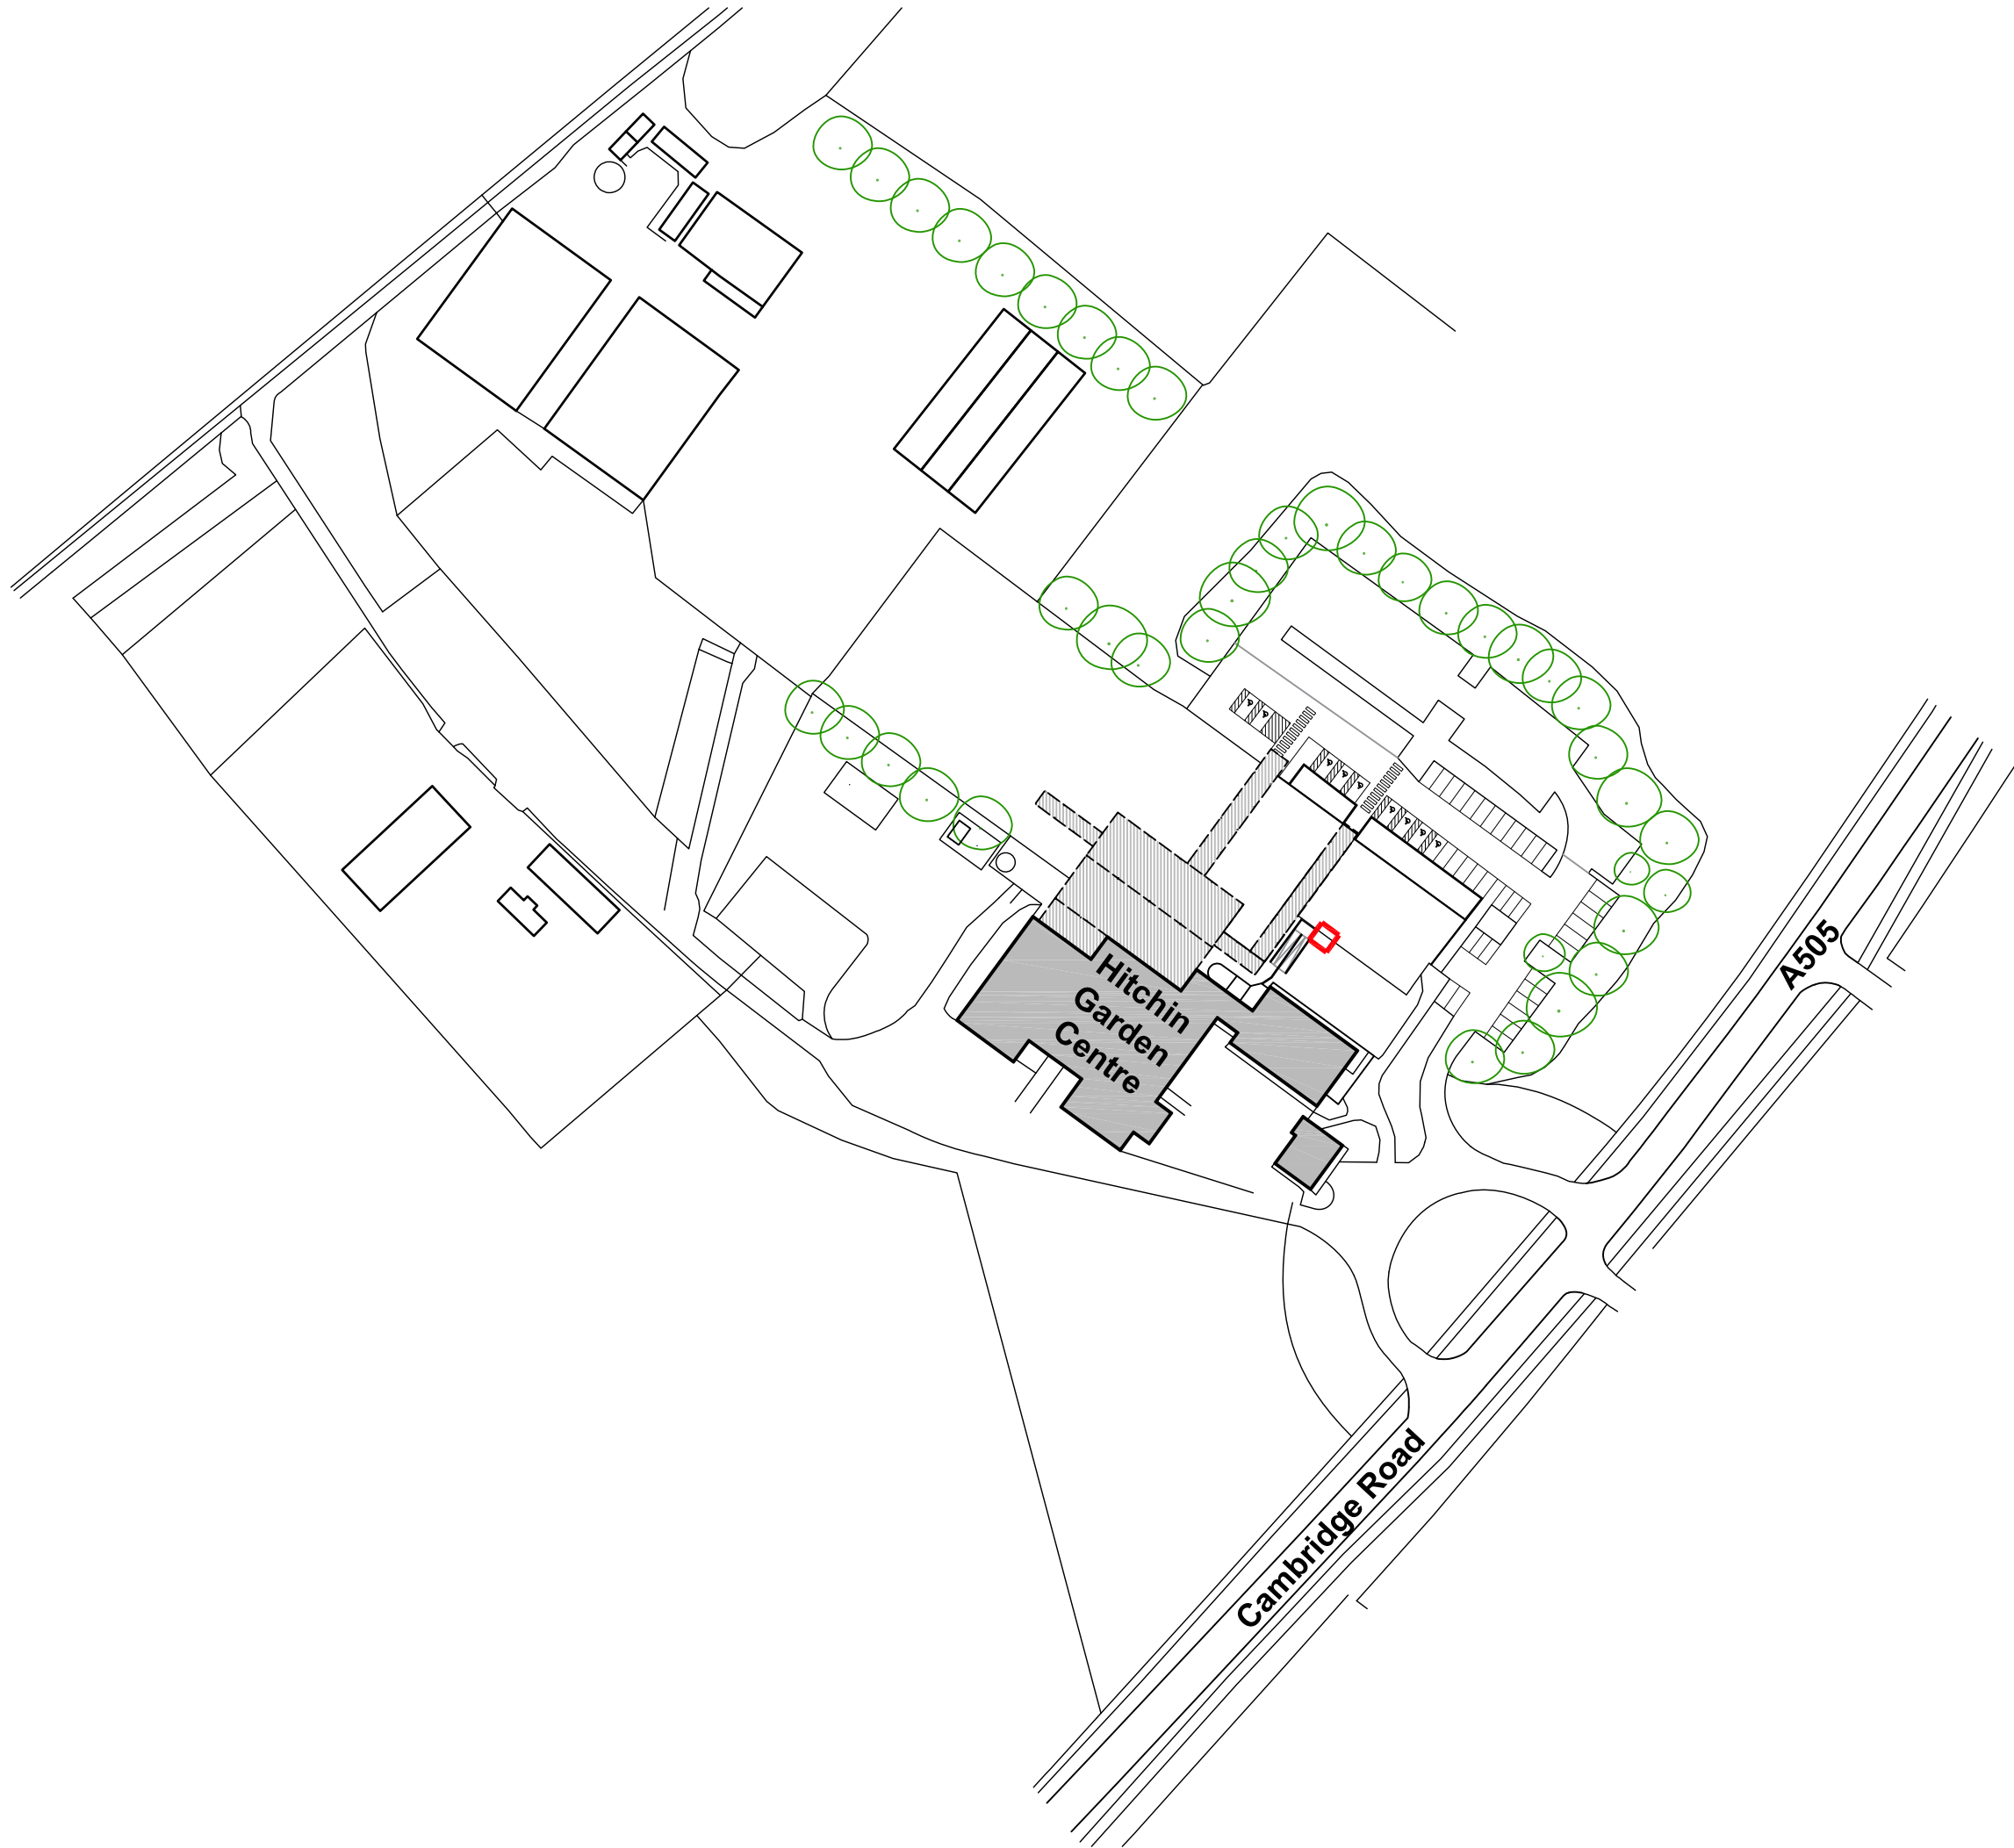


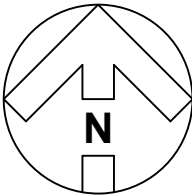

- NOTES:
- Incorporates the following drawings:
- Ordnance Survey plan 2019. All rights reserved. Licence Number 100022432.
 - Topographical survey drawing H078-001 by Landform Surveys Ltd - March 2022
 - Utilities survey drawing H078U-001 by Landform Surveys Ltd - March 2022

Extent of works

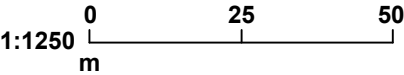

REVISION: P02	BY: KJB	CHECKED: TR	DATE: 02/06/2025
Ownership boundary omitted.			
REVISION: P01	BY: KJB	CHECKED: TR	DATE: 30/05/2025
Initial issue			

SUITABILITY

S2 | FOR INFORMATION

CLIENT



PROJECT

HITCHIN GARDEN CENTRE
CAMBRIDGE ROAD A505
HITCHIN SG4 0JT

TITLE

SITE LOCATION PLAN

Hadfield Cawkwell Davidson					
Broomgrove Lodge, 13 Broomgrove Rd, Sheffield, S10 2LZ T 0114 266 8181 www.hcd.co.uk					
HCD PROJECT NO. 2020-156	SCALE 1:1250 @ A3		REV. P02		
PROJECT NO. 20-156	ORIGINATOR HCD	VOLUME A0	LEVEL 00	TYPE DR	ROLE + NUMBER A-PL-303