

FRONT ELEVATION

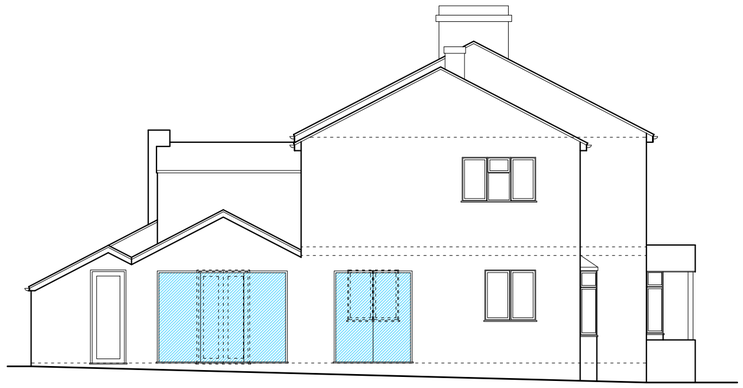

SIDE ELEVATION

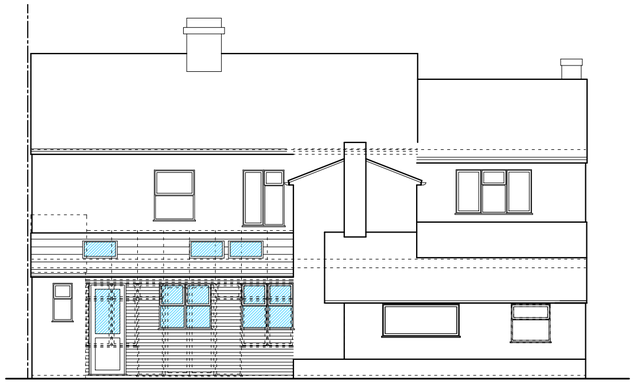

REAR ELEVATION

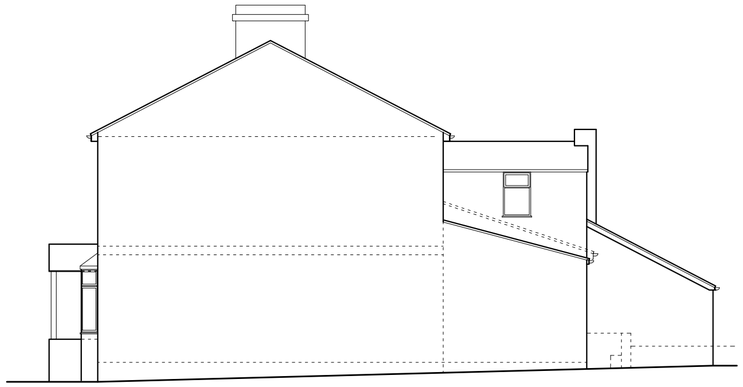

SIDE ELEVATION

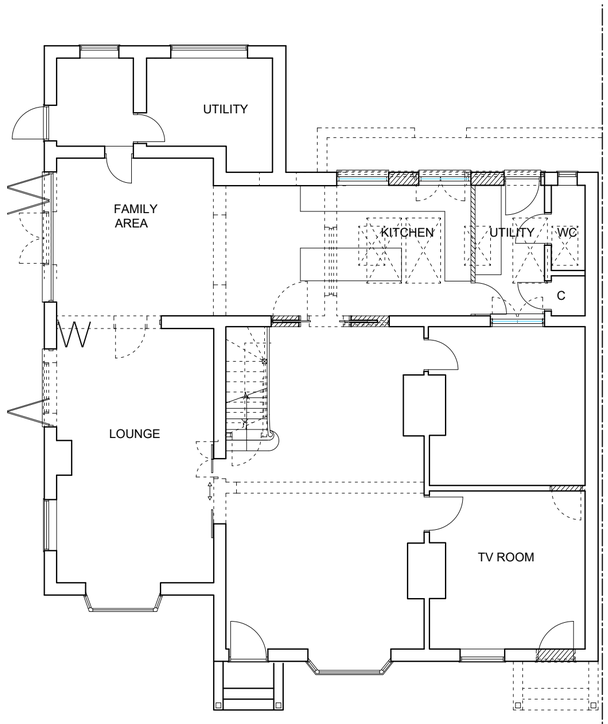

GROUND FLOOR PLAN

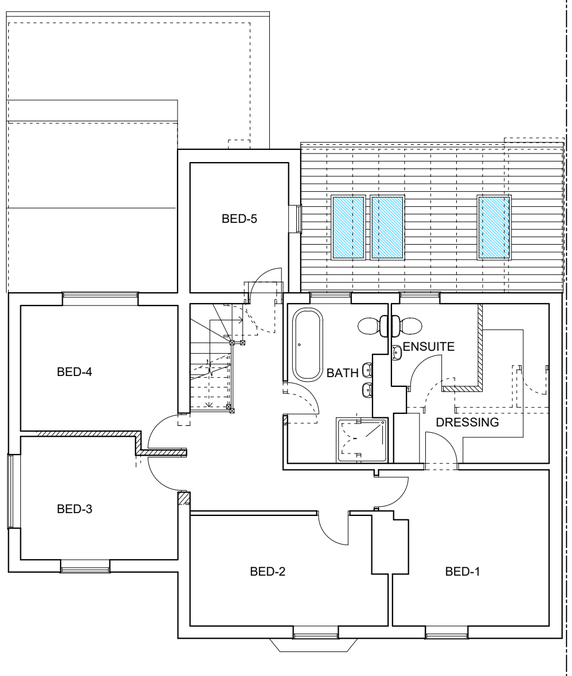

FIRST FLOOR PLAN

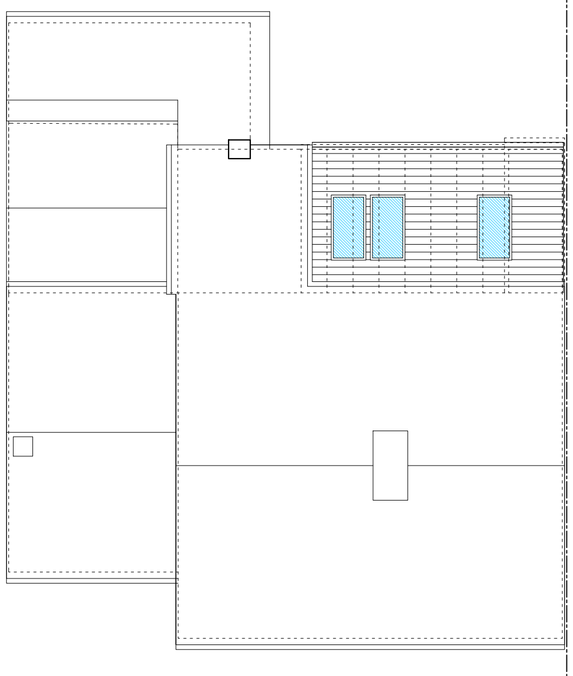

ROOF PLAN





THIS DRAWING PRINTED ON A2 SIZE PAPER

HOME EXTENSION DESIGNS
60 BRIDGE ROAD EAST
WELWYN GARDEN CITY
HERTS AL7 1JU
tel : 01707 393971
fax : 01707 393980
e:stuartc@hed.co.uk

Project:

20 Newtown, Codicote

Drawing Title:

PLANS AND ELEVATIONS
AS PROPOSED

Drawn By:	NIALL	Scale: 1:100	Date: Jan 2018
Drg Status:	PLANNING		Checked:
Drawing No :	3932-P01		Revision: E