

FRONT ELEVATION



SIDE ELEVATION



REAR ELEVATION

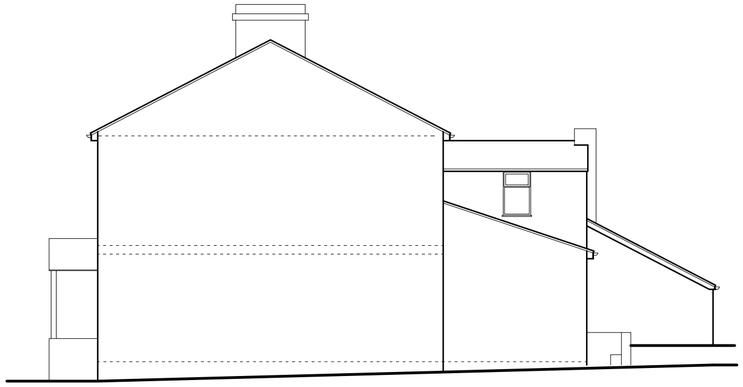

SIDE ELEVATION

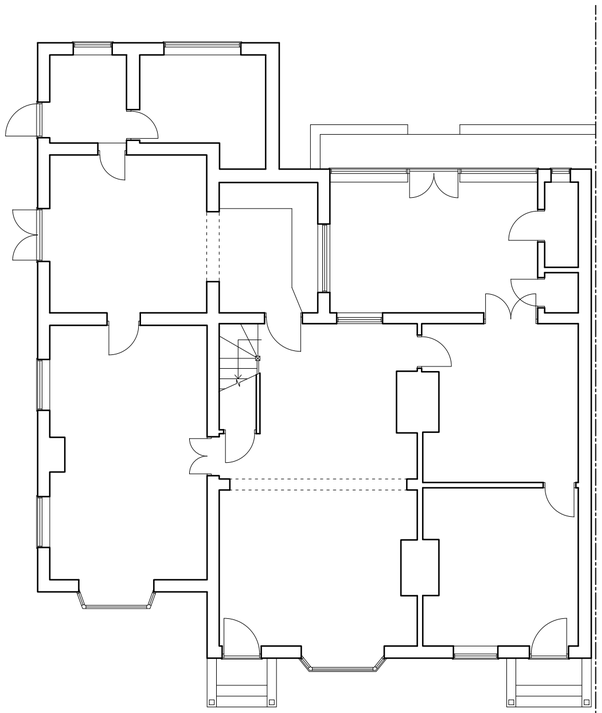

GROUND FLOOR PLAN

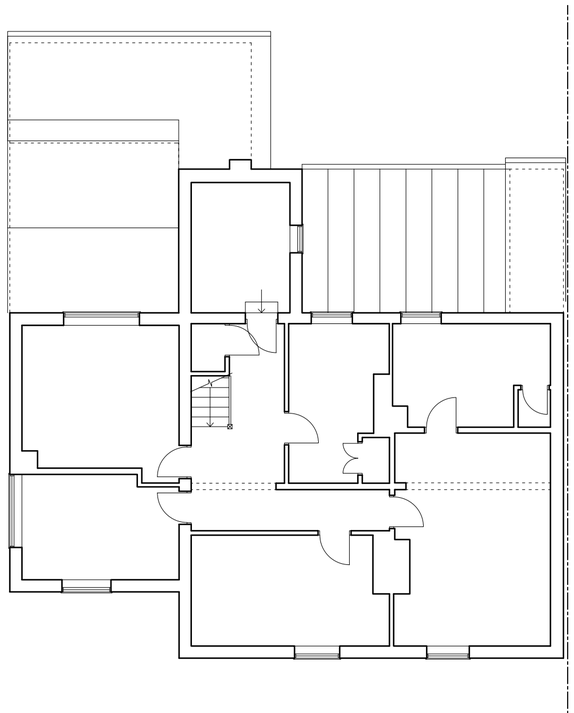

FIRST FLOOR PLAN

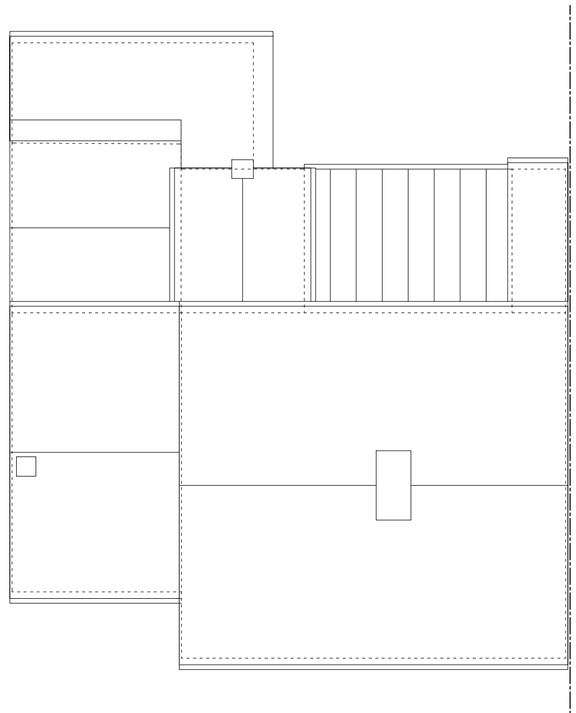

ROOF PLAN

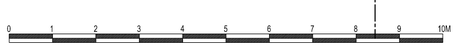

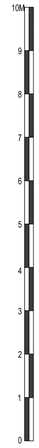

THIS DRAWING PRINTED ON A2 SIZE PAPER

HED
hed.co.uk

HOME EXTENSION DESIGNS
60 BRIDGE ROAD EAST
WELWYN GARDEN CITY
HERTS AL7 1JU
tel : 01707 393971
fax : 01707 393980
e:stuartc@hed.co.uk

Project:

20 Newtown, Codicote

Drawing Title:

PLANS AND ELEVATIONS
AS EXISTING

Drawn By:	ALI	Scale: 1:100	Date: JUNE 2016
Drg Status:	EXISTING		Checked:
Drawing No :	3932-E01		Revision: