


LAWFUL DEVELOPMENT CERTIFICATE (PROPOSED USE)
STATIONING OF TEMPORARY MOBILE POULTRY UNIT
ELMDENE FARM, BEDFORD ROAD, ICKLEFORD, HERTFORDSHIRE, SG5 3RS

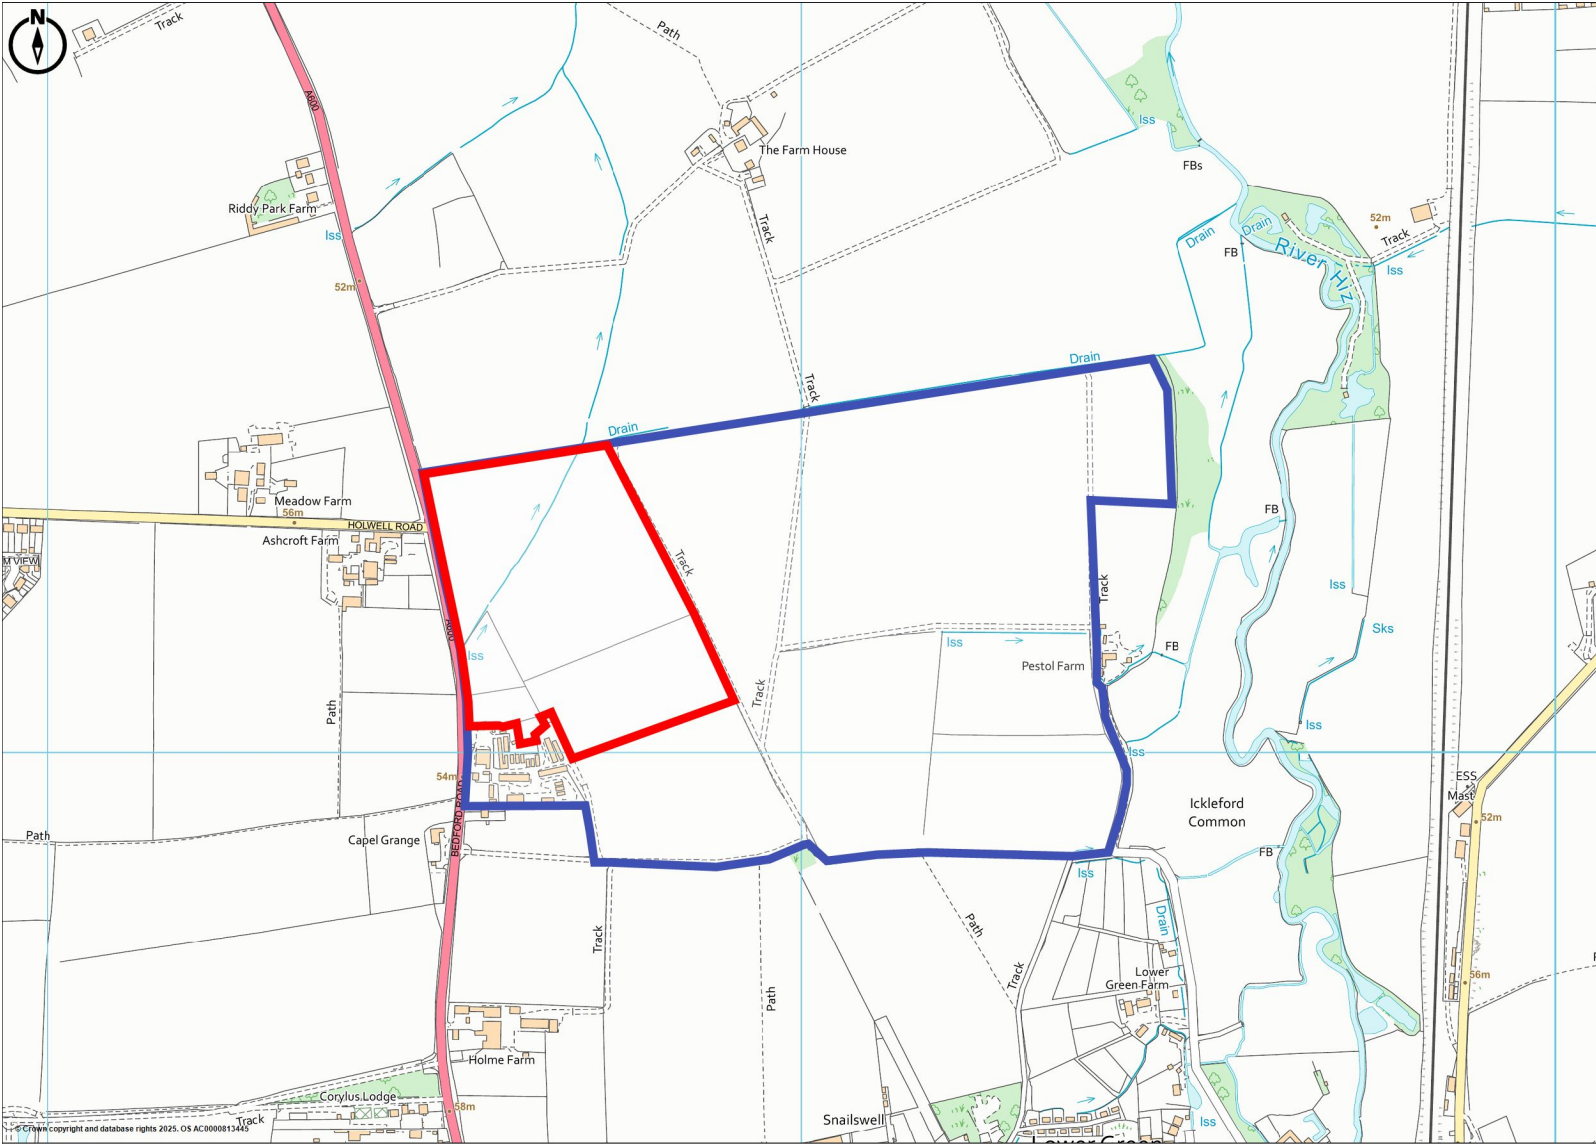

Promap
LANDMARK INFORMATION

© Crown copyright and database rights 2025. OS AC0000813445
Plotted Scale - 1:10000. Paper Size - A4

