



100mm
50mm
10mm

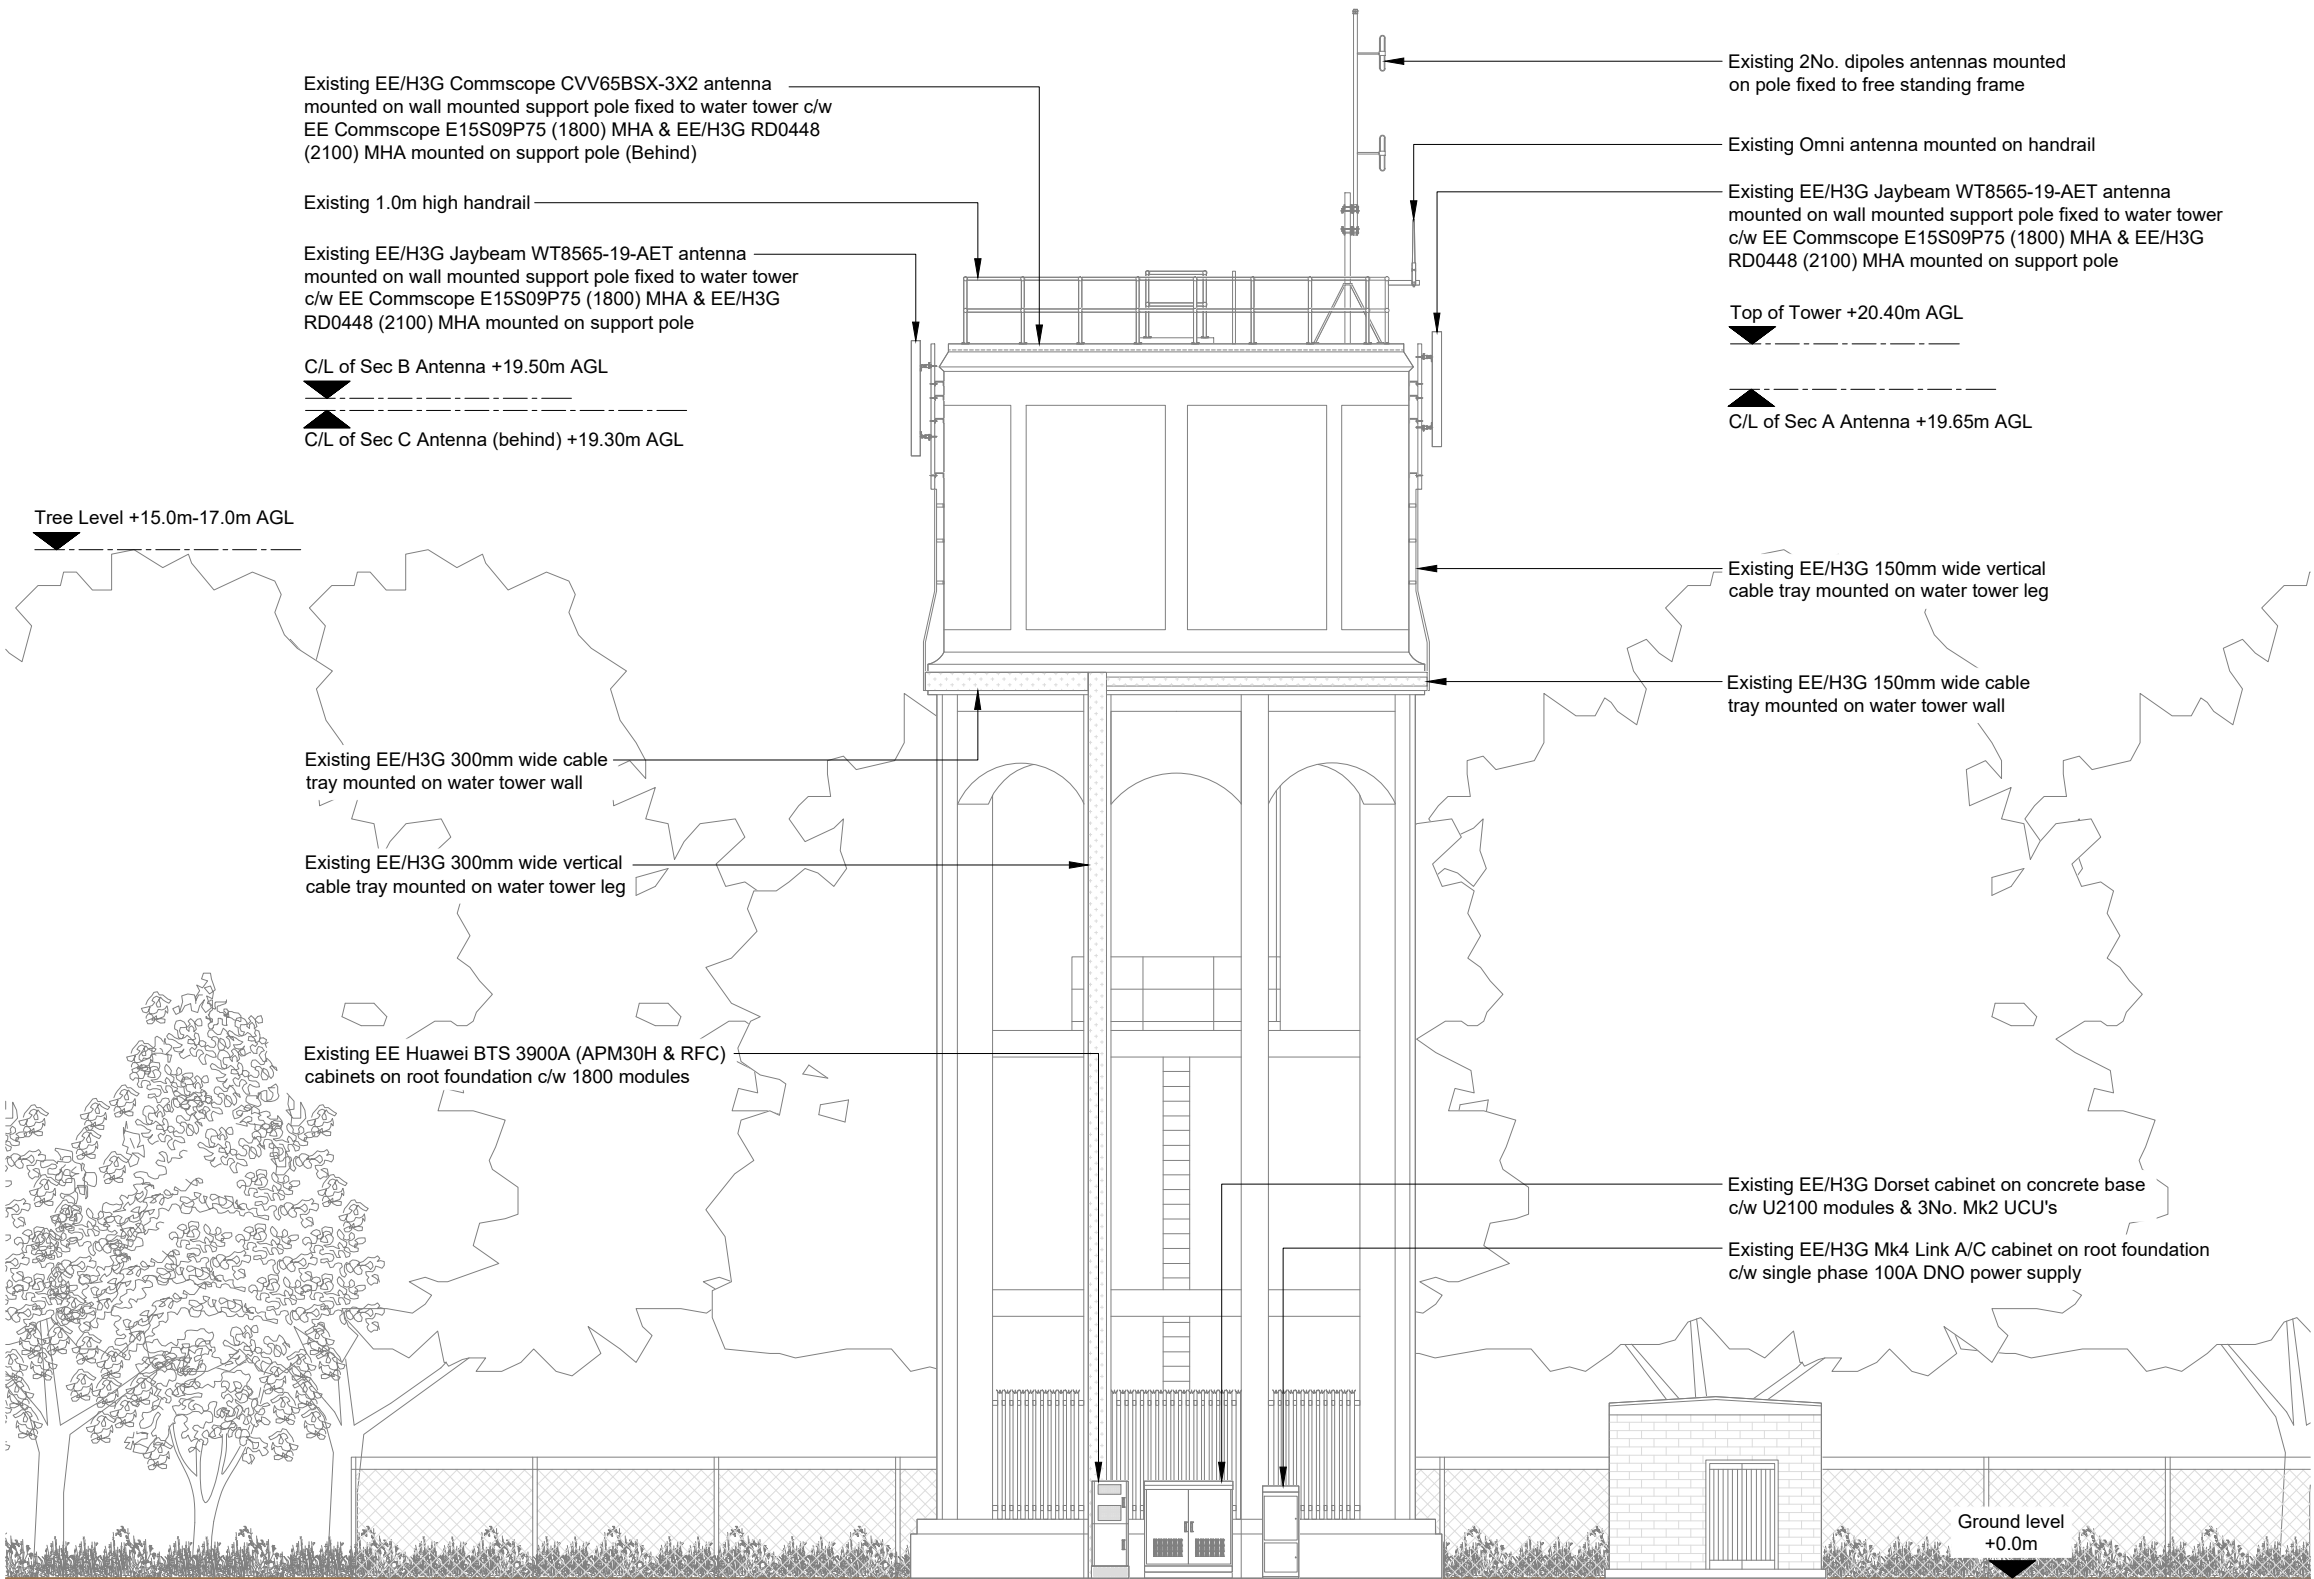

EXISTING SITE ELEVATION A

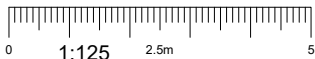

- NOTES:
- ALL DIMENSIONS IN MM UNLESS OTHERWISE NOTED.

Master:	MBNL / EE / H3G:	Project:	Purpose of Issue:	Issue:
M002	MBNL	Vendor Swap	Detailed Design	A1
Date:	19/03/2025	Revision / Upgrade Description:		
Drawn:	Chaitra U	First Issue: Detailed Design		
Checked:	Deepak			
Approved:	M.Ashworth			
Master:	MBNL / EE / H3G:	Project:	Purpose of Issue:	Issue:
M001	MBNL	Vendor Swap	Planning	A
Date:	15/01/2025	Revision / Upgrade Description:		
Drawn:	Hussain Maathan	First Issue: Planning		
Checked:	Deepak			
Approved:	M.Ashworth			



EE Limited
1 Braham Street
London
United Kingdom
E1 8EE



Site Name:
CODICOTE WATER TOWER

Site ID:
1206014

Address:
TOWER ROAD
CODICOTE
HITCHIN
HERTFORDSHIRE
SG4 8XH

Title:
200 EXISTING SITE ELEVATION A

Project:
VENDOR SWAP

Purpose of Issue:
DETAILED DESIGN

EE Cell ID: 16939	MBNL Cell ID: NHE068	3UK Cell ID: SG0387
----------------------	-------------------------	------------------------

Master Drawing No: 1206014_NHE068_16939_SG0387_M002	Issue: A1
--	--------------