


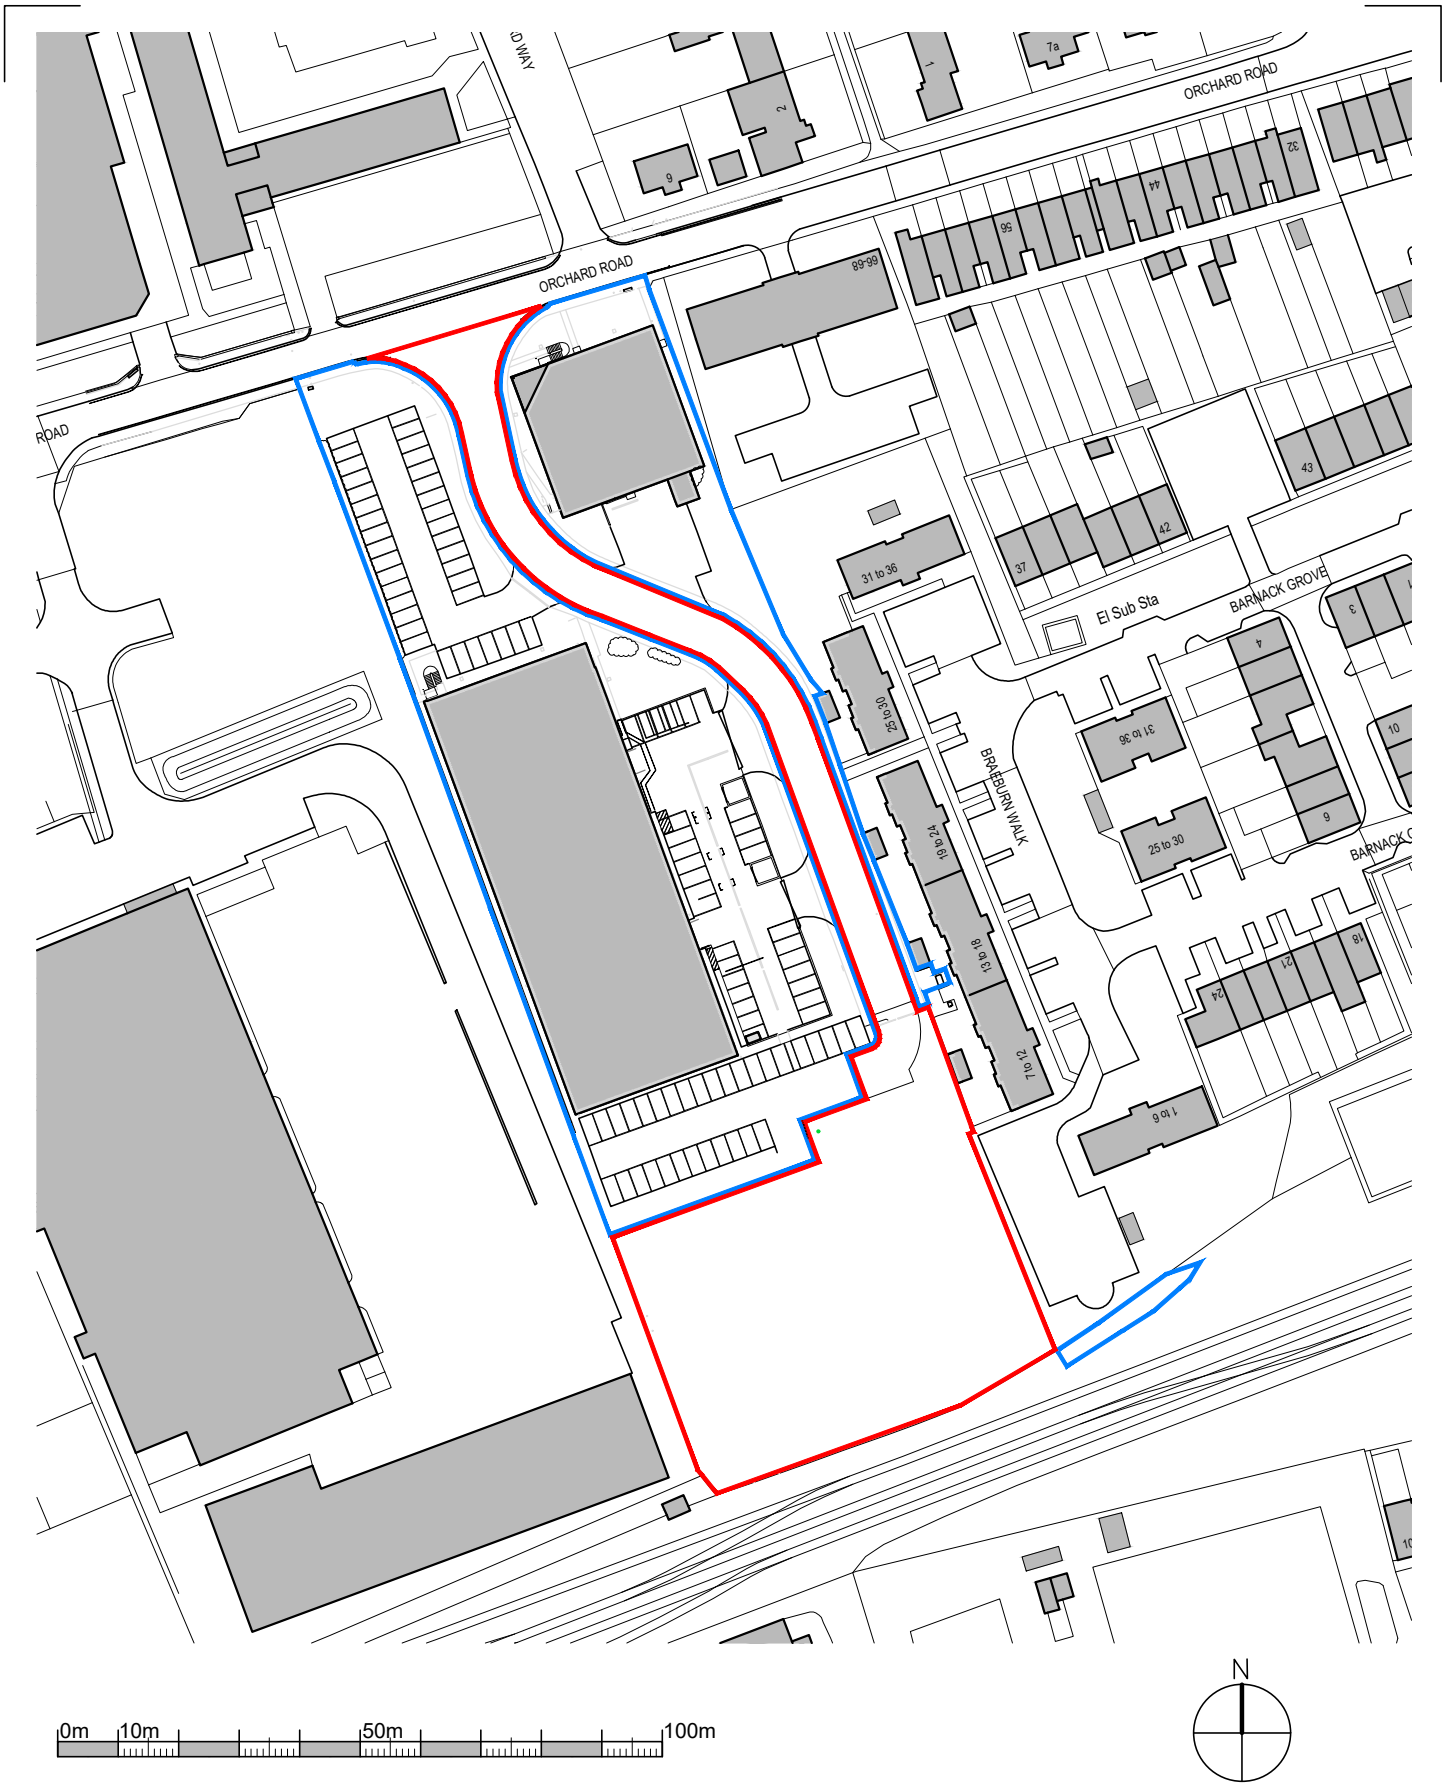

NOTES: This drawing is the property of Boast Associates and is issued on the condition that it is not reproduced, disclosed or copied to any unauthorised person without written consent. The Architect must be informed of any discrepancies immediately. This drawing is to be read together with the specification and related drawings.		REVISIONS:				Project: Anglian Business Park Royston				PLANNING	
		Rev:	By:	Chk:	Date:	Description:	Title: Site Location Plan				
		A	JG	RB	14.03.23	Boundary revised to suit new vehicle turning	Drawn:	Checked:	Date:	Scale:	Size:
							JG	-	27.01.23	1:1250	A4
					Project No:	Drawing No:		Revision:		 BOASTARCHITECTS T 01438 365000 E architects@boastarchitects.com W boastarchitects.com 16 Gateway 1000, White Way, Stevenage, Herts SG1 2FP	
					2613	PL101		A			

© BOAST ASSOCIATES

Chris Mitchell F:\2613 Anglian Building Park, Royston\Title\Planning\PL101 Location Plan