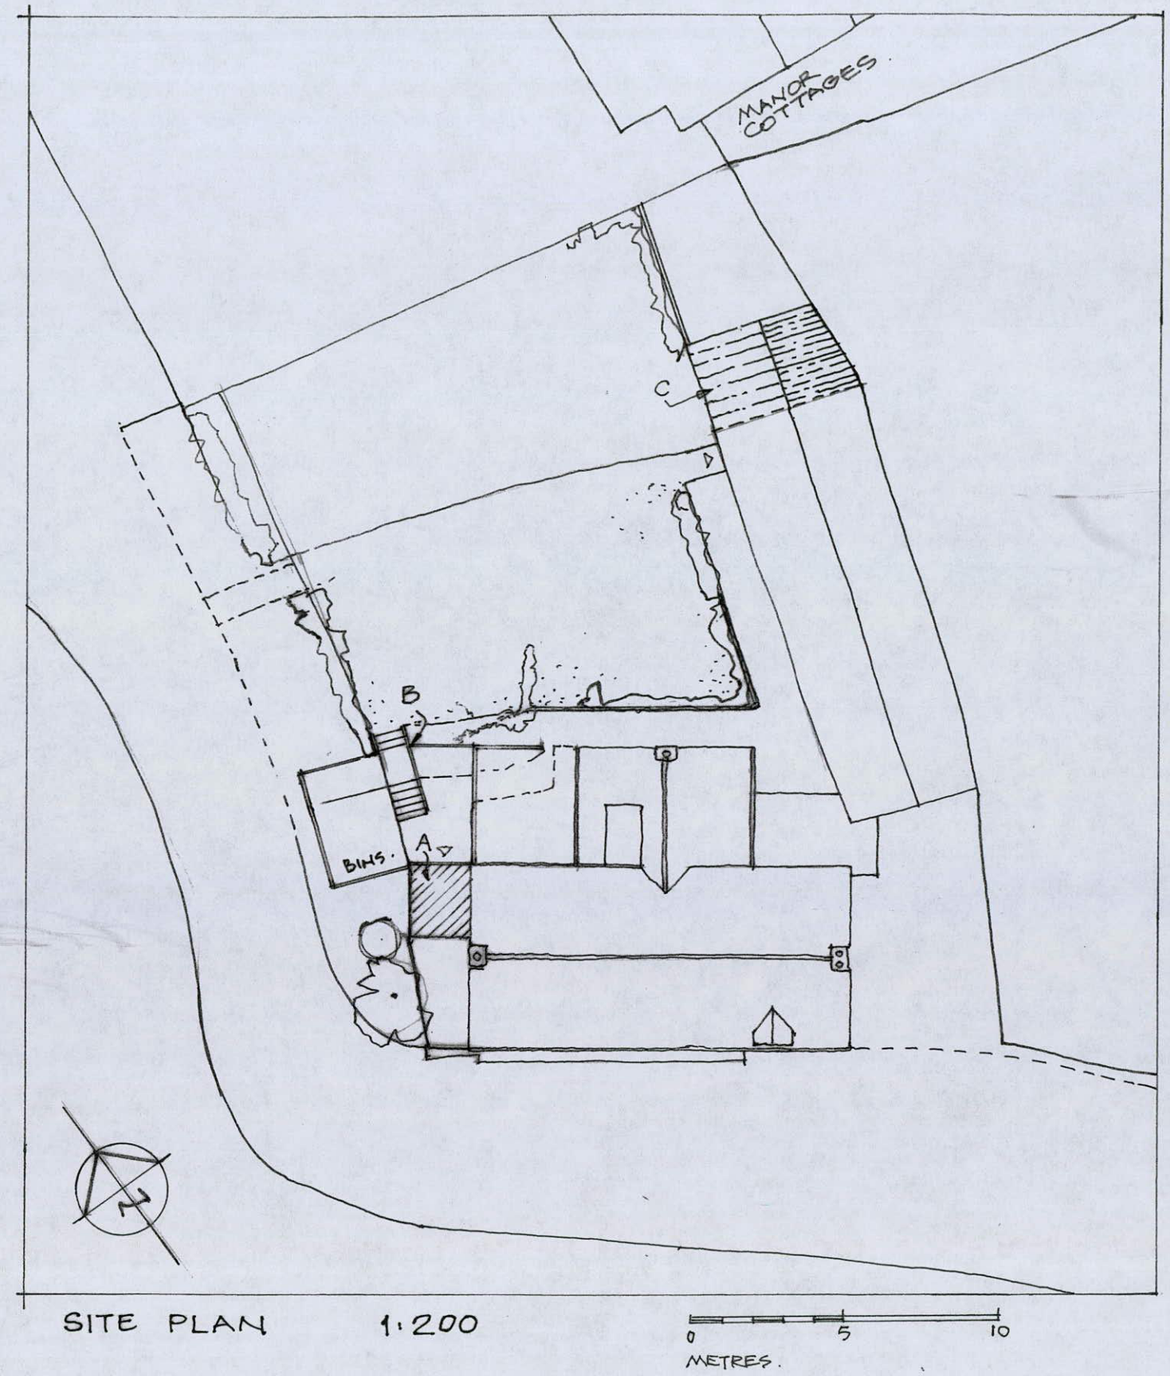

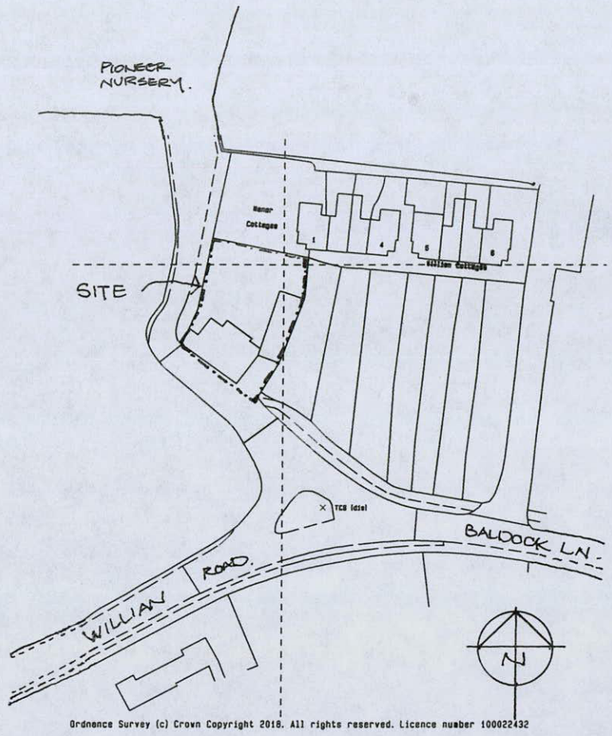

Ordnance Survey (c) Crown Copyright 2018. All rights reserved. Licence number 100022432

LOCATION PLAN 1:1250.

NOTES

A New entrance porch.

B New steps from garden down to entrance.

C Extension to existing outbuilding for new toilets.

Rev		Date
A	Terrace and footbridge deleted.	11.07.18

Project Proposed Alterations and Extension to
THE THREE HORSESHOES WILLIAN, HERTS, SG6 2AE

Client SDC Propinvest Ltd

Title **SITE PLAN**

Scale 1: 1250, 1 : 200 at A3 Date Jan 18

Drawn AD

Drawing No. **3HR : 01** Rev A

AT4 Architects Ltd
THE BARN THE WHITE HOUSE
PRESTON ROAD GOSMORE
HERTFORDSHIRE SG4 7QS

TELEPHONE
(01462) 422334/441593

EMAIL office@at4architects.co.uk
WEB SITE www.at4architects.co.uk

DIRECTOR EDMUND WRIGHT, R.I.B.A