



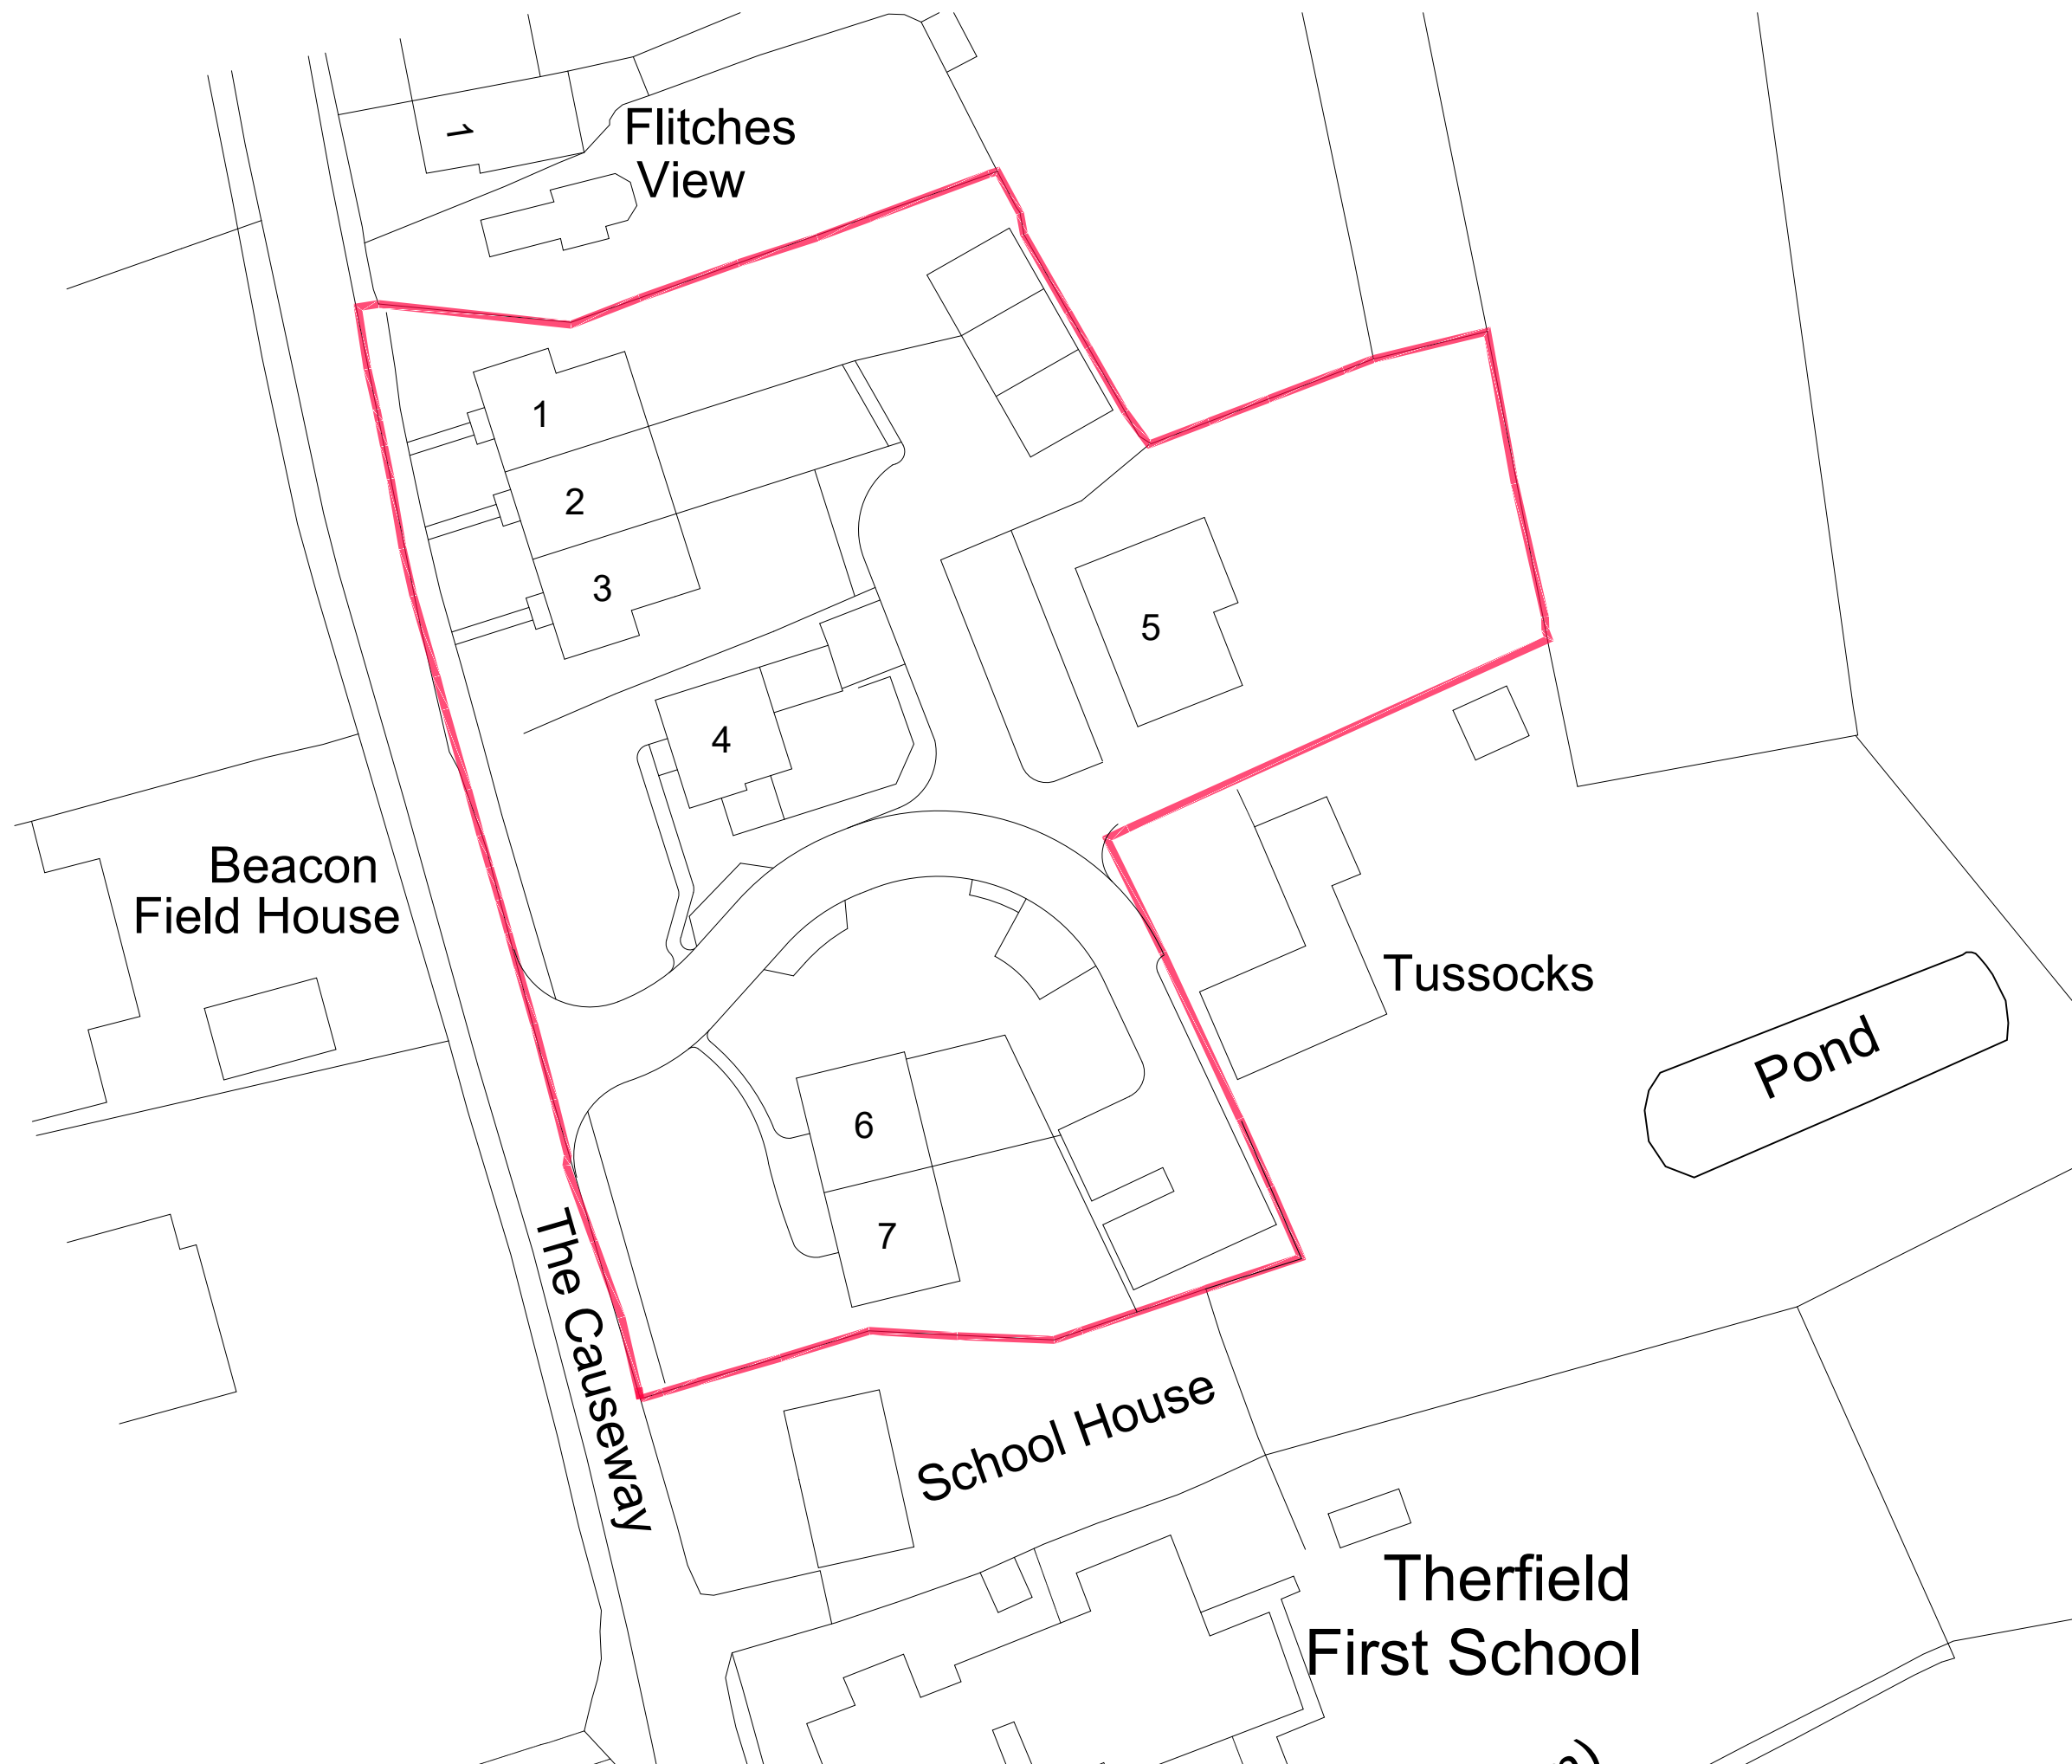

REV:	DATE:	DESCRIPTION:
E	18-11-24	SCHEME UPDATED
D	16-10-24	SCHEME UPDATED
C	04-06-24	SCHEME UPDATED
B	09-02-24	SCHEME UPDATED
A	29-09-23	PLOT 5 AMENDED


DO NOT SCALE THESE DRAWINGS. USE WRITTEN DIMENSIONS ONLY.
ALL DIMENSIONS TO BE CHECKED ON SITE PRIOR TO
COMMENCEMENT OF WORK.

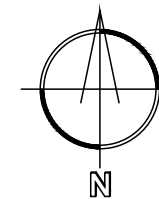

BLOCK PLAN

HILLCREST & TUSSOCKS
THE CAUSEWAY
THERFIELD

BLOCK PLAN 1:500
ORNANCE SURVEY LICENCE NUMBER 100053143

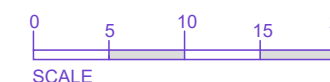

DATE: APR 23	SCALE @ A3: 1:500	REVISION
DRAWING NO. 478.02		E