



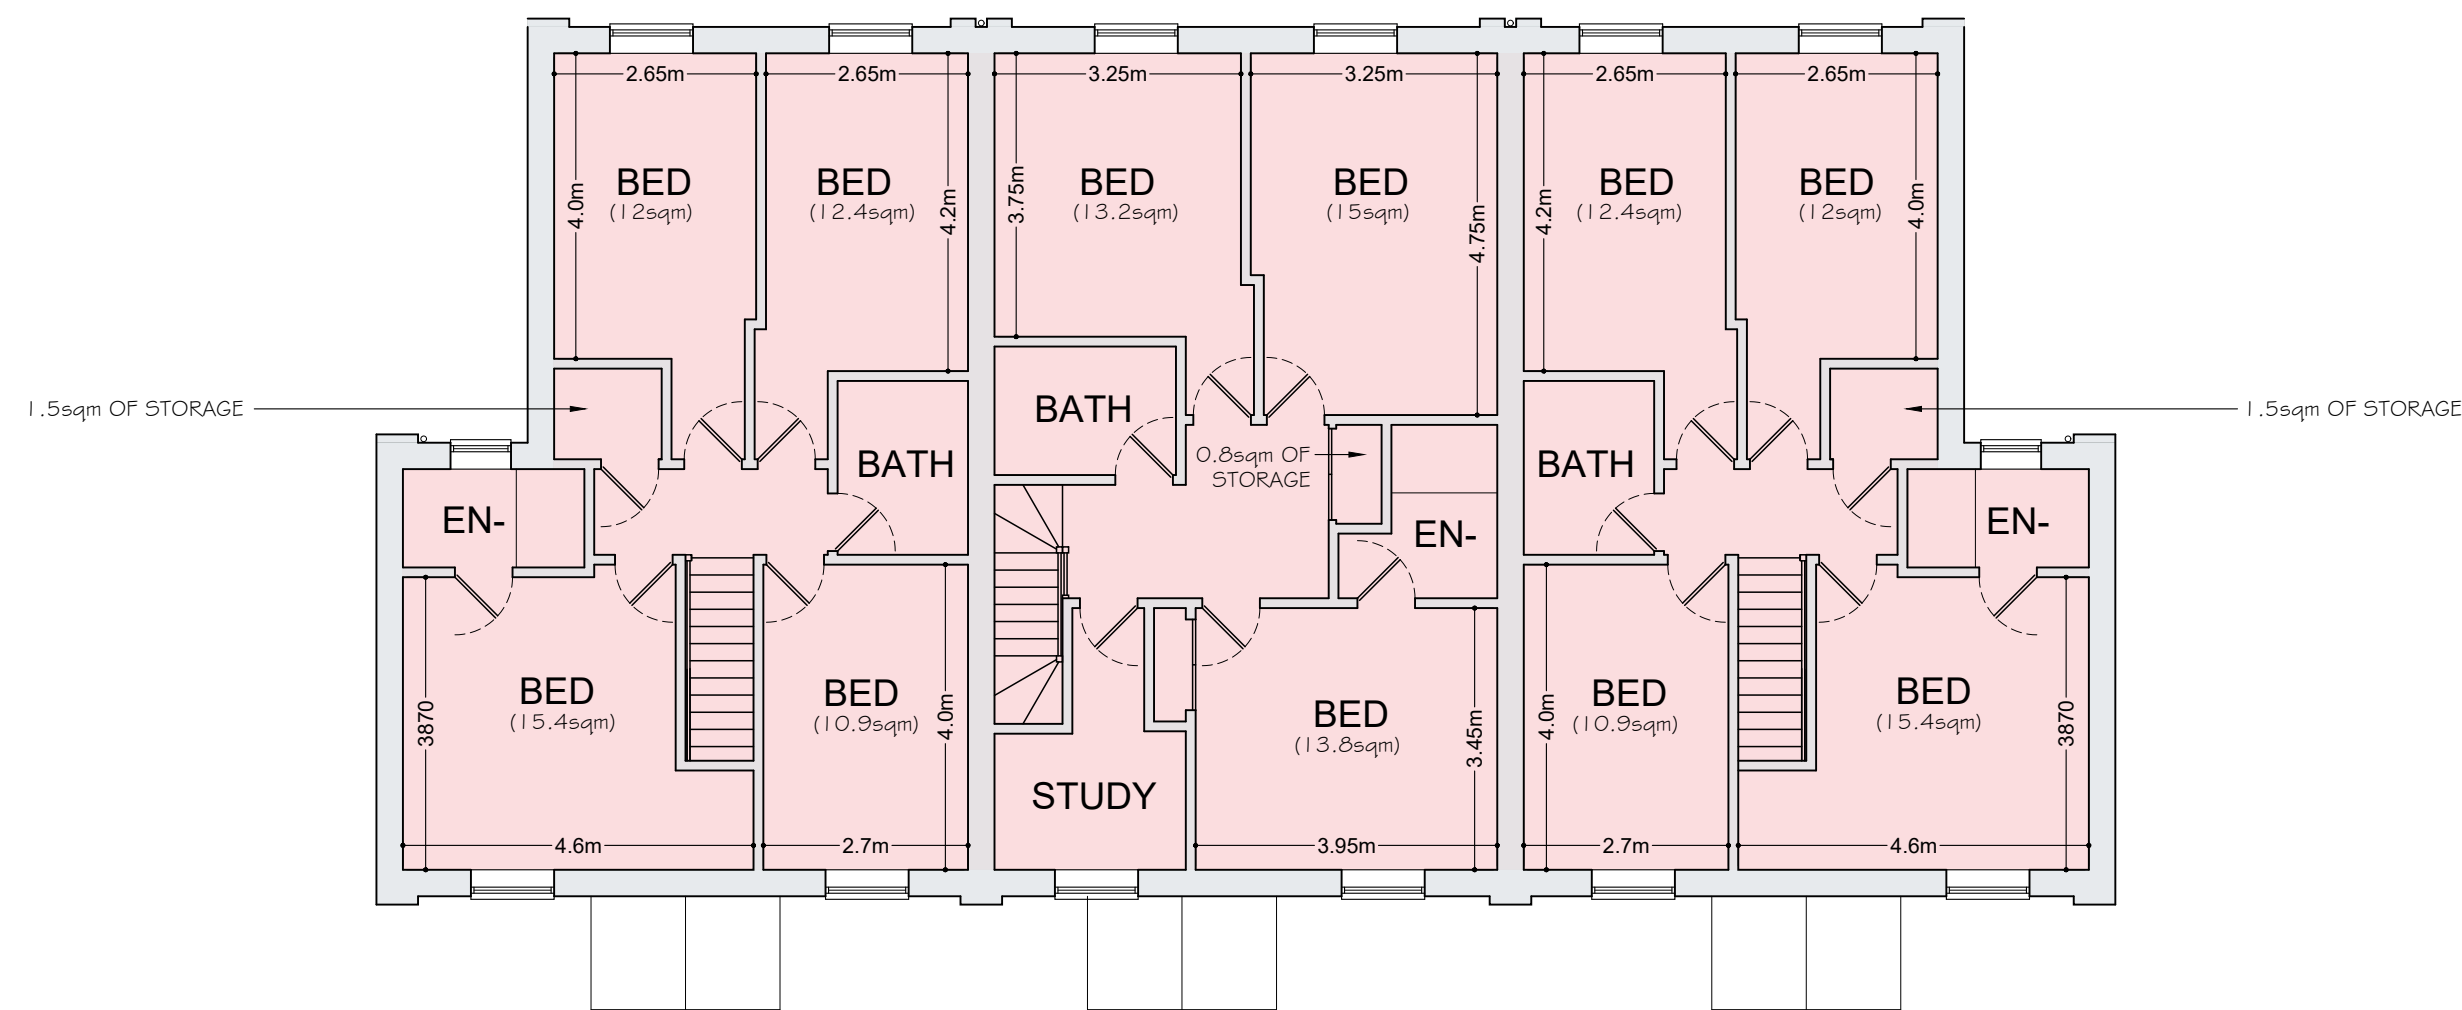


FIRST FLOOR 1:100

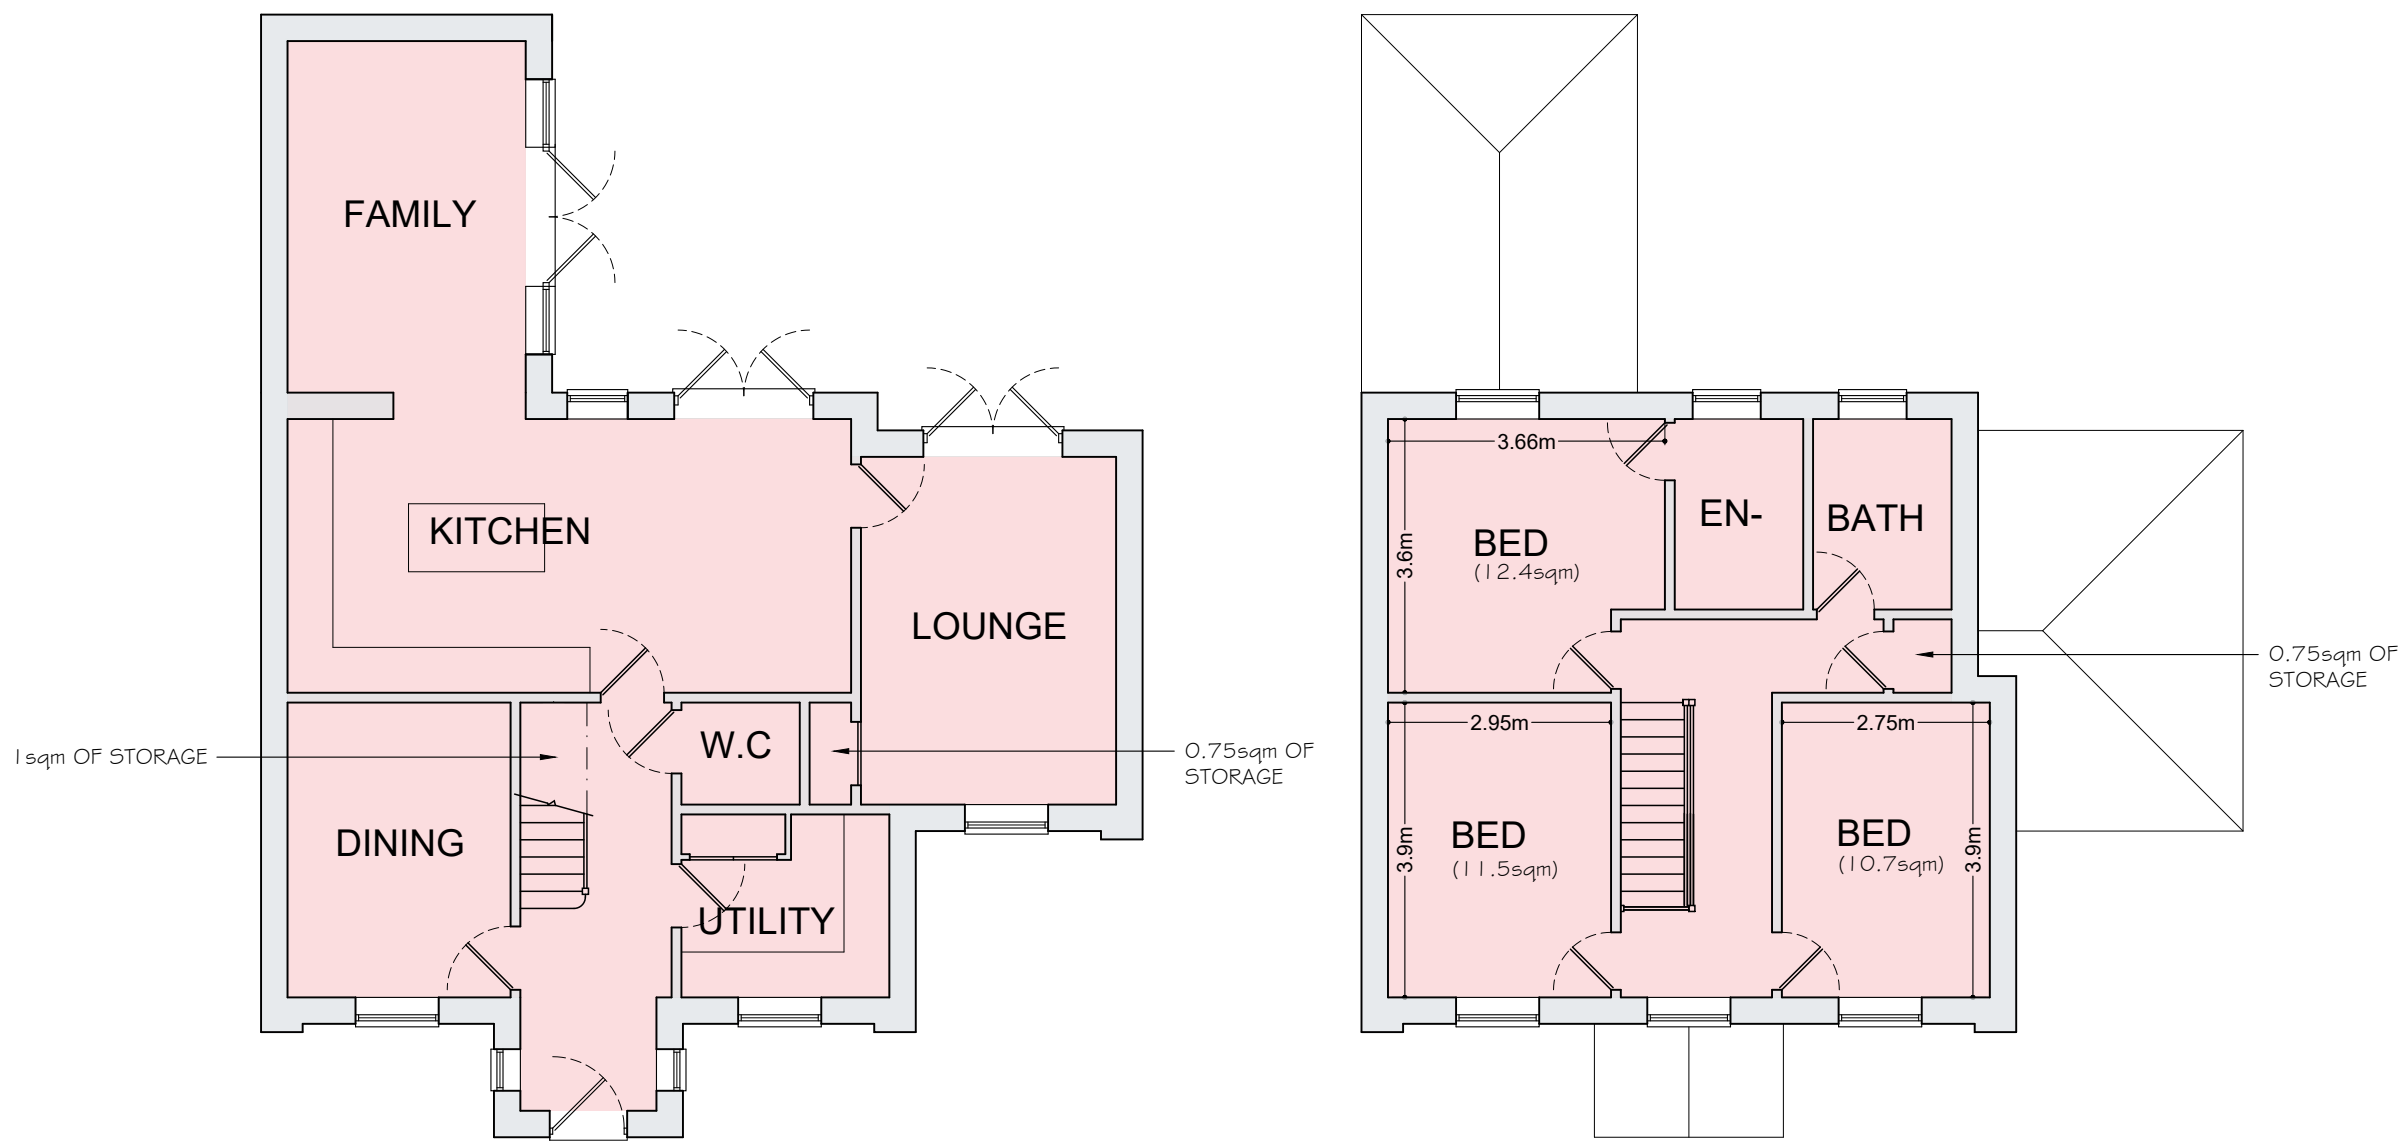

GROUND FLOOR 1:100


PLOT 4 152sqm GIA

FIRST FLOOR 1:100

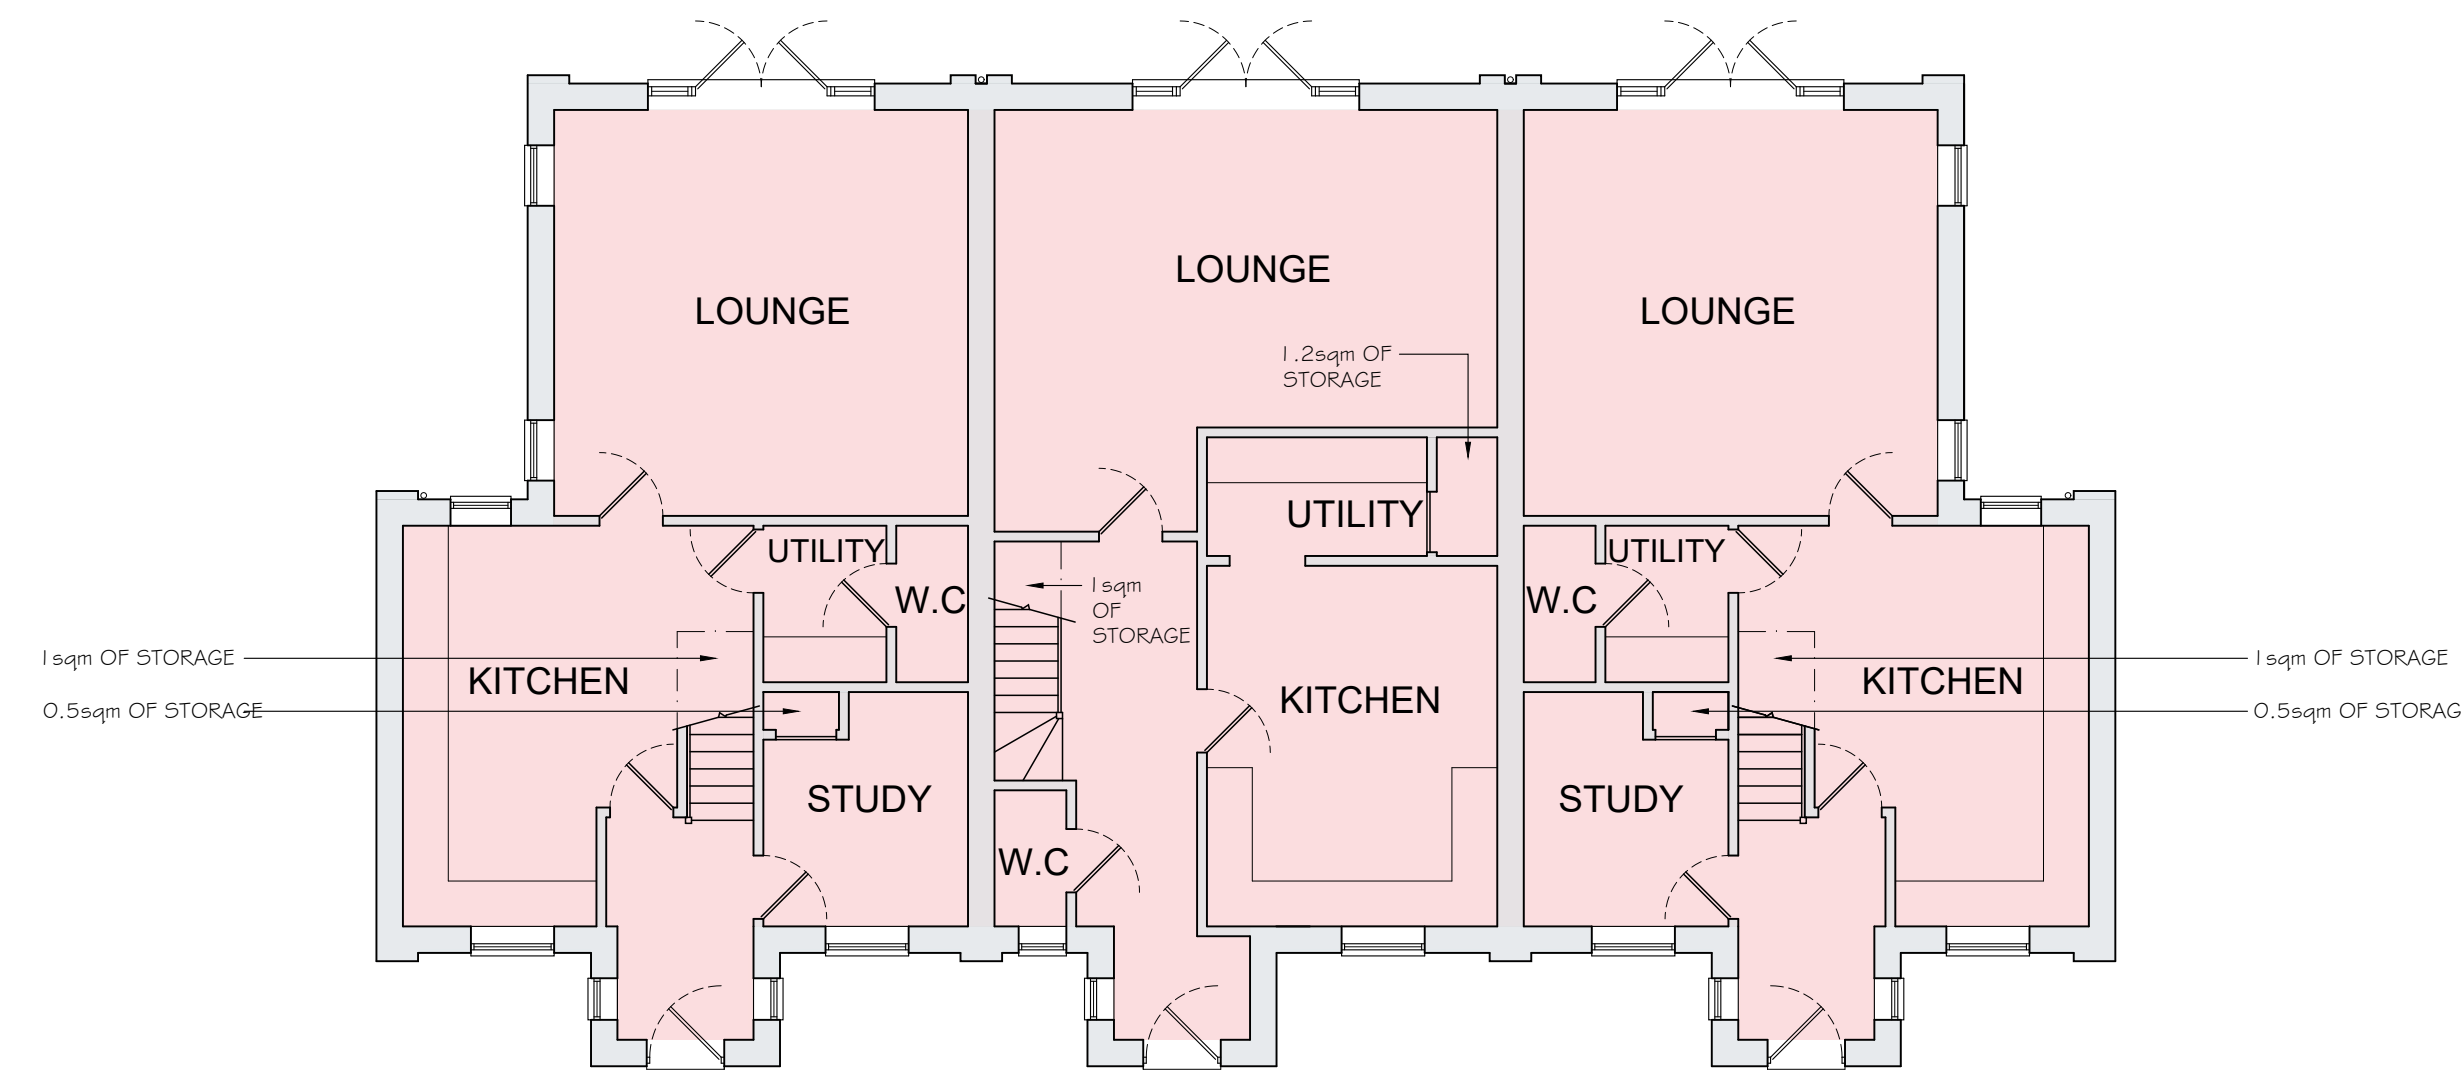


GROUND FLOOR 1:100

PLOTS 1, 2 & 3
M4(2) COMPLIANT

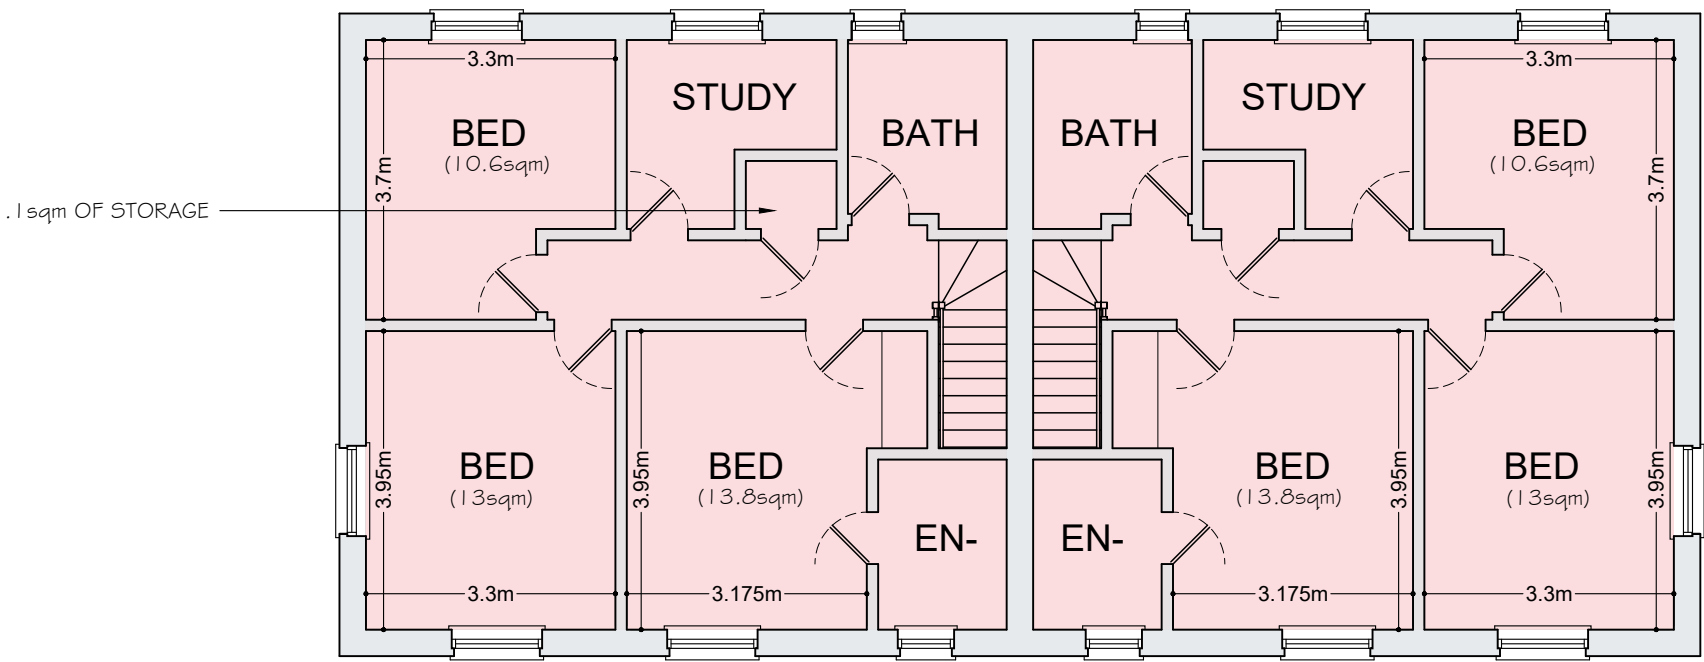


FIRST FLOOR 1:100

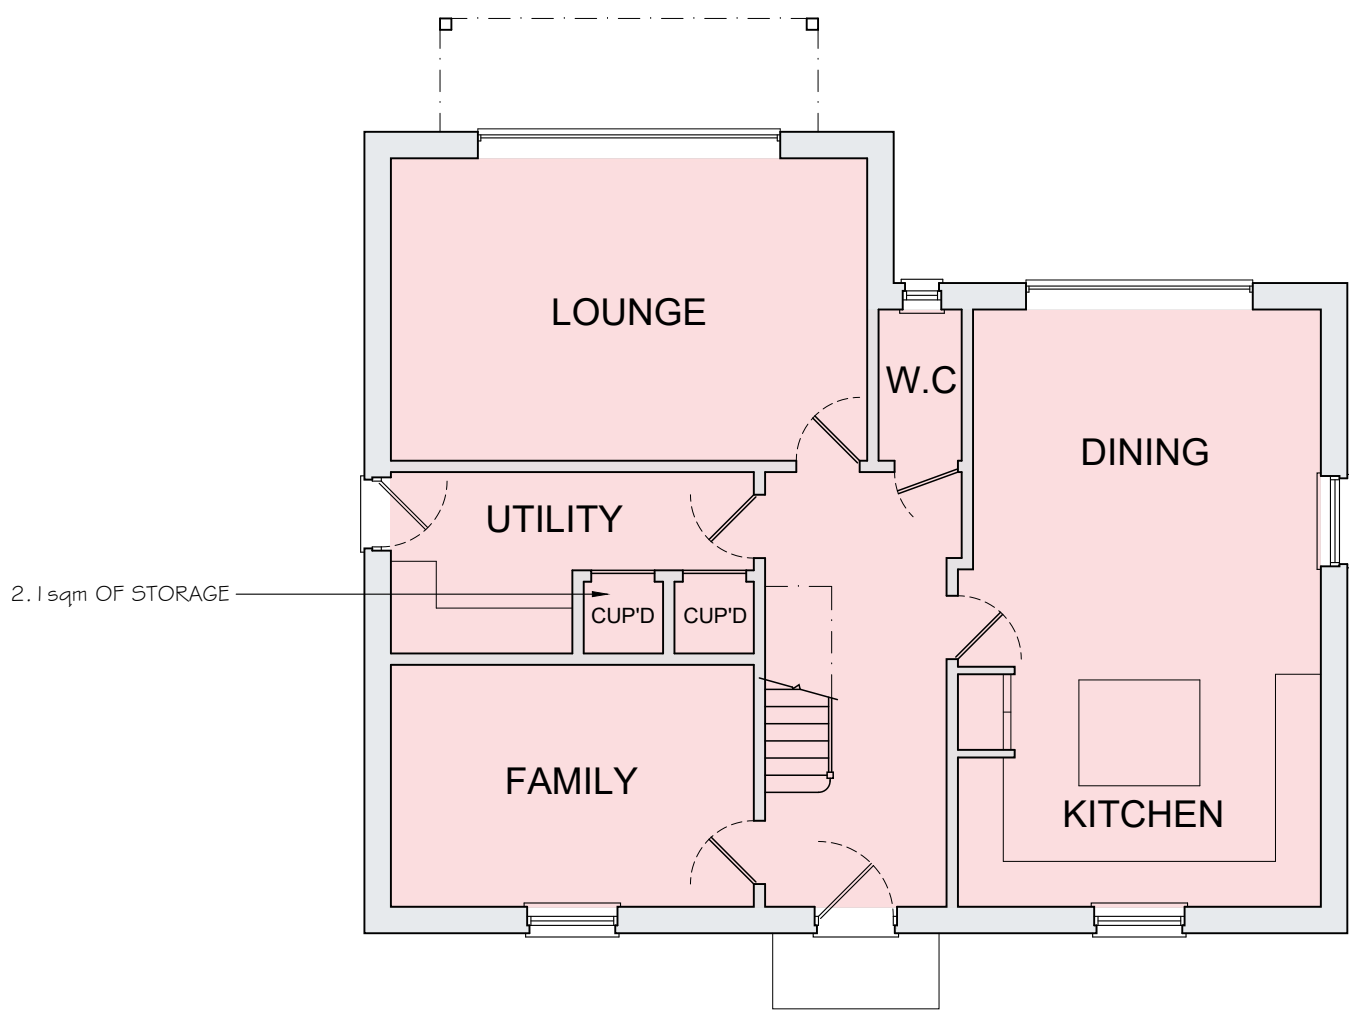


GROUND FLOOR 1:100

PLOT 5 219sqm GIA
M4(2) COMPLIANT

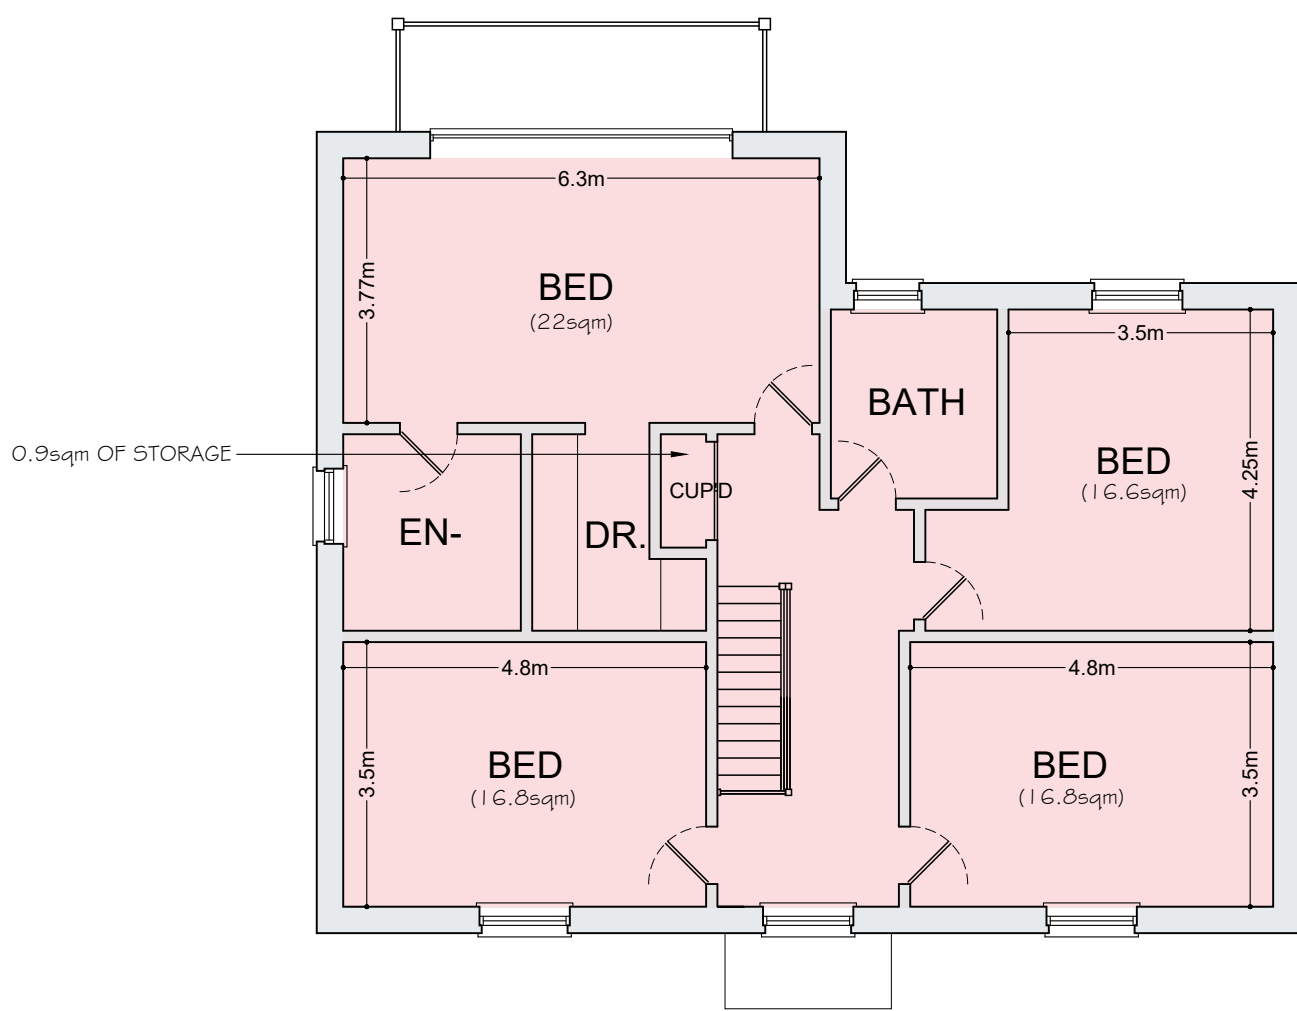

FIRST FLOOR 1:100

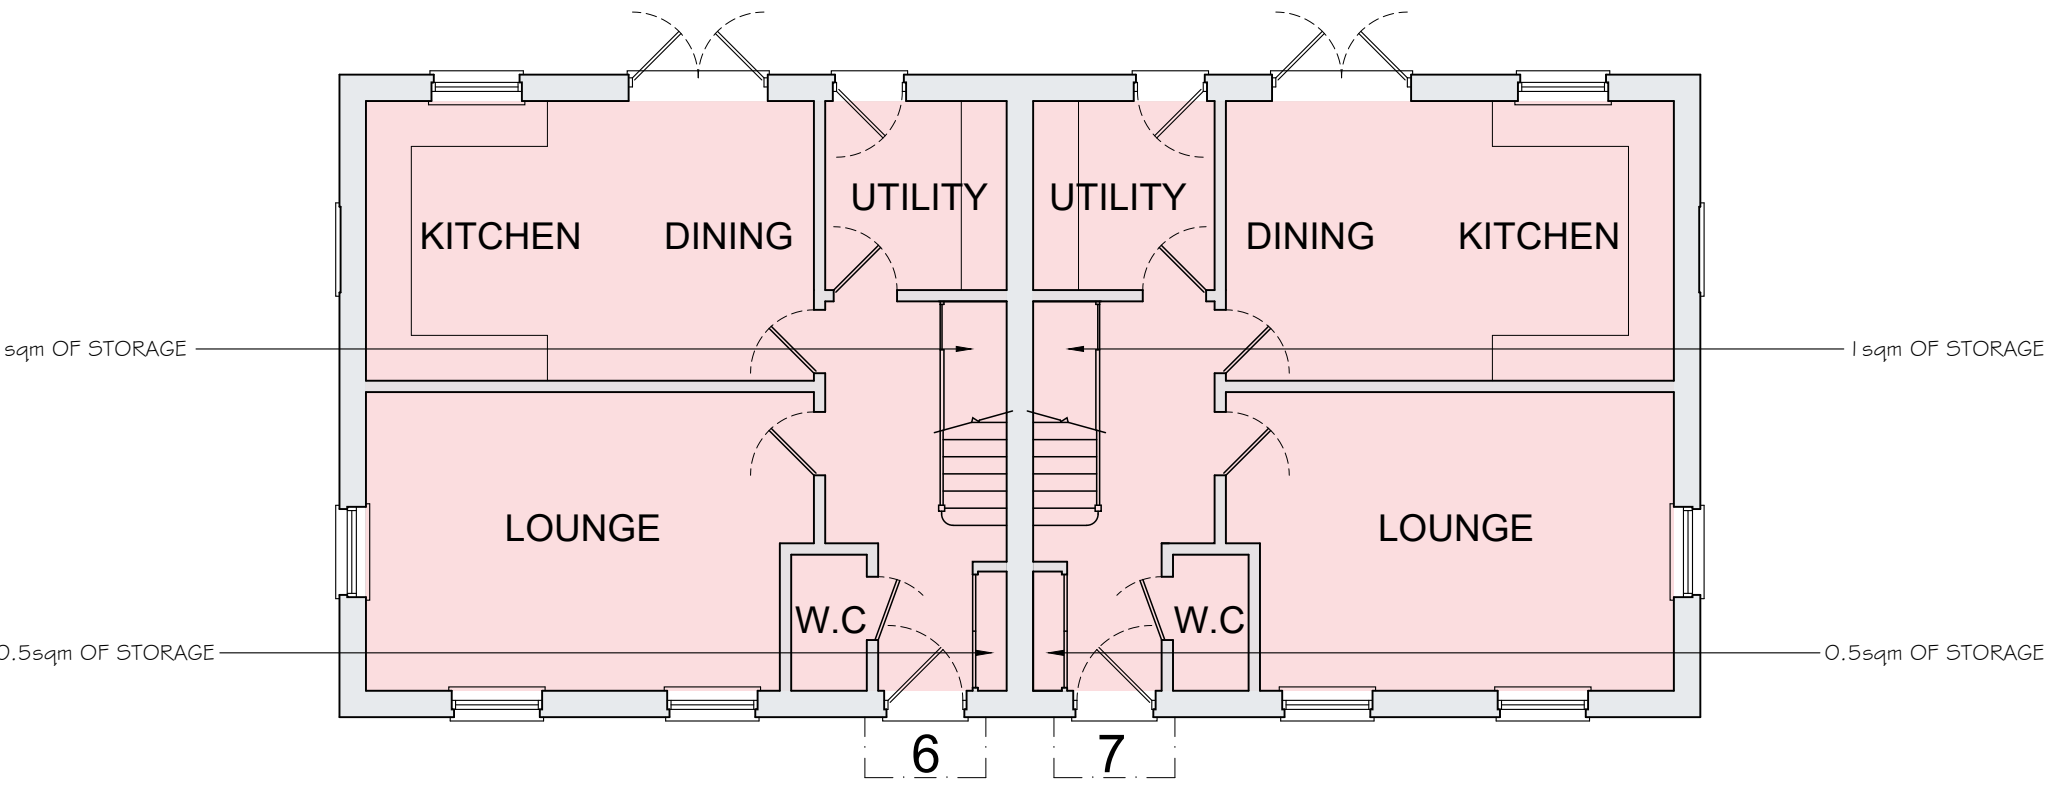

GROUND FLOOR 1:100

PLOTS 6 & 7 EACH DWELLING IS 132sqm GIA

B	16-11-24	LAYOUTS UPDATED
A	05-06-24	LAYOUTS UPDATED
REV:	DATE:	DESCRIPTION:
DO NOT SCALE THESE DRAWINGS- USE WRITTEN DIMENSIONS ONLY. ALL DIMENSIONS TO BE CHECKED ON SITE PRIOR TO COMMENCEMENT OF WORK.		

PLOTS 1 to 7
POLICY D1 & HS5 PLANS
HILLCREST & TUSSUCKS
THE CAUSEWAY
THERFIELD

DATE:	SCALE @ A1:	REVISION:
SEPT. 23	1:100	
DRAWING NO.	478.15	B

