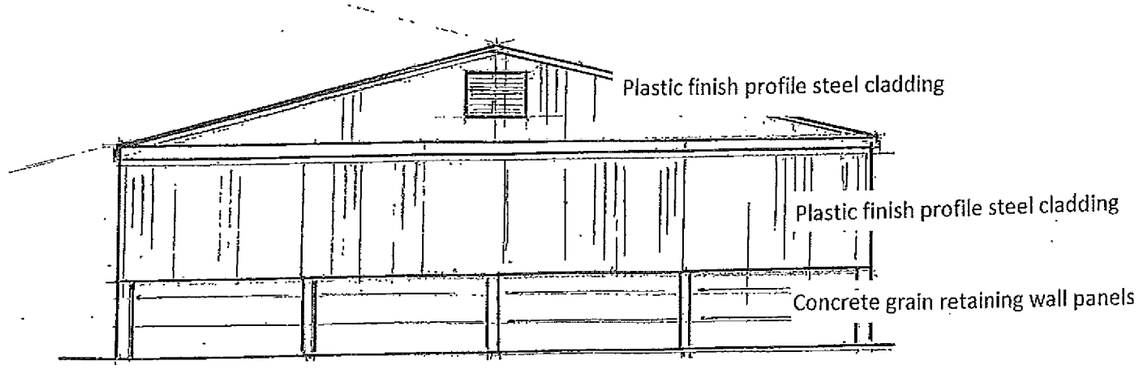

East and West

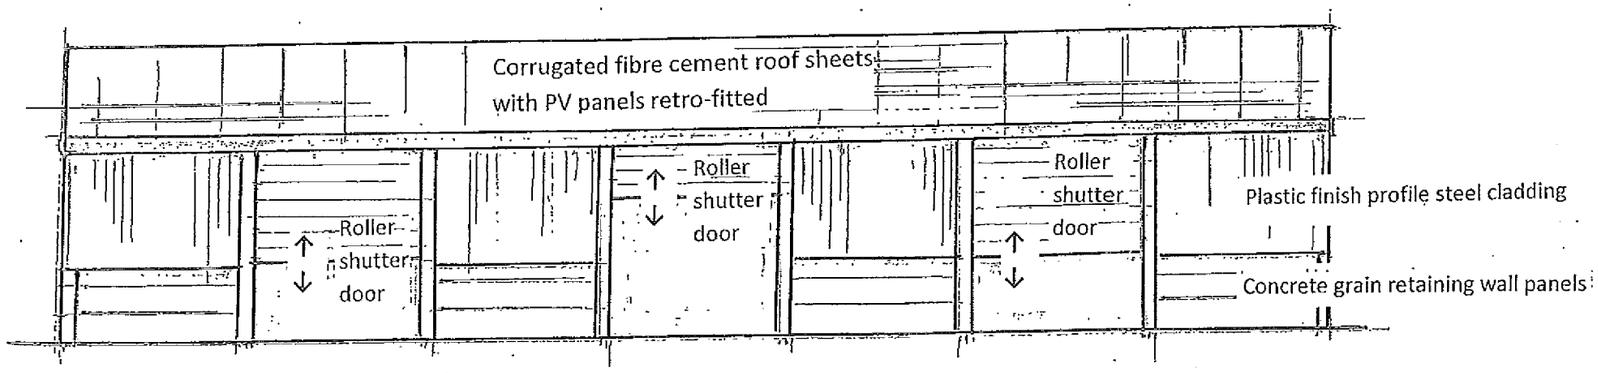

South

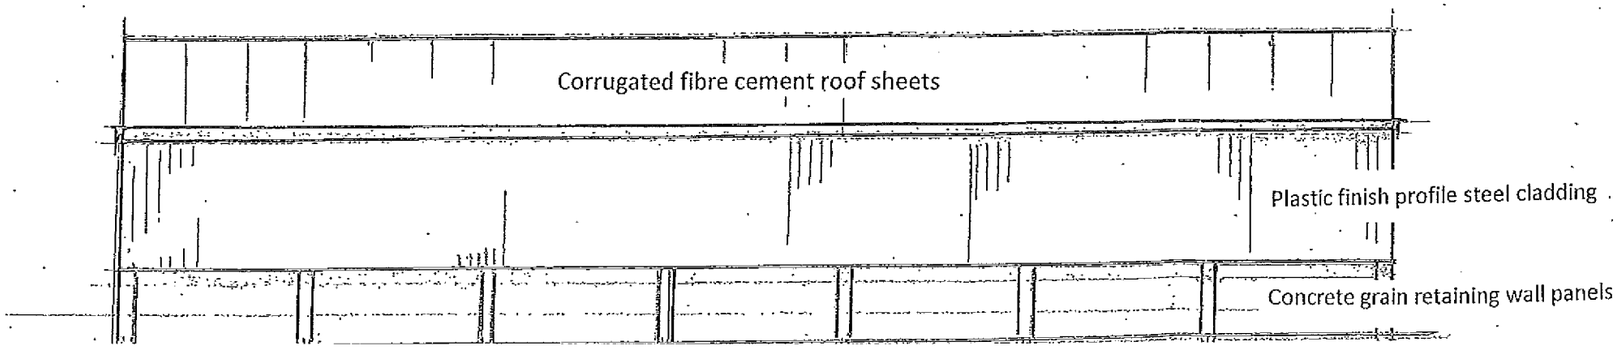

North

Bayles

CDB/1227
April 2018

New Grain Store for Shangri-La Farm, Todds Green
Site off Chantry Lane, Todds Green
Application for Full Planning Permission

Elevations
Scale 1:200 (A3)

Materials and construction – summary

All to relevant BSS
Steel portal frame – eaves 7000 – ridge 10000
- length 42000 in 7no 6000 bays – span 25000
Corrugated fibre cement roof sheets (natural)
PV panels retro-fitted to south slope (only)
Plastic finish profile steel vertical cladding (dark)
to lap horizontal concrete grain retaining
wall panels (natural) all round to 3000
3no roller shutter doors on south elevation (only)
Power floated solid concrete floor

