
Ingleton Wood LLP shall have no liability to the Employer arising out of any unauthorised modification or amendment to, or any transmission, copy or use of the material, or any proprietary work contained therein, by the Employer, Other Project Team Member, or any other third party.

All dimensions are to be checked and verified on-site by the Main Contractor prior to commencement; any discrepancies are to be reported to the Contract Administrator.

This drawing is to be read in conjunction with all other relevant drawings and specifications

Do Not Scale


© Ingleton Wood LLP

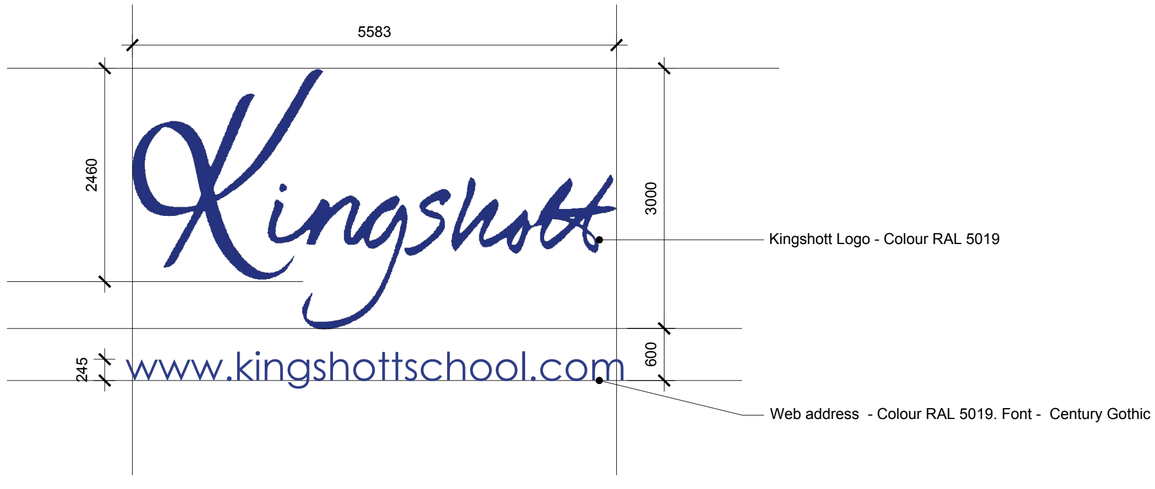

Sign Details

0m 2m 4m 6m 8m

Scale 1:100

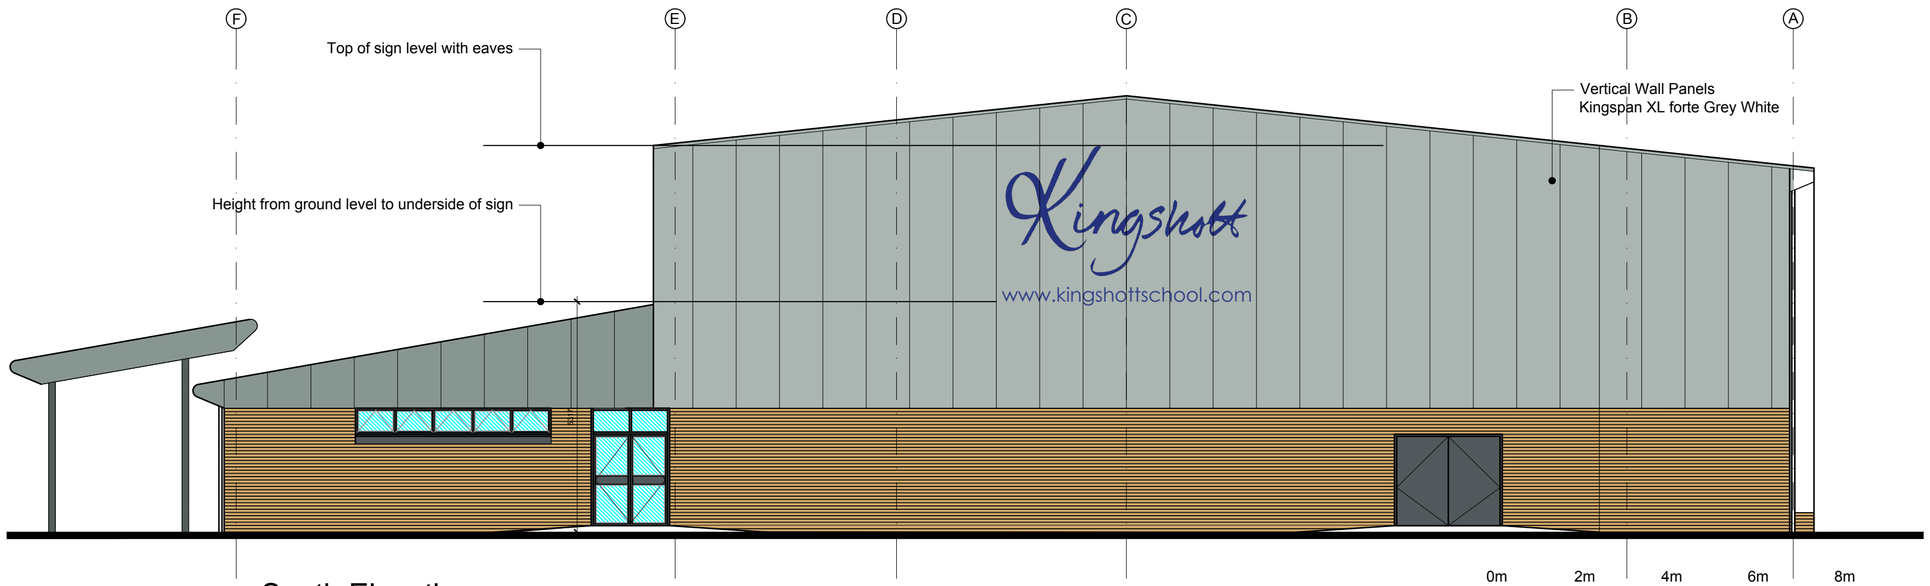

South Elevation

0m 2m 4m 6m 8m

Scale 1:100

C1	Construction Issue	17/04/18		XX
P1	First Issue	21/03/18	XX	XX
Rev	Description	Date	Chk	Apr

Project No: 500453	Scale @ A2: As Indicated	Drawn By: XX

Ingleton Wood

Property and Construction Consultants

Issuing office: Colchester
T: 01206 224270
www.ingletonwood.co.uk

Vision, form and function

Project:
Kingshotts School
St Ippolyts
Hitchin
Hertfordshire SG4 7JX

Client:
T.J. Evers Ltd

Title:
Proposed External Signage to South Elevation

Drawing Number:
KSHOTT-IW-XX-ZZ-DR-A-3113

Status:	Purpose of Issue:	Revision:
S2	Construction	C1