


This scheme is subject to Town Planning and all other necessary consents.

This drawing is to be read in conjunction with all other consultants' and specialists' drawings and documents and any discrepancies are to be reported to the architect prior to commencement of the relevant work.

This drawing remains the copyright of **Boyd Seddon Architect.**

REV	DATE	
A	11.08.26	amended following client design review

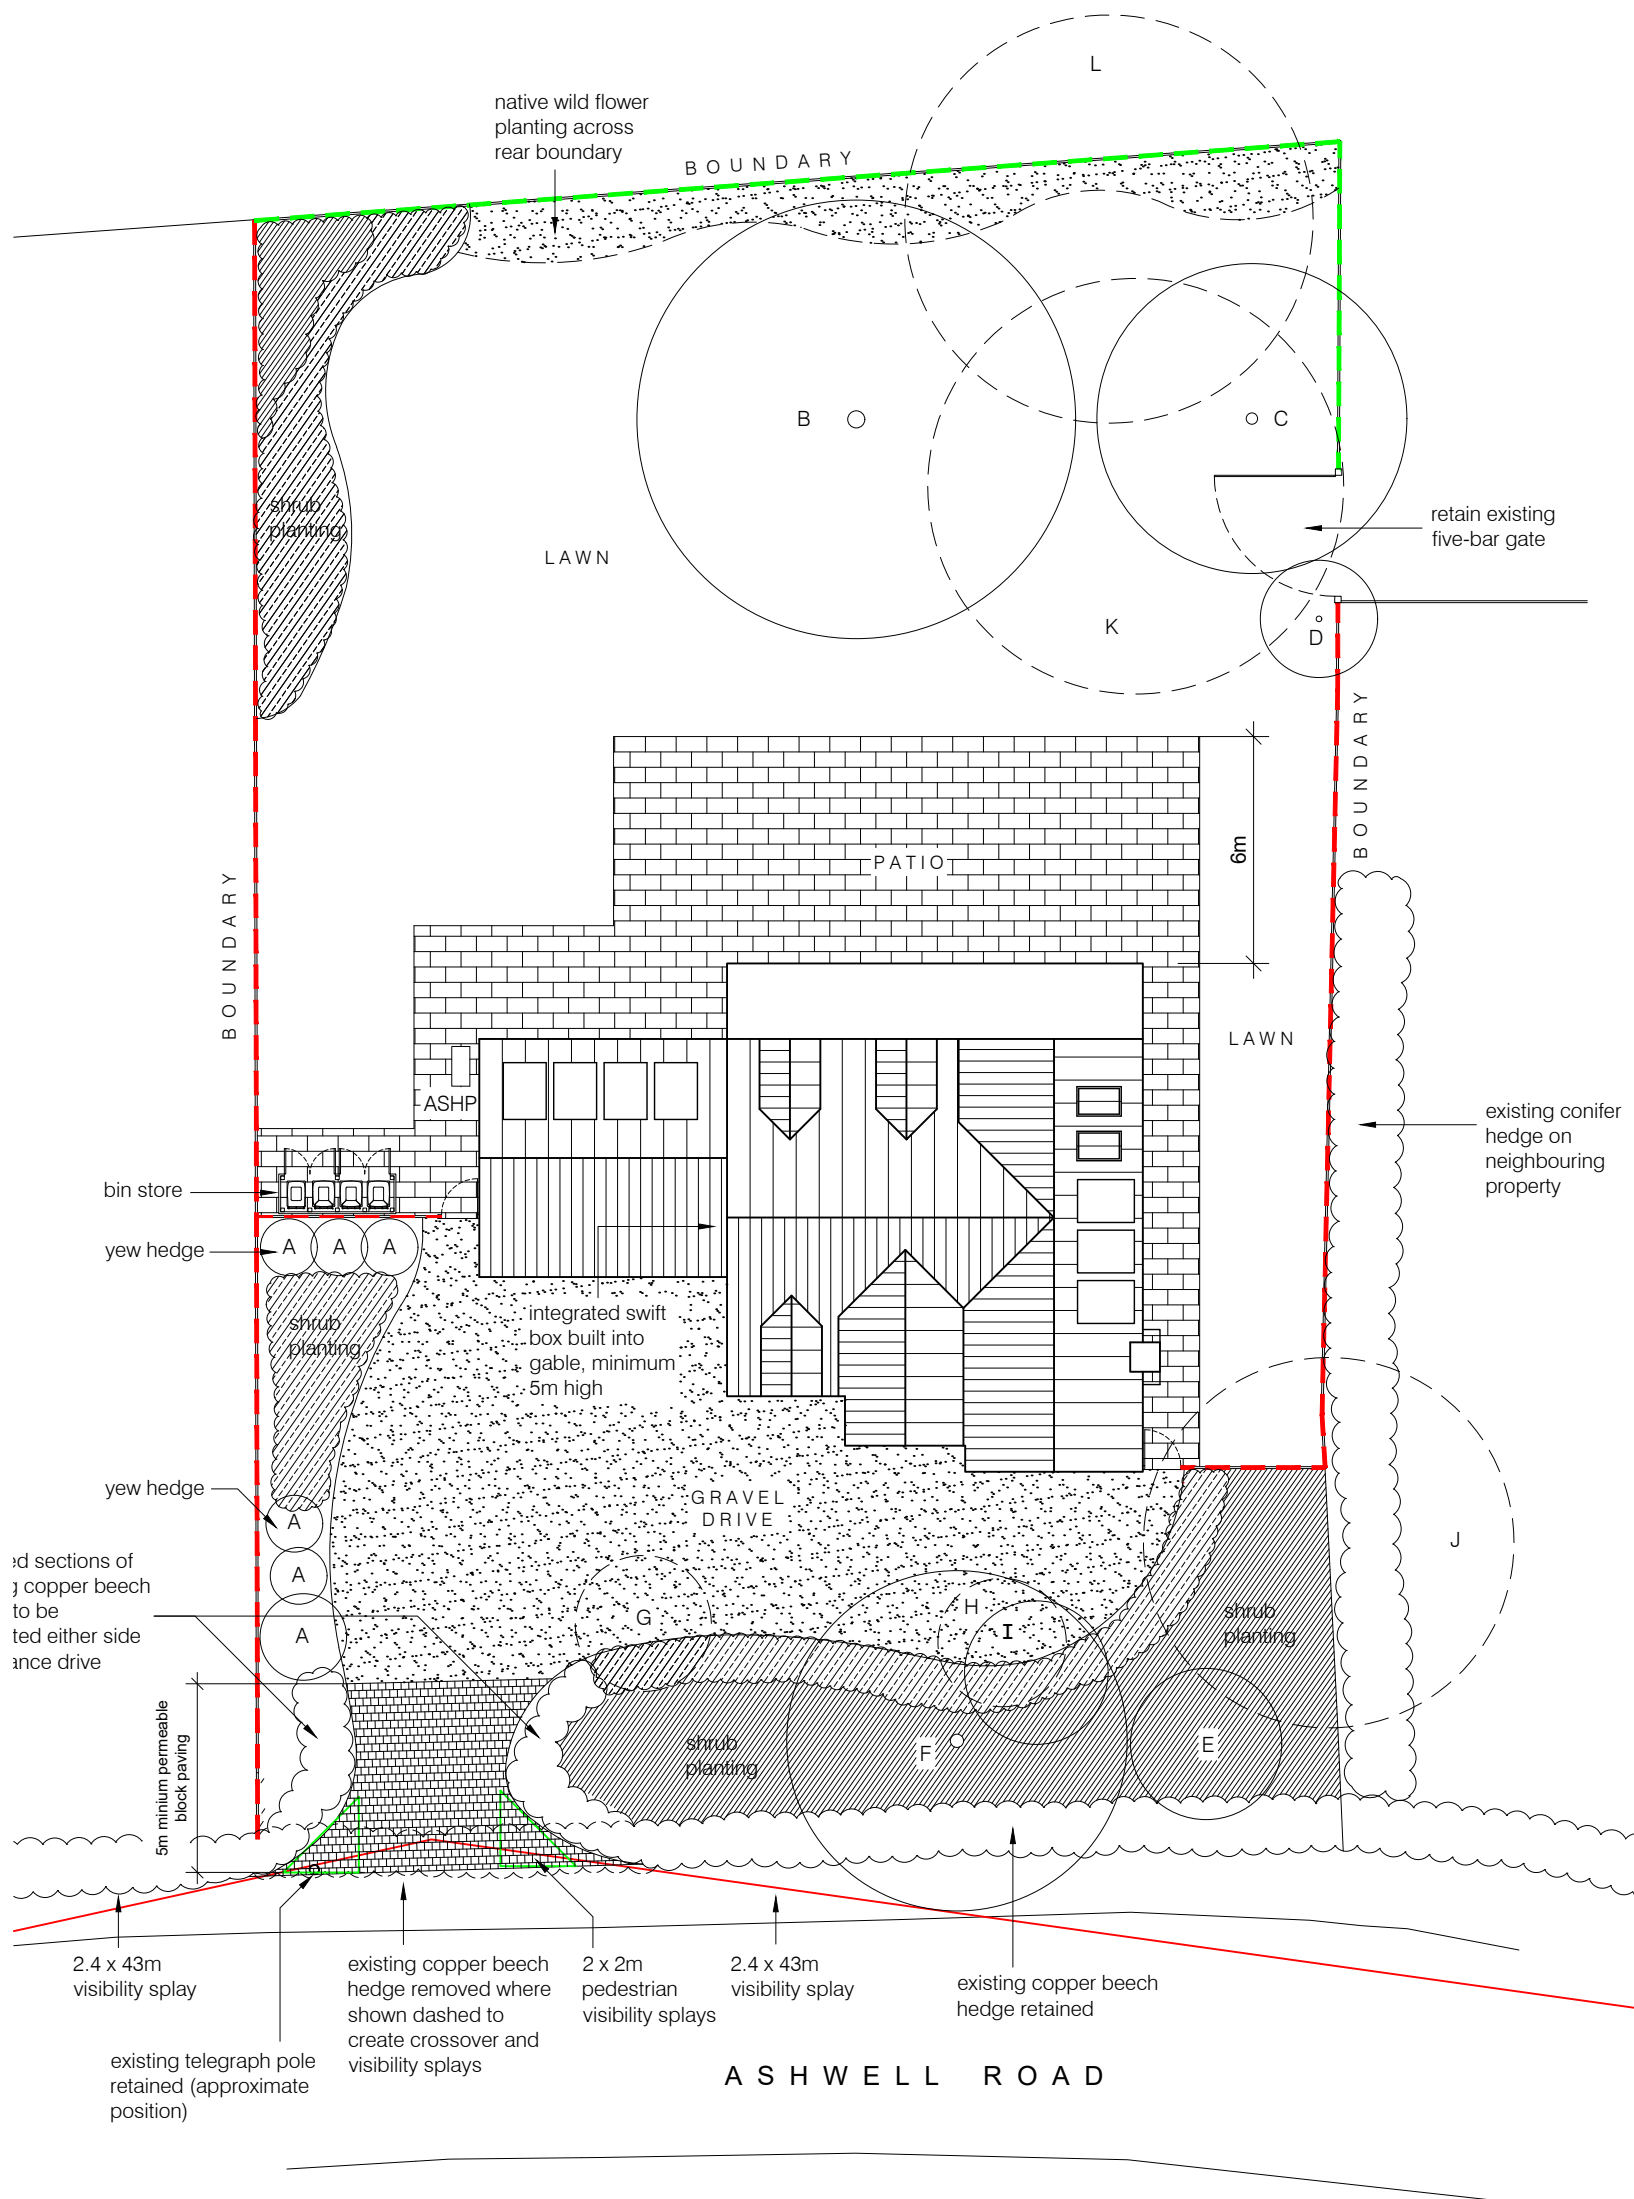

CLIENT
Mr Young

DRAWING TITLE

New Detached Dwelling

Proposed Landscape Plan

SCALE	1:200 at A3	DRAWING NUMBER	REVISION
DATE	August 2026	CO-01	A
DRAWN	bjs		
PROJECT NUMBER	25358		