



FIRST FLOOR

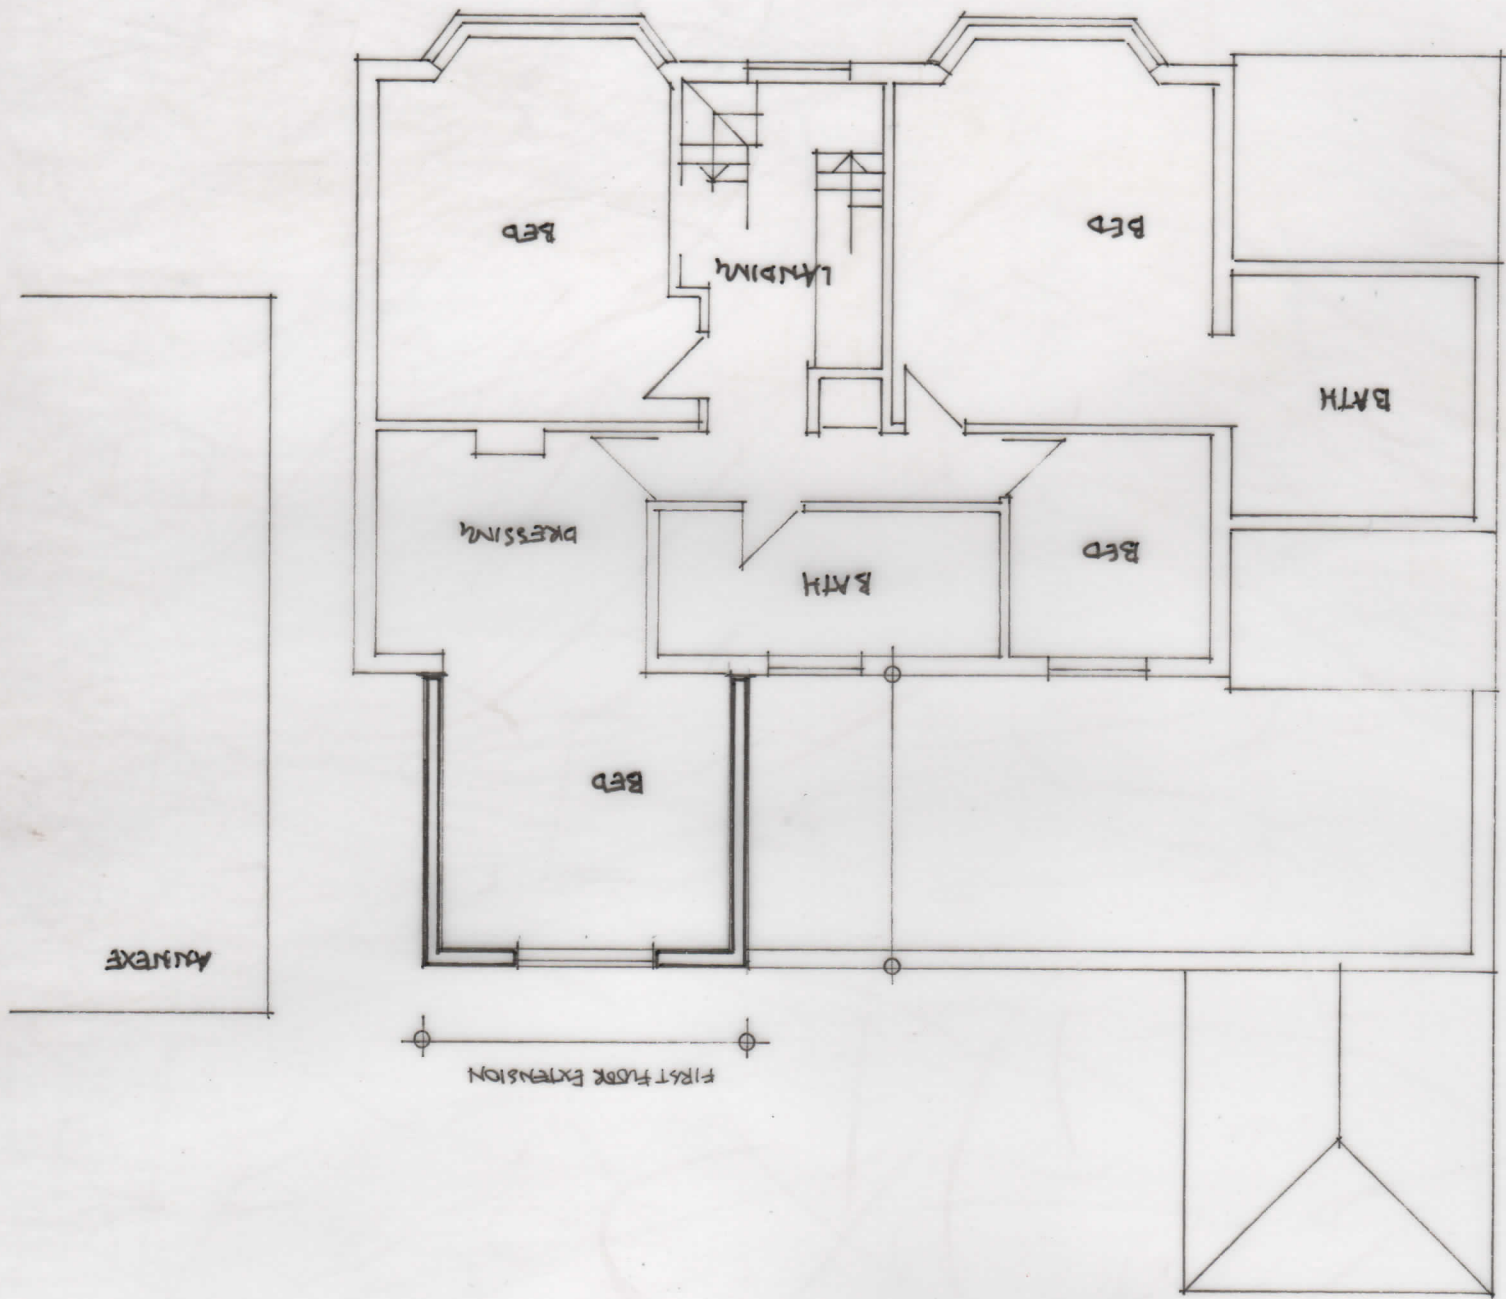

LOFT SPACE

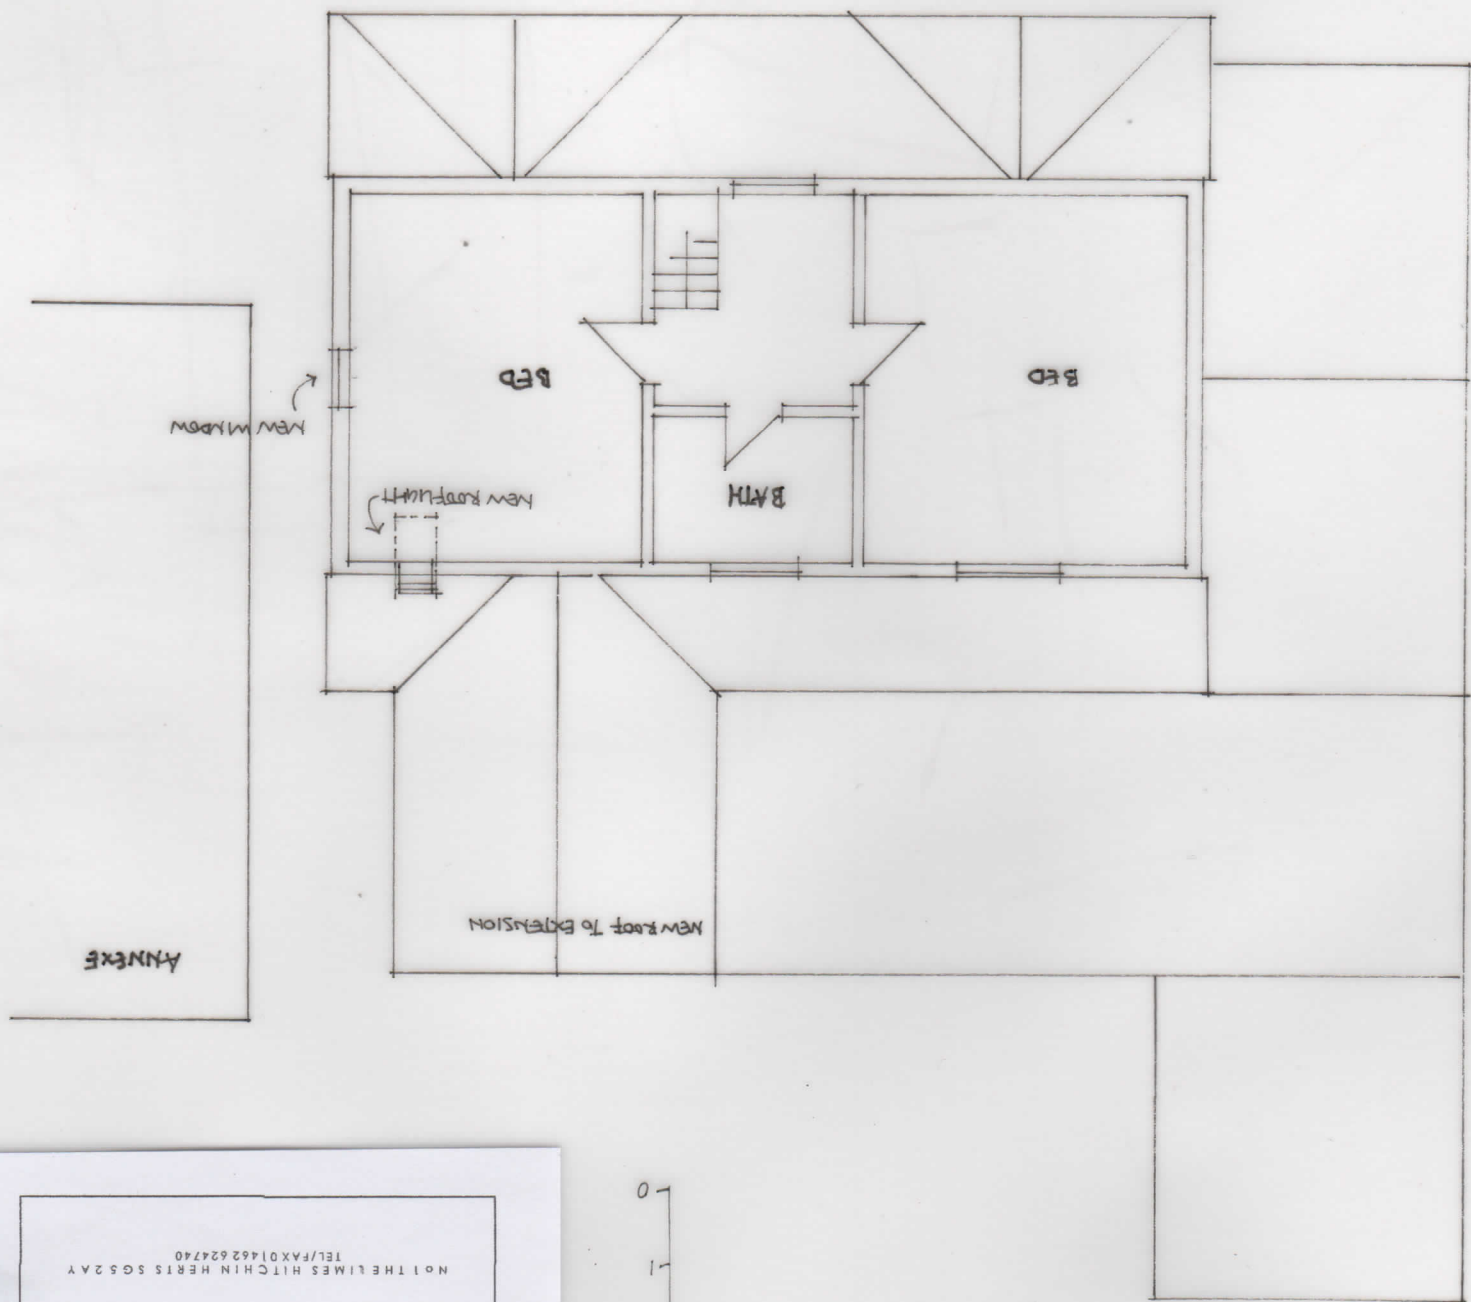

0
1
2
3m

JEREMY WILLIAMS LEROY
RIBA CHARTERED ARCHITECT
NOT THE LINES HIT CHIN HERIS 505 2AY
TEL/FAX 01462 624740

14 HITCHIN ROAD
LETCWORTH
FIRST FLOOR REAR EXTENSION
PROPOSED PLANS
DEC 2024
P2
1.100@A3