


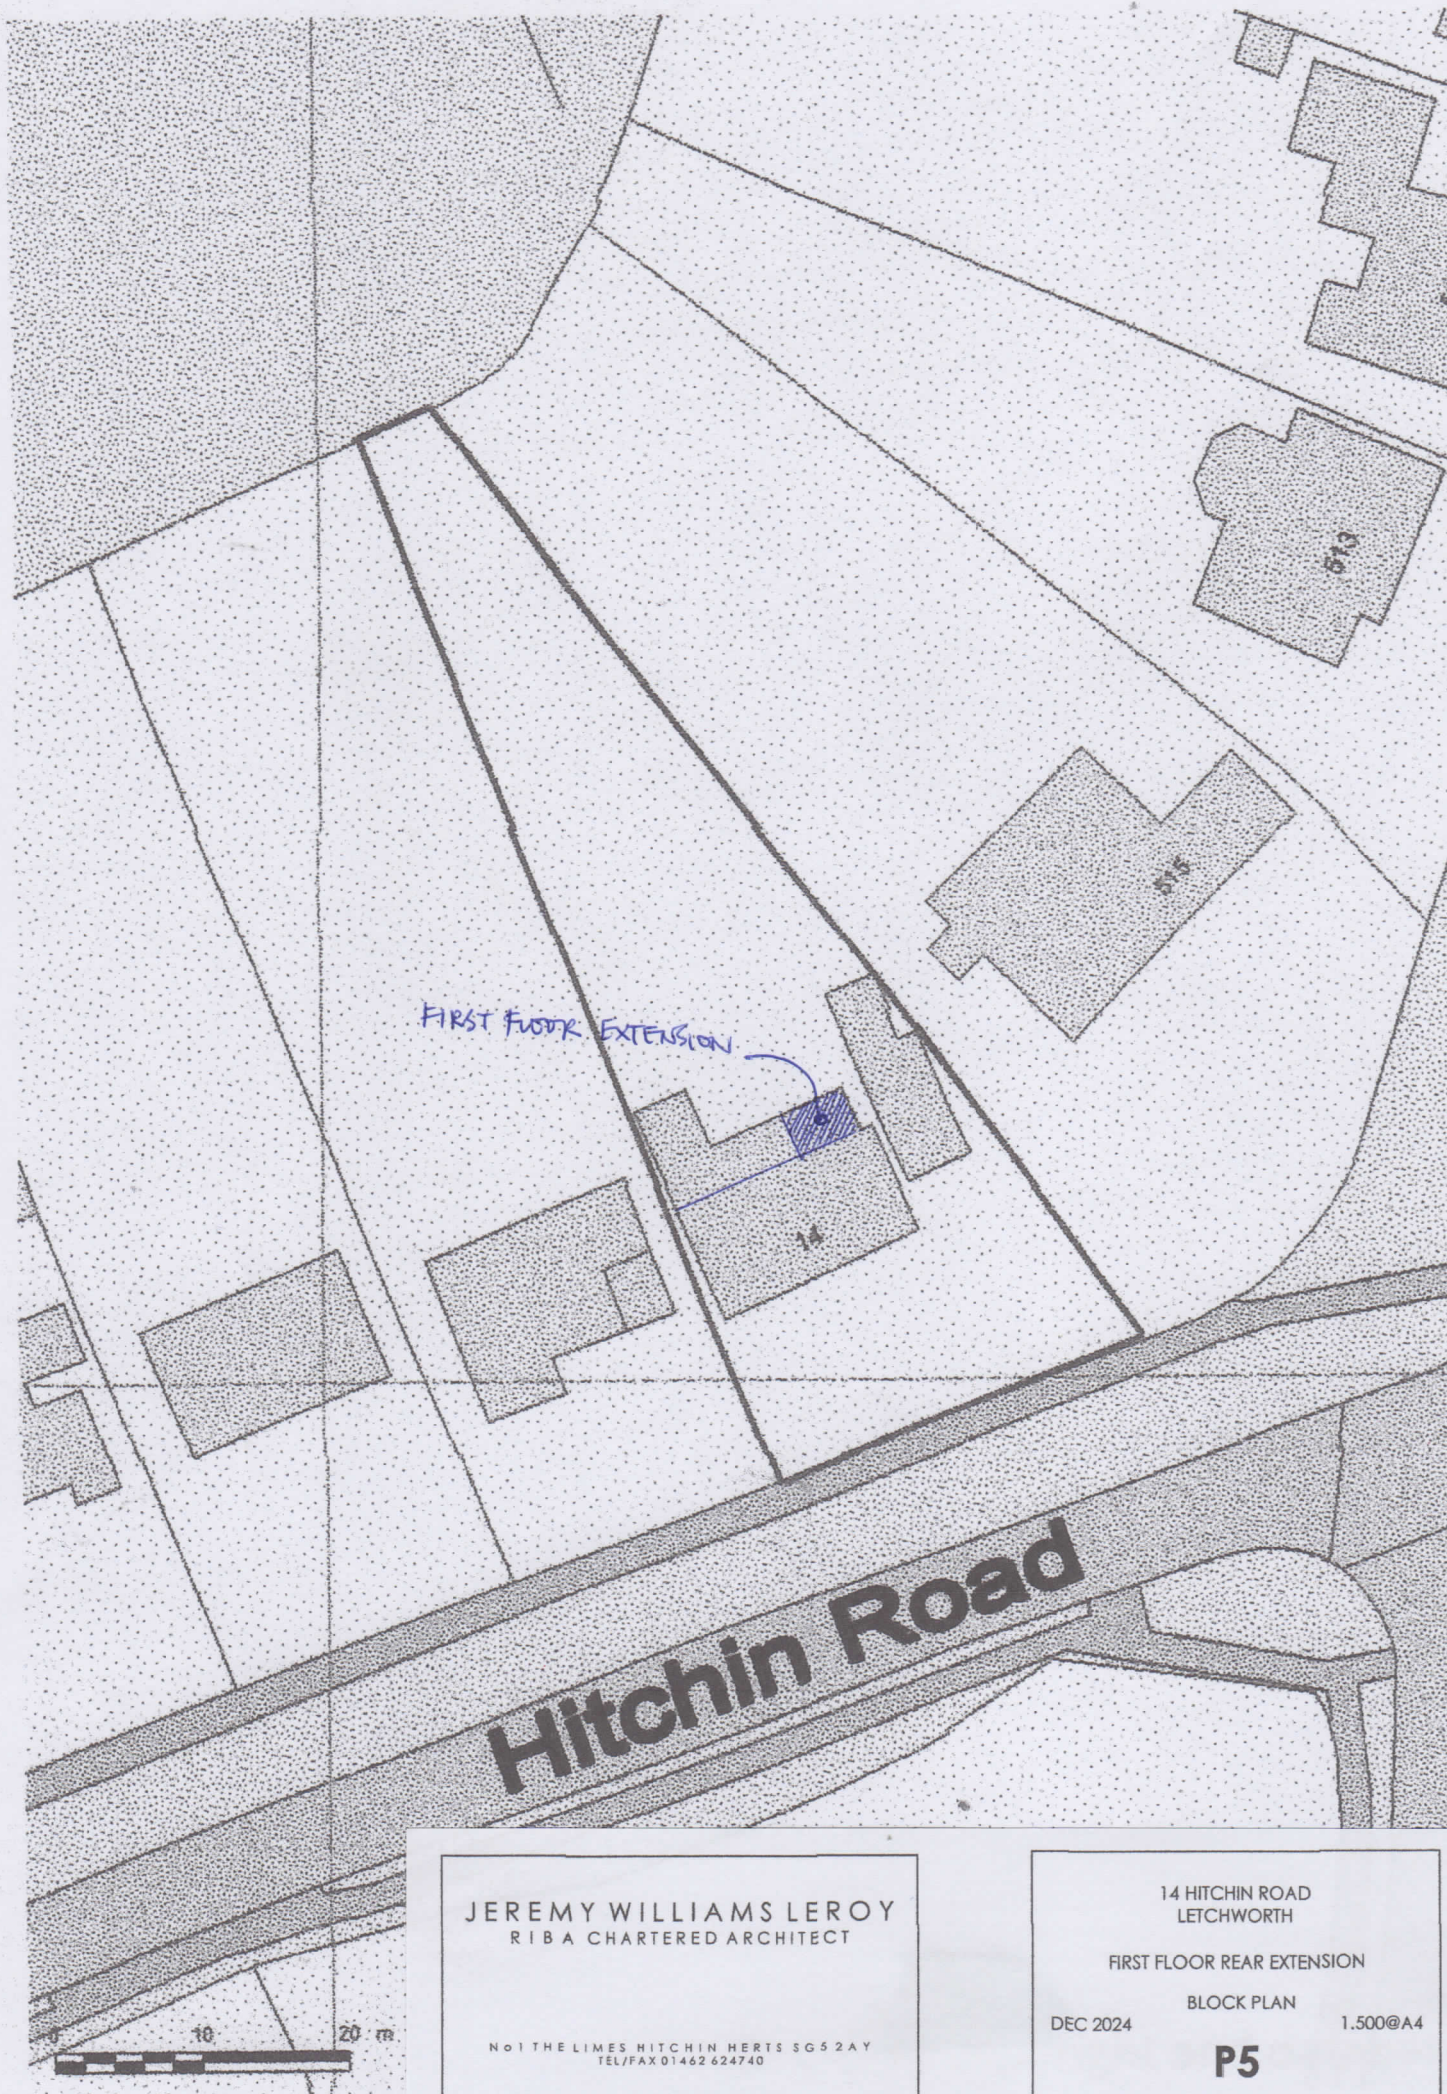

JEREMY WILLIAMS LEROY
RIBA CHARTERED ARCHITECT

NO 1 THE LIMES HITCHIN HERTS SG5 2AY
TEL/FAX 01462 624740

14 HITCHIN ROAD
LETCHWORTH

FIRST FLOOR REAR EXTENSION

BLOCK PLAN

DEC 2024

1.500@A4

P5