


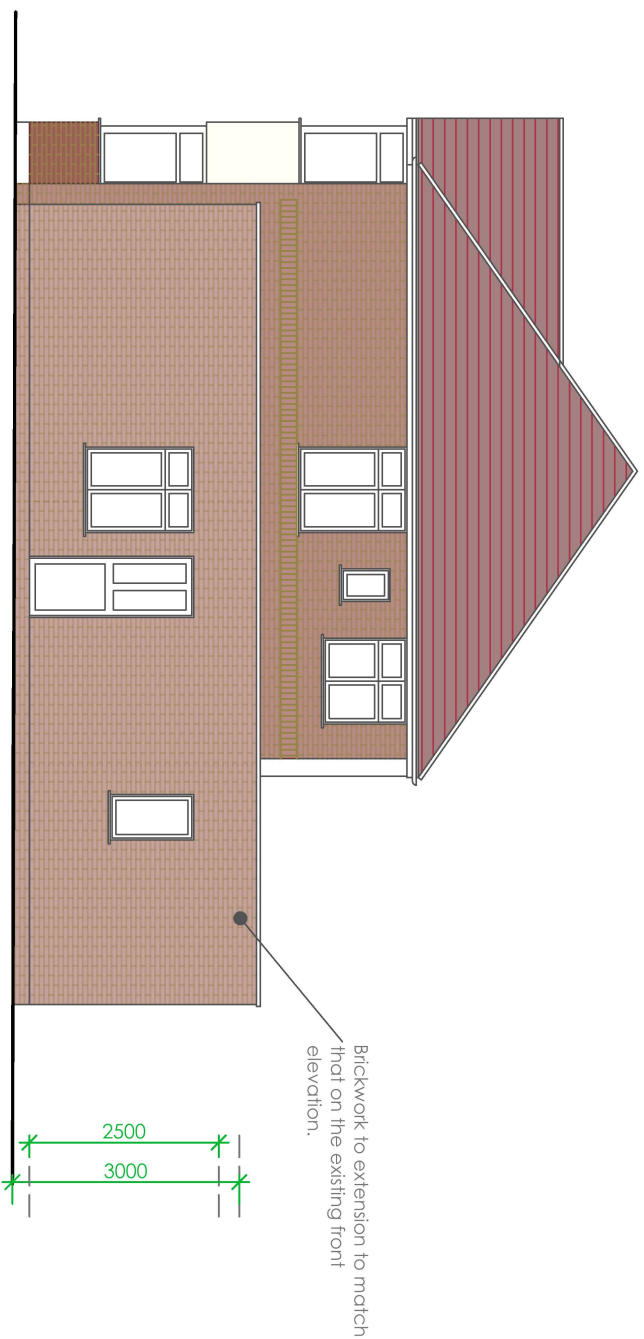

⊕
SIDE ELEVATION
AS PROPOSED

Prepared by:
A+L Architecture Studio, Hitchin
www.alarchitecture.uk

Address:
96, Stratmore Avenue,
Hitchin SG5 1ST

Drawing name:
Side Elevation: As
Proposed

Scale: 1:100 @
A4
Date drawn: July 2025

Drawing number:
96SA-FP211
Rev 02