



Proposed Elevations 1:100

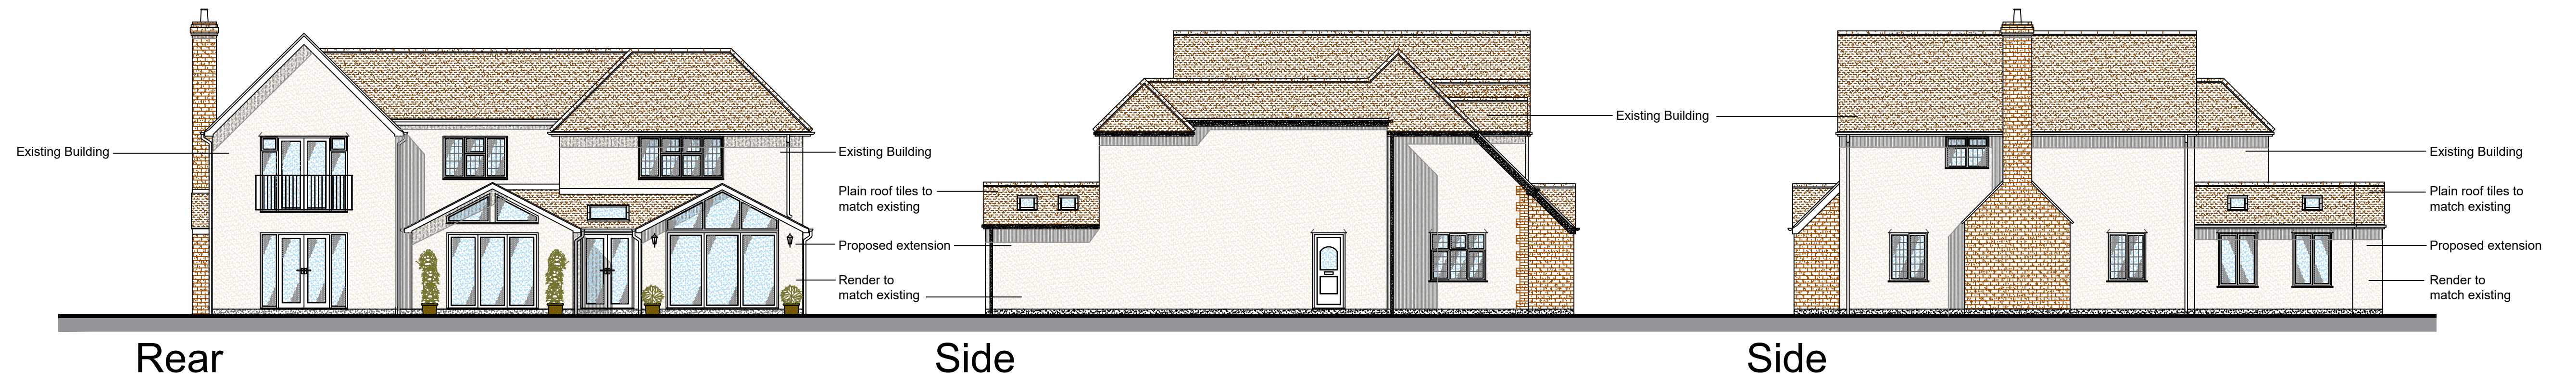

Existing Elevations 1:100

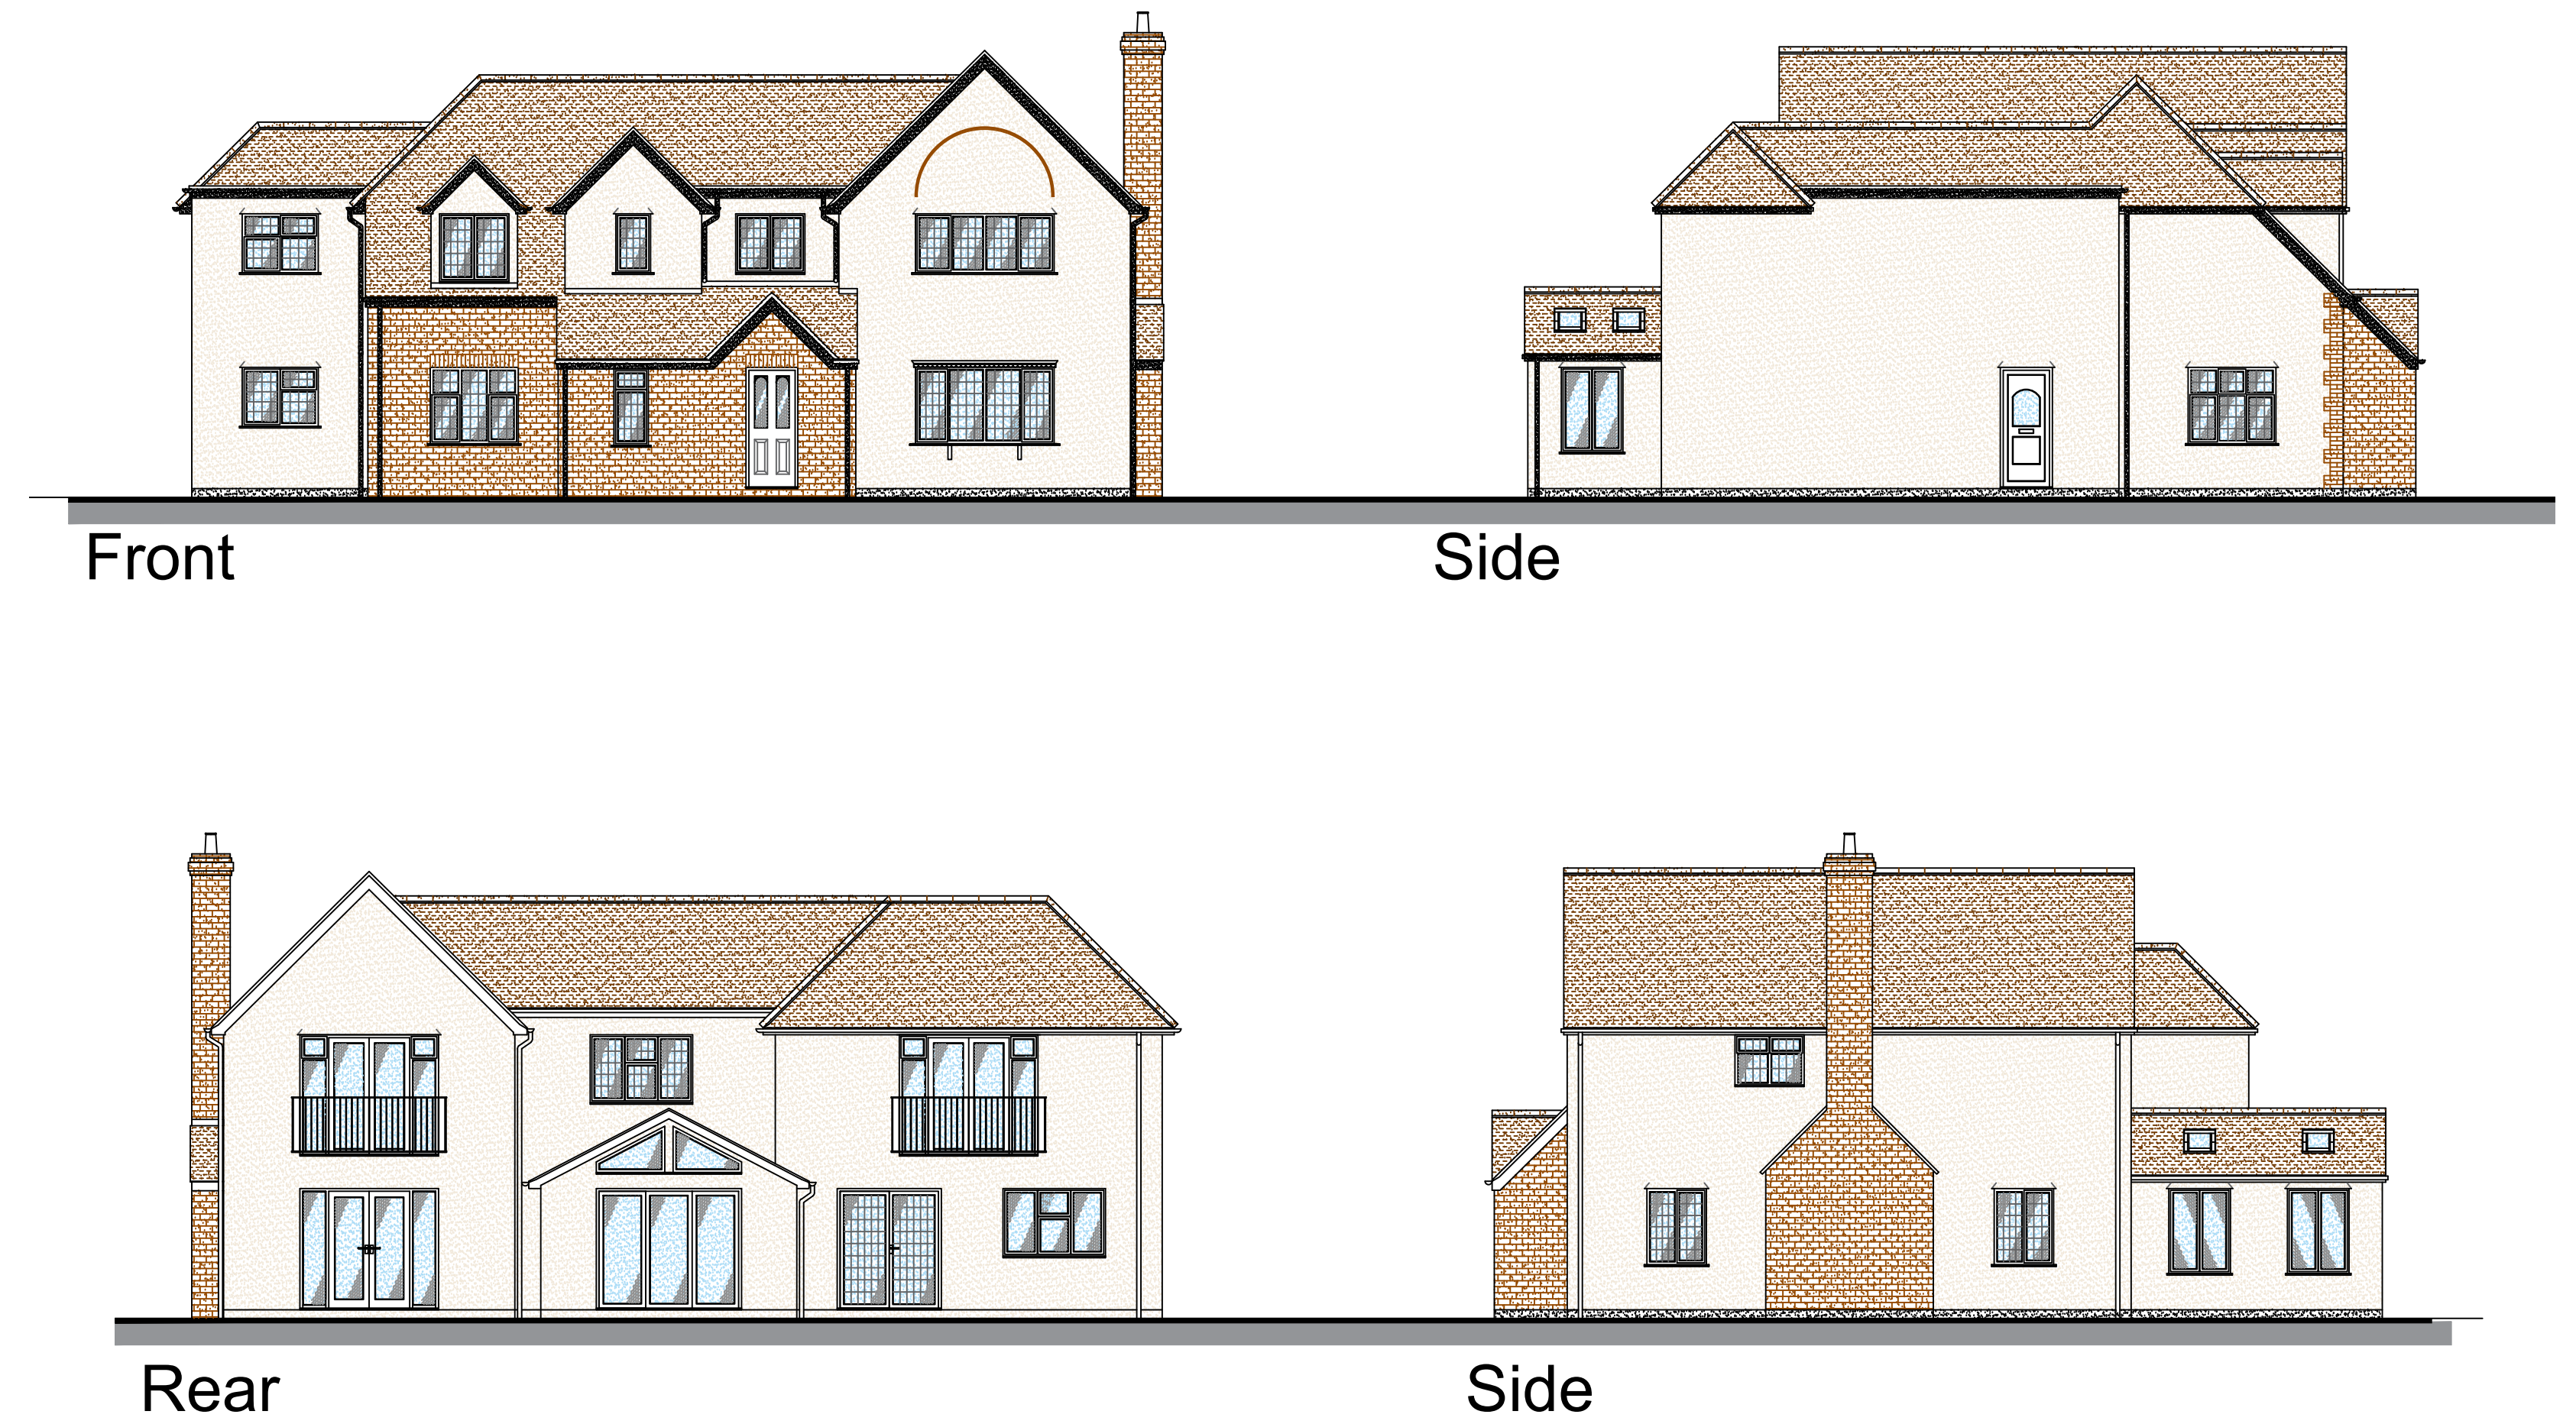

Existing Ground
Floor Plan 1:100

1:100 Scale Bar 0 2.0m 4.0m
1:50 Scale Bar 0 1.0m 2.0m 3.0m 4.0m

2 Ashwell Road, Bygrave,
Hertfordshire

Proposed Single Storey Rear Extension

2025 / 13 / 02

A1

Date
April 2025

Scale
1:50 1:100

Status
Planning

© THIS DRAWING IS COPYRIGHT
Architech Limited
Architectural and Building Consultants
Tel. 01462 634293 / 07768 123899