


All dimensions to be checked on site.
Figured dimensions to be read in preference to scaled.


Diazo Architects Limited accepts no responsibility for any unauthorised amendments to the drawing and does not permit unauthorised copying of the drawing.

This drawing is copyright and remains the property of Diazo Architects Limited unless otherwise agreed.

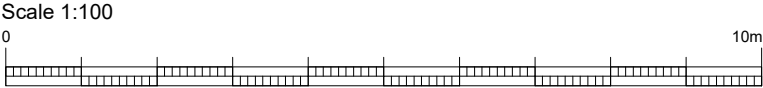


Notes

-

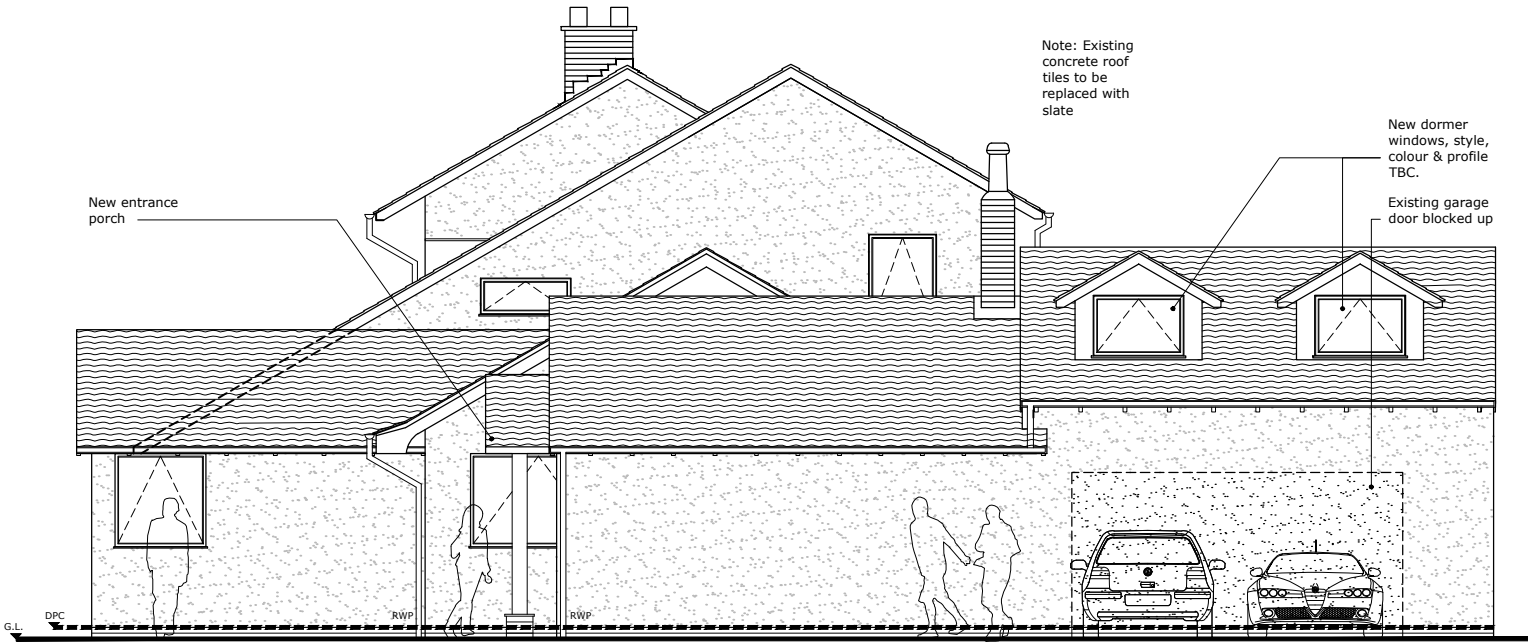

NORTH EAST FACING ELEVATION

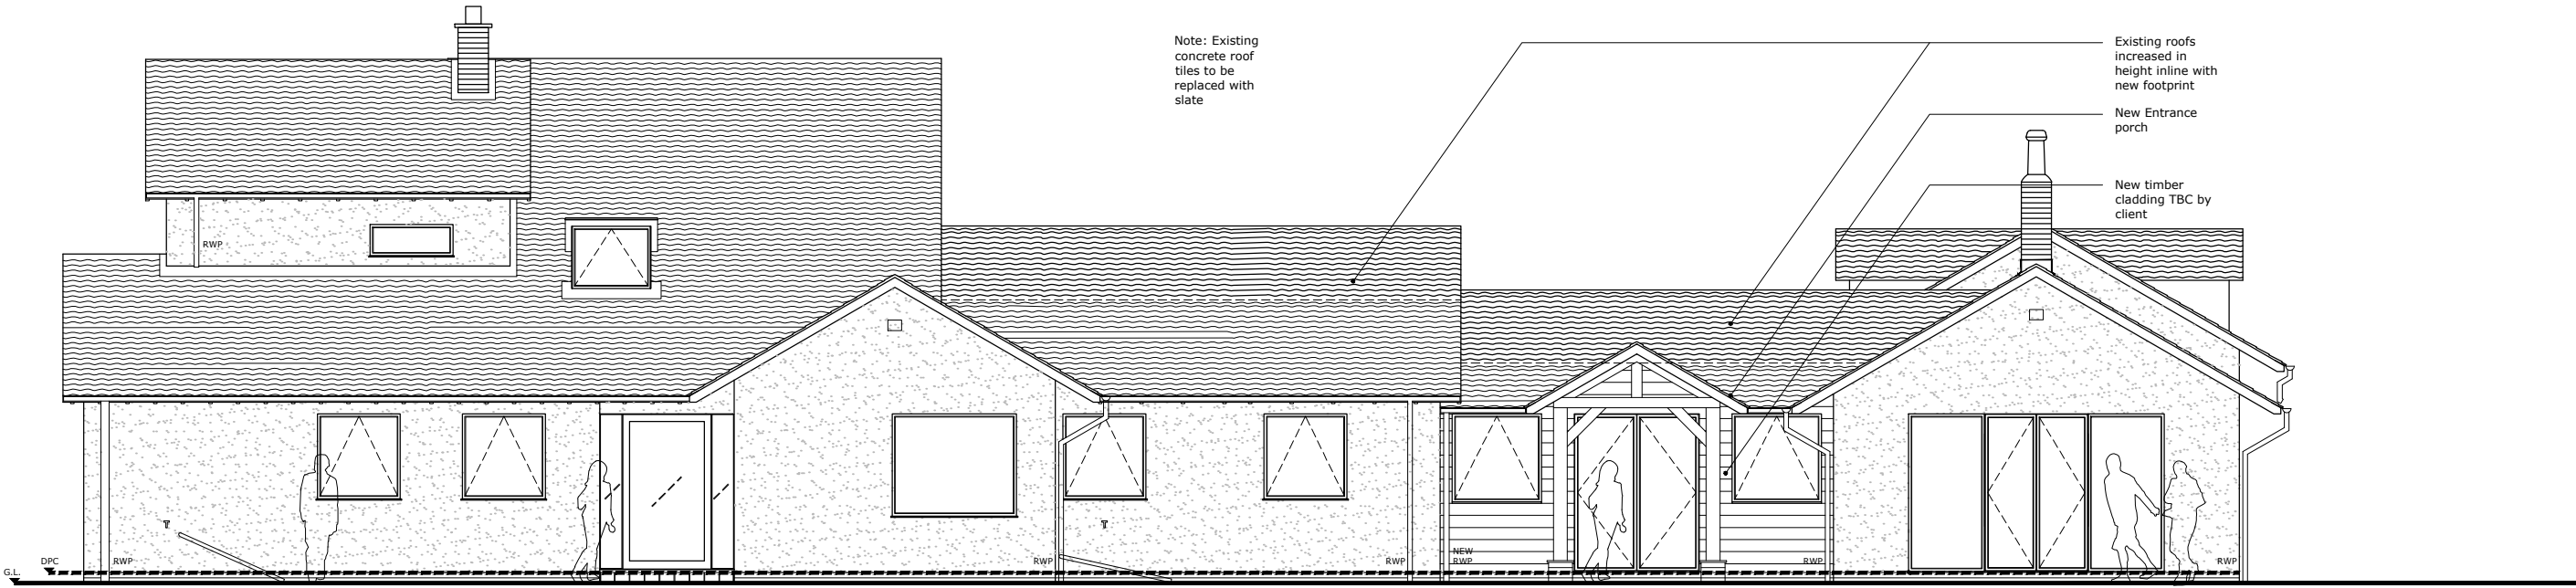

SOUTH EAST FACING ELEVATION

Revision	Date	Rev	Rev
-	-	-	-

NOTE: THESE DRAWINGS ARE SUBJECT TO BUILDING REGULATIONS APPROVAL AND THAT BUILDING CONTROL MAY ASK FOR AMENDMENTS AND THIS MAY HAVE AN EFFECT ON THE COST/PROGRAMME.

Client	Mr & Mrs Richardson	Scale	1:100@A3	Drawn	PM	Checked	-	Date	MAR-25
Job title	Top Farm, Ickleford, Hitchin, Hertfordshire	Job number	0304_001	Drawing number	PL212	Rev	-		
Drawing title	Proposed Elevations 1								
The Workshop, Upper Floors, 89 Bancroft, Hitchin, Hertfordshire, SG5 1NQ . T . 07770844110 . W. www.diazoarchitects.com									