


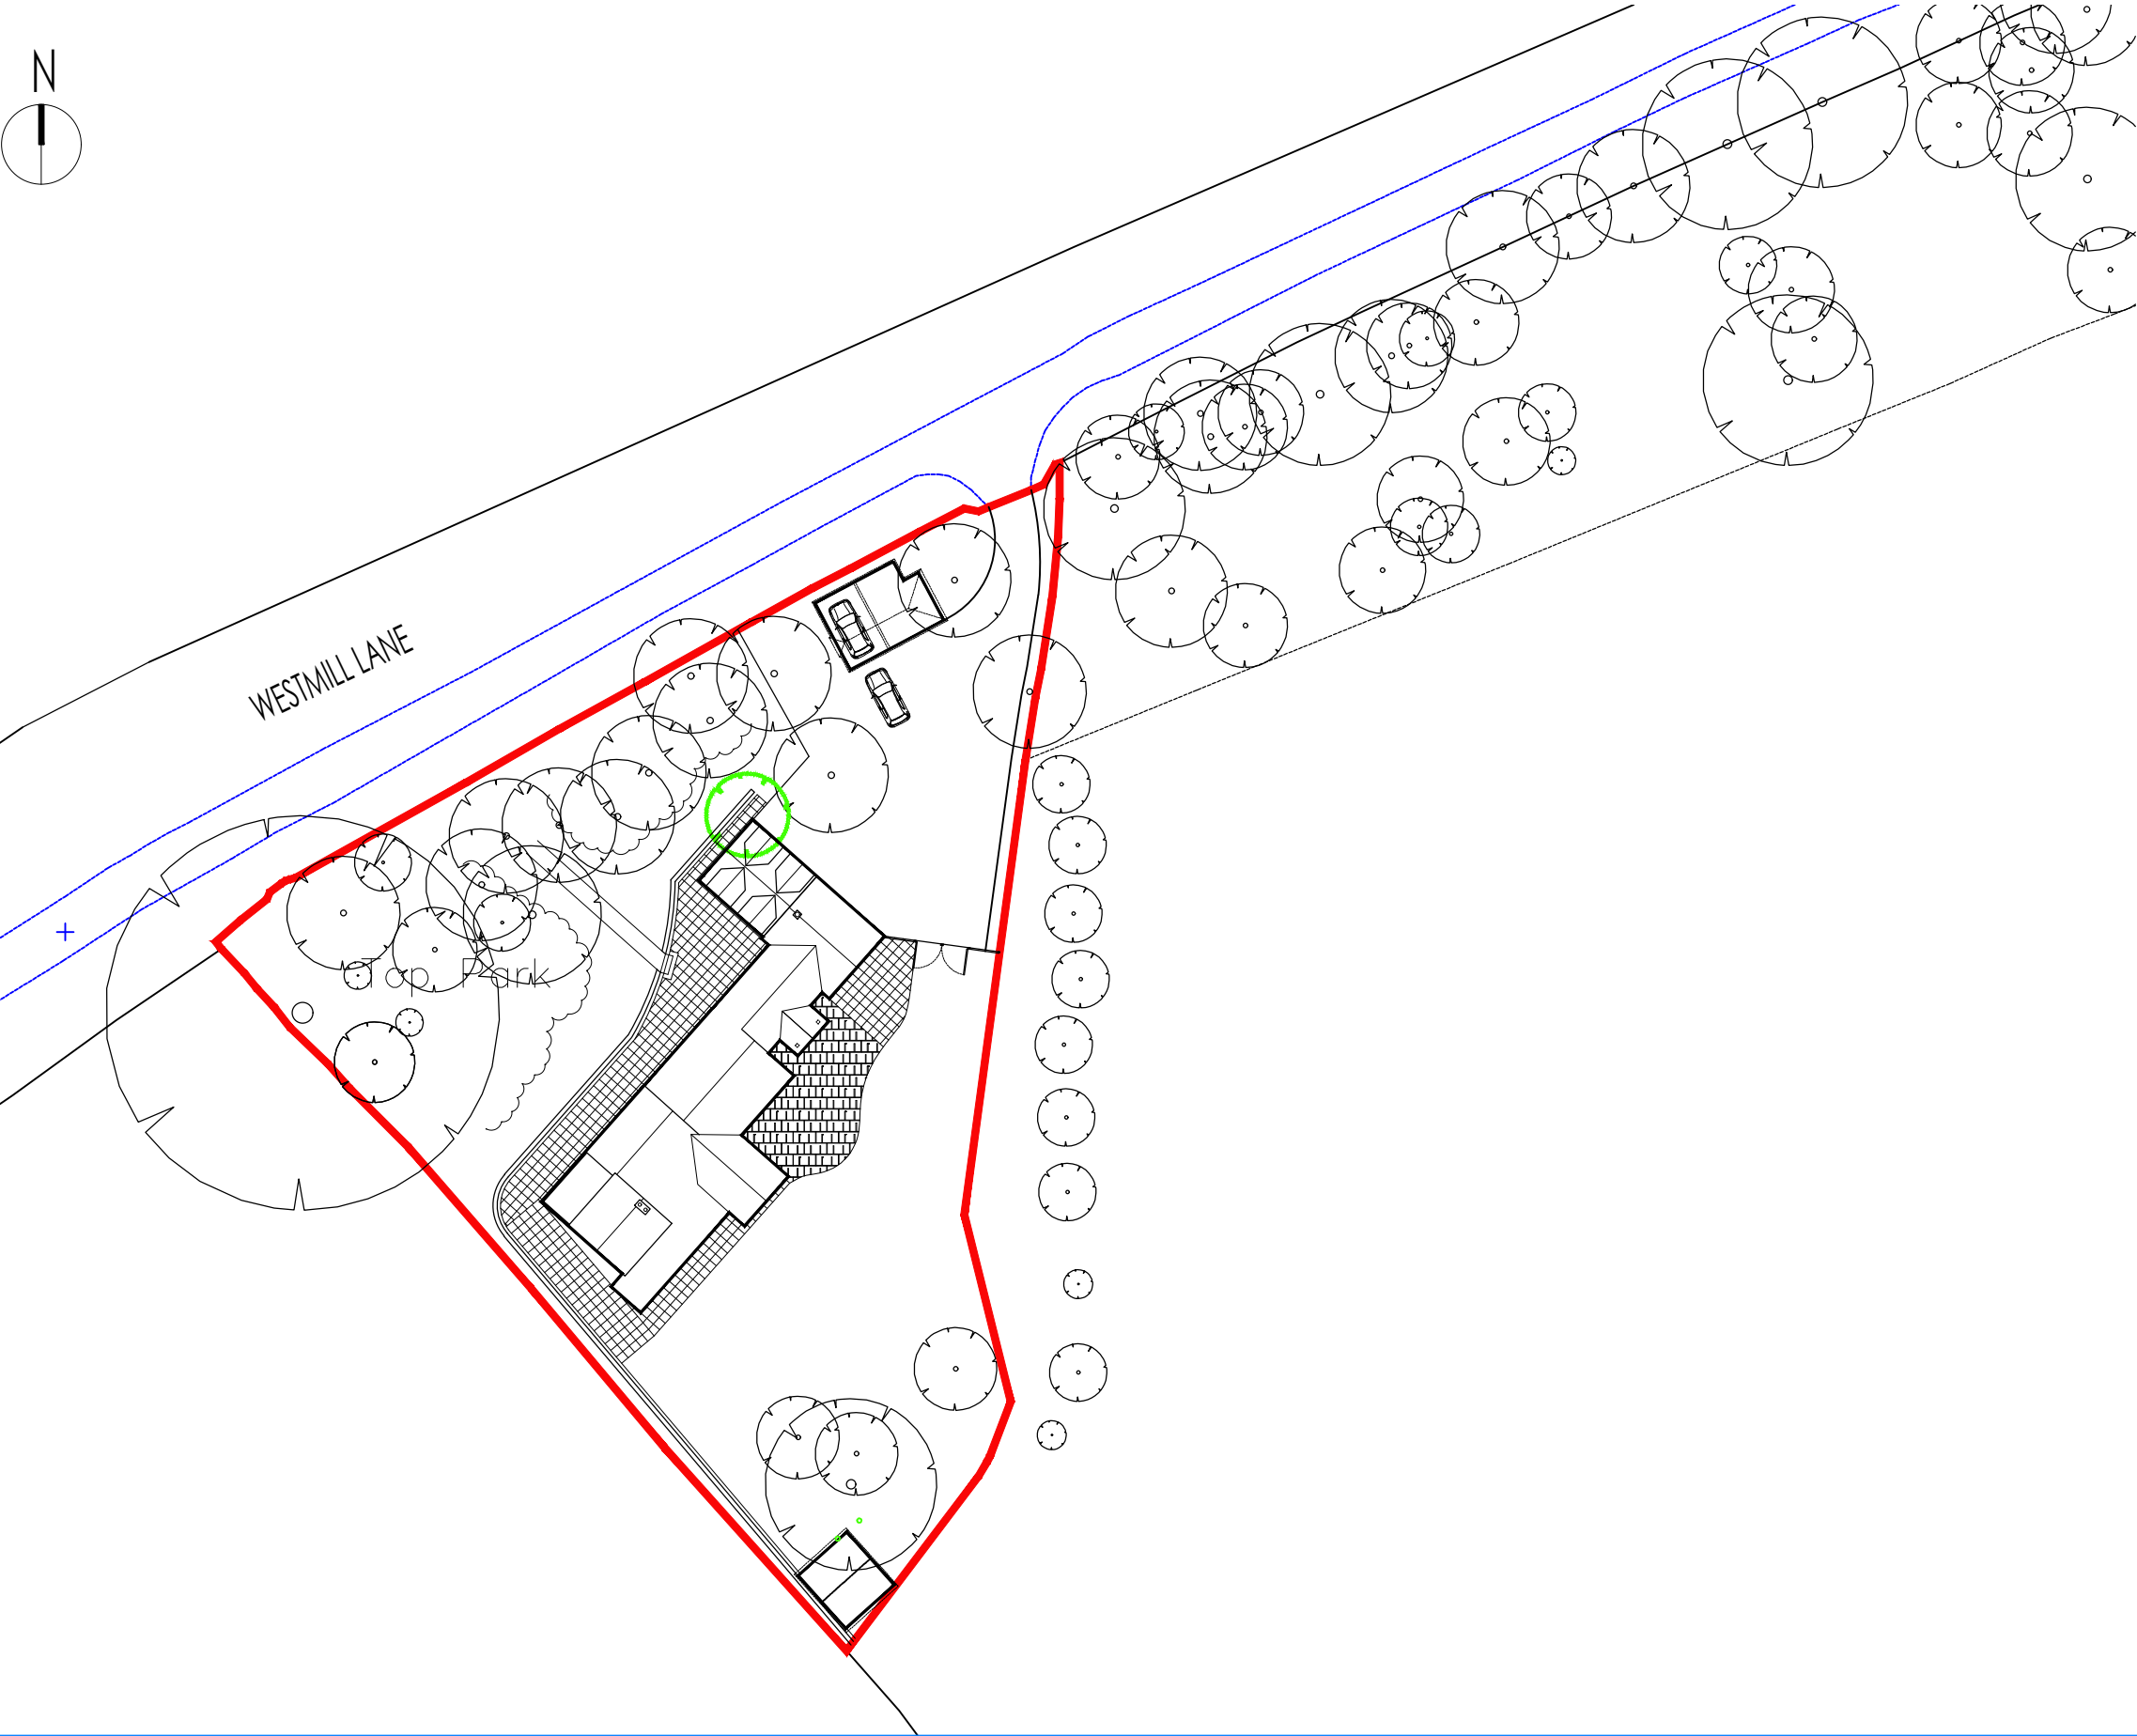

All dimensions to be checked on site.
Figured dimensions to be read in preference to scaled.

Diazo Architects Limited accepts no responsibility for any unauthorised amendments to the drawing and does not permit unauthorised copying of the drawing.

This drawing is copyright and remains the property of Diazo Architects Limited unless otherwise agreed.



Notes

Carport and Garden room have planning consent. Application No. 22/00120/FPH

- Legend
- Site Boundary
 - Existing trees
 - Trees to be removed

Revision		
Date	Rev	Rev
-	-	-

NOTE: THESE DRAWINGS ARE SUBJECT TO BUILDING REGULATIONS APPROVAL AND THAT BUILDING CONTROL MAY ASK FOR AMENDMENTS AND THIS MAY HAVE AN EFFECT ON THE COST/PROGRAMME.

Client	Mr & Mrs Richardson	Scale 1:500@A3	Drawn PM	Checked -	Date MAR-25
Job title	Top Farm, Ickleford, Hitchin, Hertfordshire	Job number 0304_125	Drawing number PL203		Rev -
Drawing title	Proposed Block Plan				
The Workshop, Upper Floors, 89 Bancroft, Hitchin, Hertfordshire, SG5 1NQ . T . 07770844110 . W. www.diazoarchitects.com					