
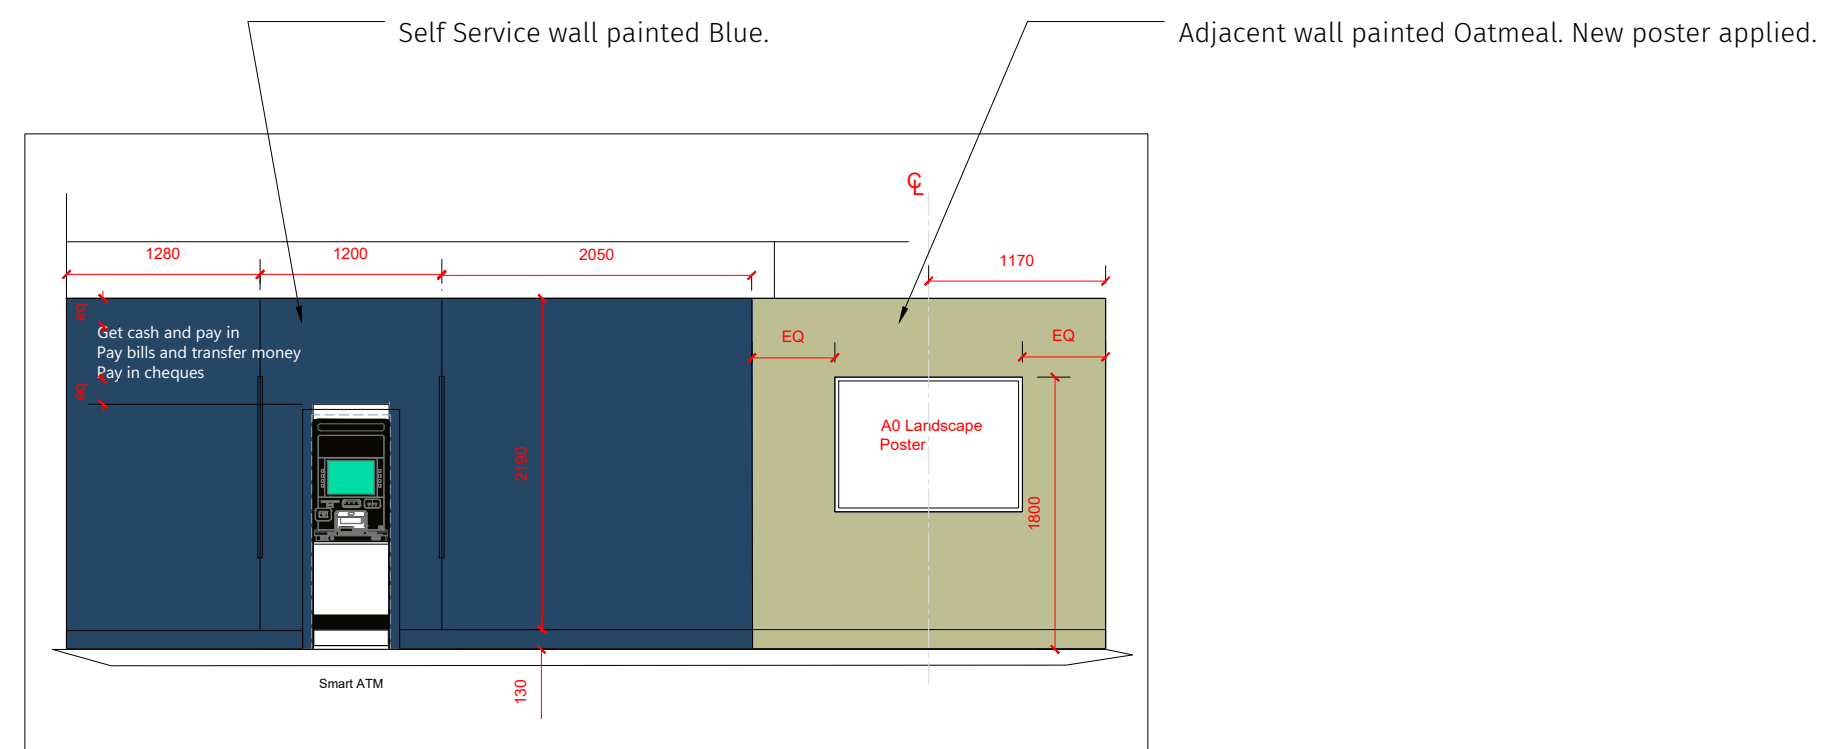
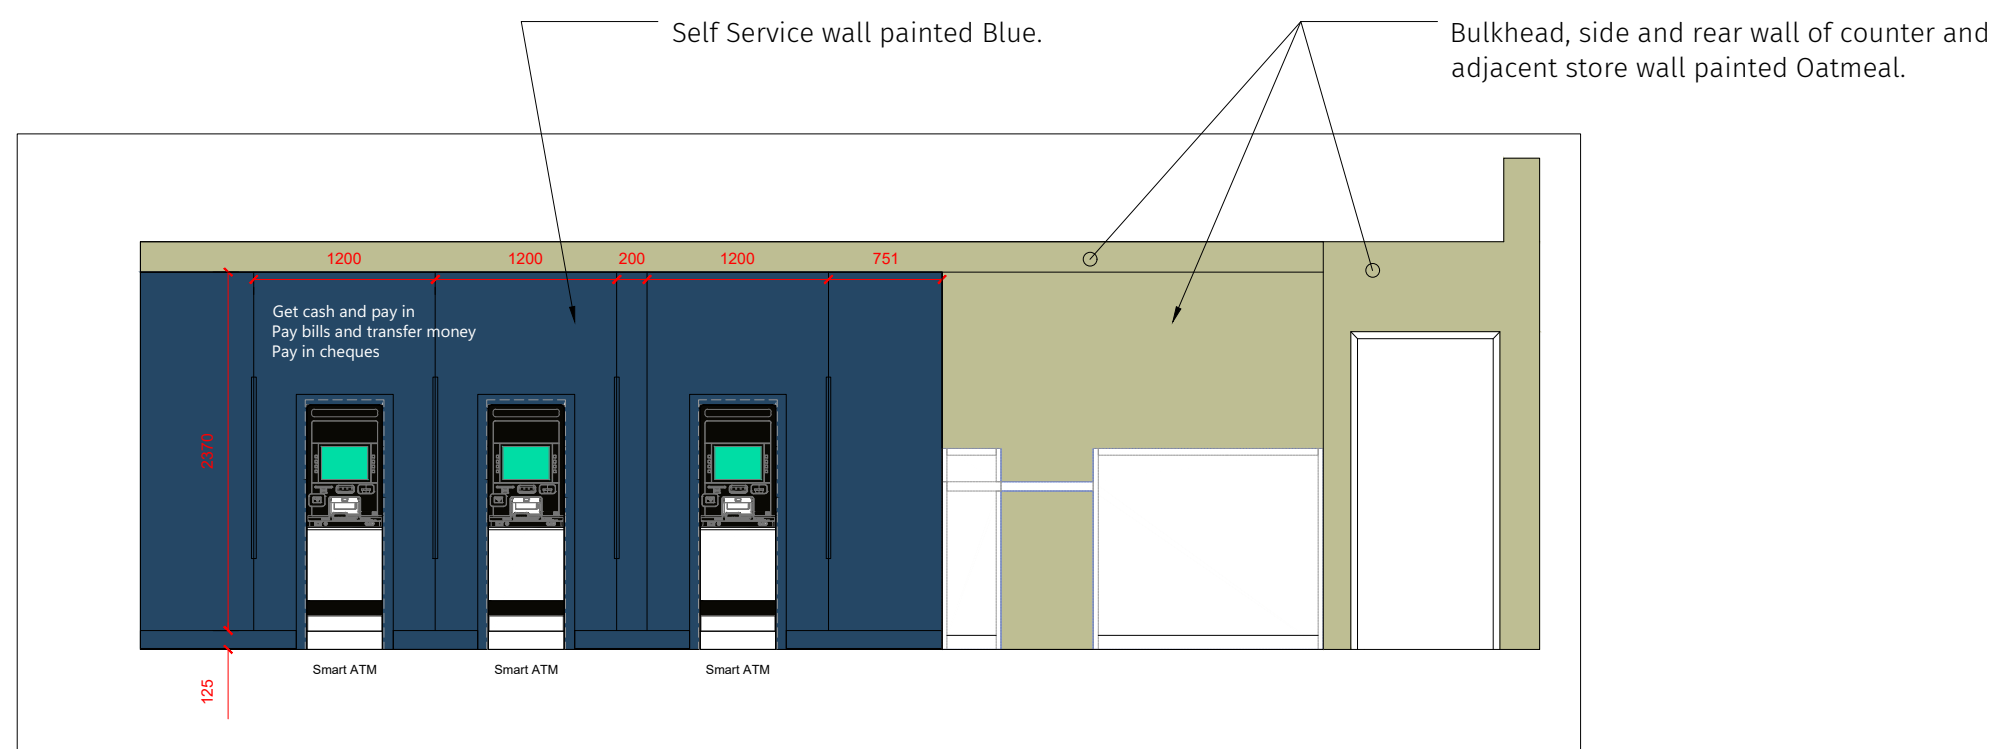
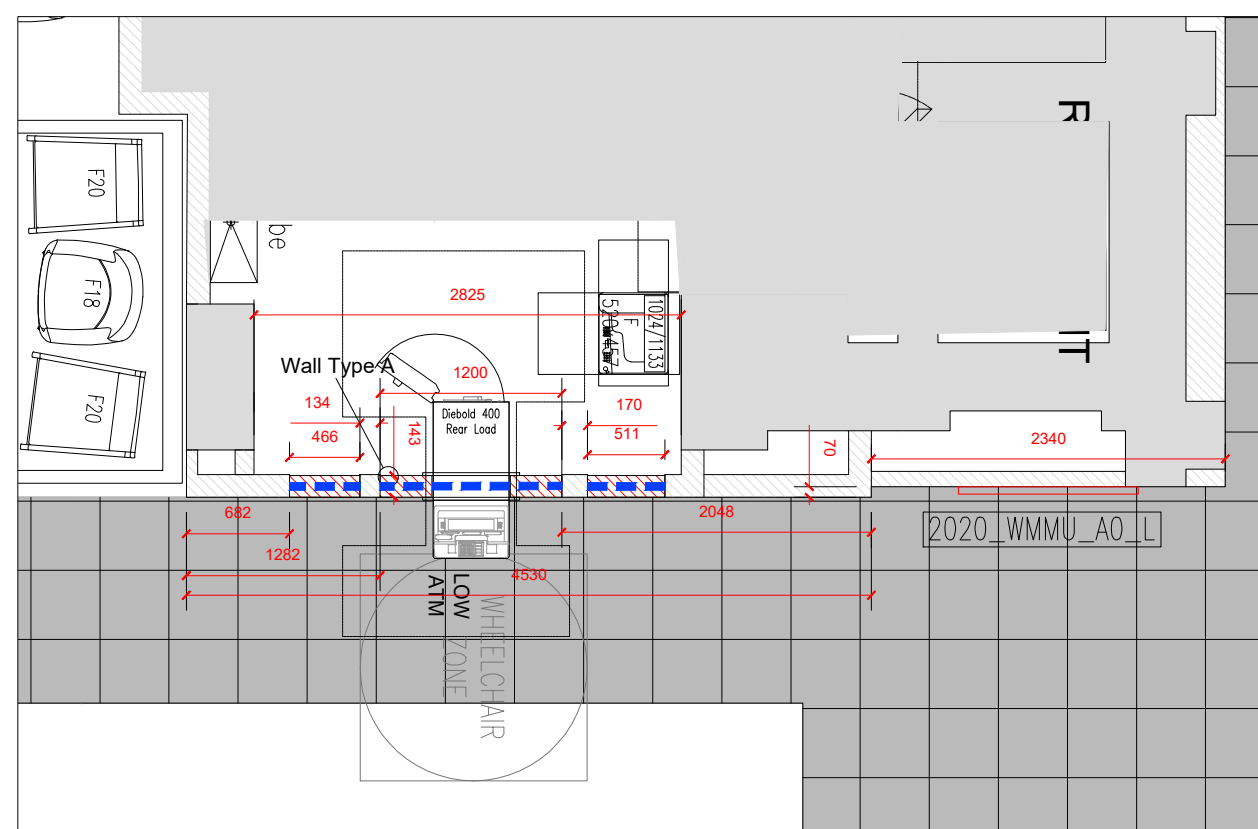
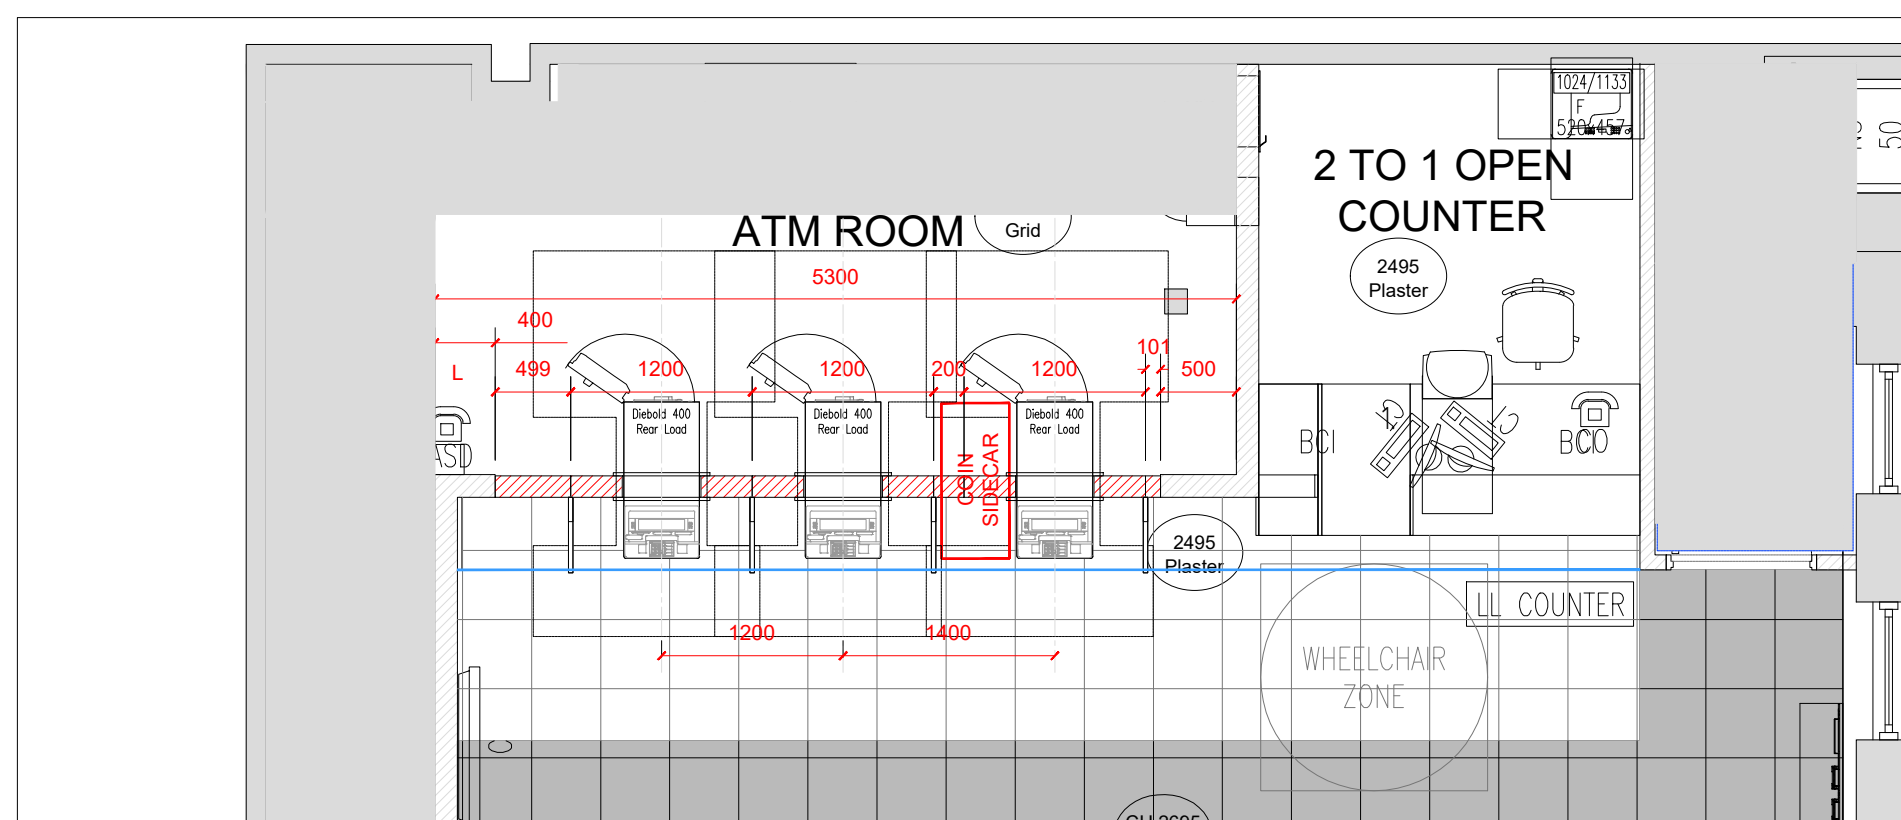
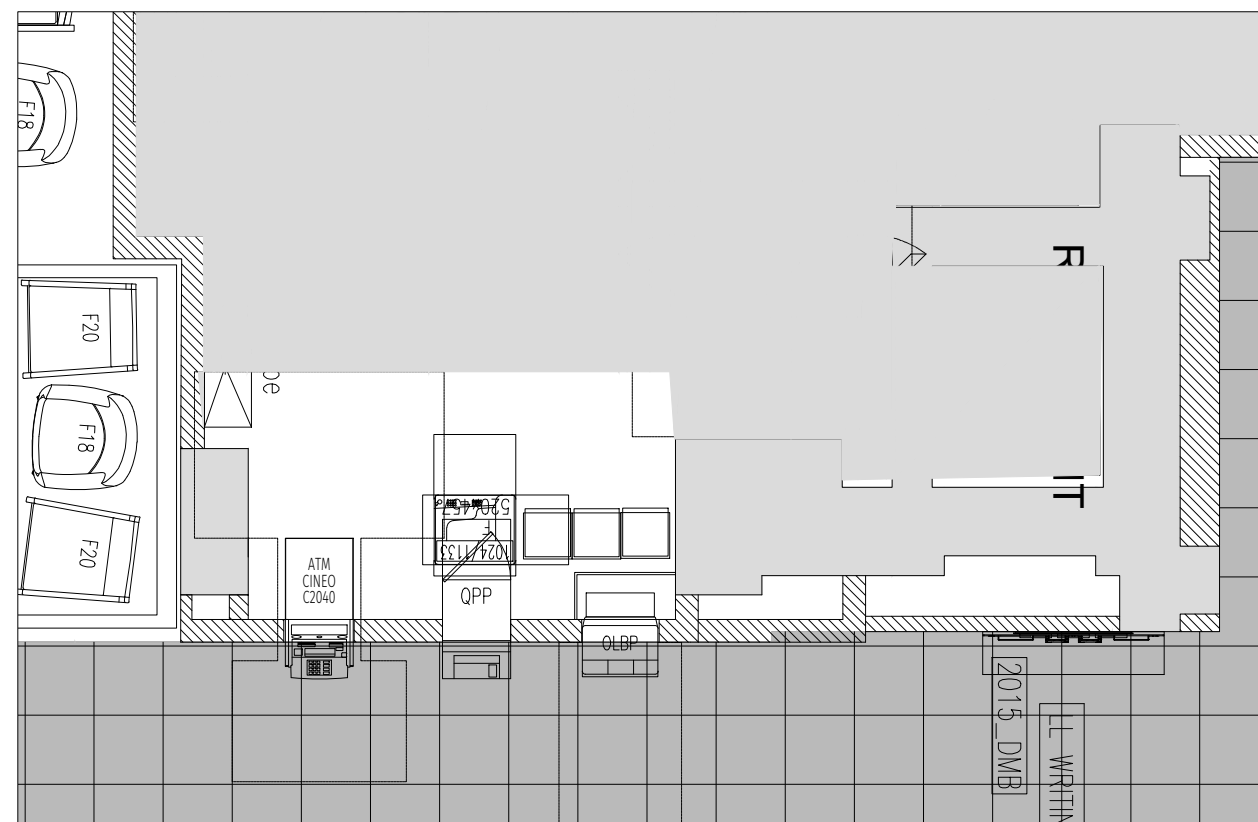
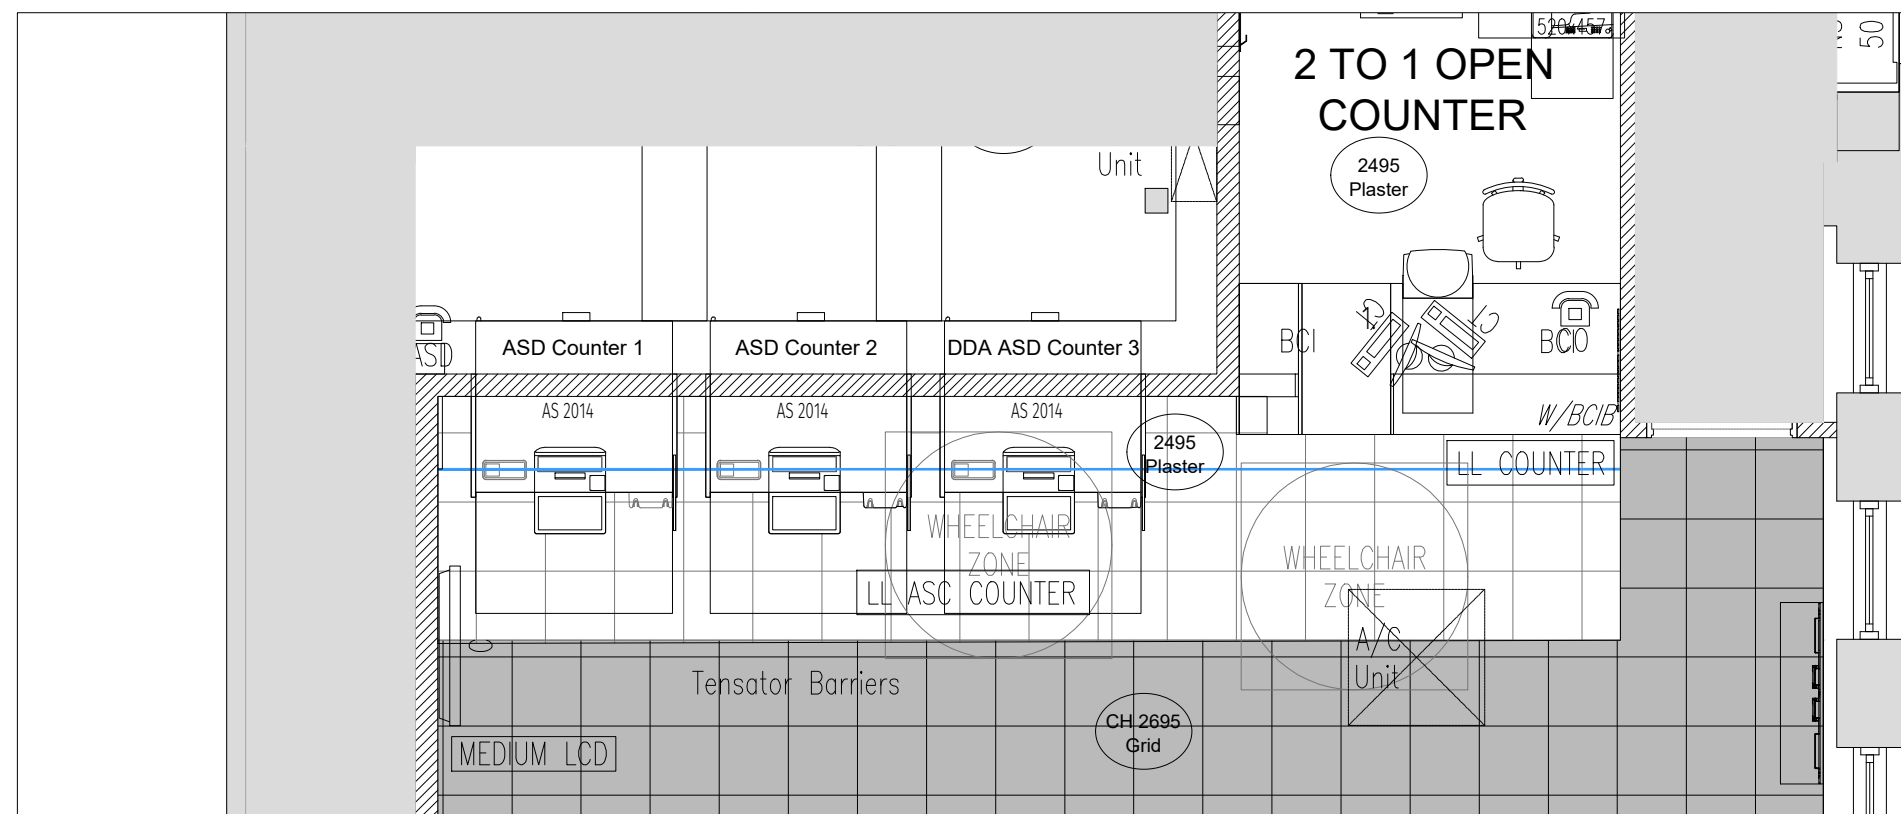


A	23.03.25	Oatmeal extended around bulkhead and cupd wall	DC	GW
-	20.03.25	First Issue	DC	GW
REV	DATE	DESCRIPTION	DR	CH

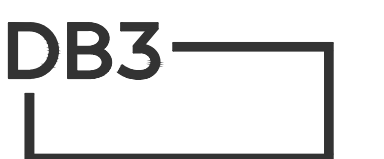

CARDIFF

2 Callaghan Square, Cardiff, CF10 5BT.
T: 029 2034 2688 www.db3group.com

CLIENT
BARCLAYS BANK PLC

PROJECT
HITCHIN
5/6 High St, Hitchin SG5 1BH

TITLE
GROUND FLOOR PROPOSED CONSTRUCTION PLAN
ASC ENHANCEMENT PROGRAMME

CREATION DATE	SCALE @ A1	DRN	CHK	APP	SUIT
18/03/2025	150 @A1	D03			

SHEET NO.	REVISION
-----------	----------

18360 - DB3 - B01-00-DR-A - 20201 A

PROJECT NO. | ORIGINATOR | ZONE | LEVEL | TYPE | ROLE | NUMBER

© COPYRIGHT: ALL RIGHTS RESERVED.

THIS DRAWING MUST BE READ IN CONJUNCTION WITH ALL OTHER RELEVANT DRAWINGS AND INFORMATION.
ANY DISCREPANCIES MUST BE REPORTED TO DAIRTON/CHS IMMEDIATELY.
THE DRAWING OR INFORMATION MUST NOT BE USED FOR CONSTRUCTION UNLESS EXPRESSLY ISSUED FOR CONSTRUCTION.

DO NOT SCALE FROM THIS DRAWING. WORK ONLY TO THE PRINTED DIMENSIONS

01 | PROPOSED GROUND FLOOR CONSTRUCTION PLAN

SCALE:1:50