

South Elevation

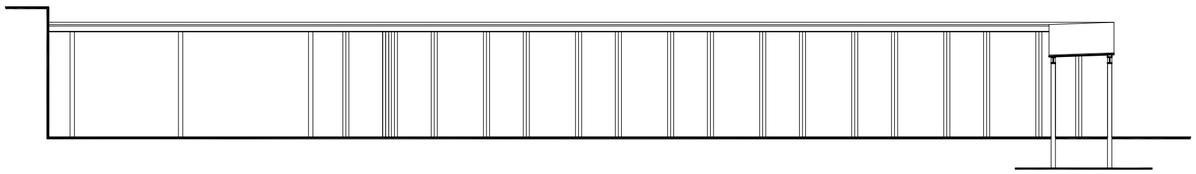

West Elevation

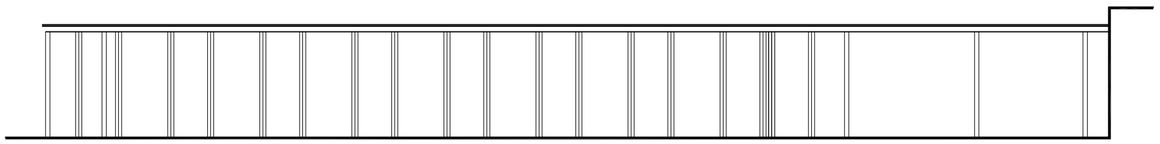

East Elevation

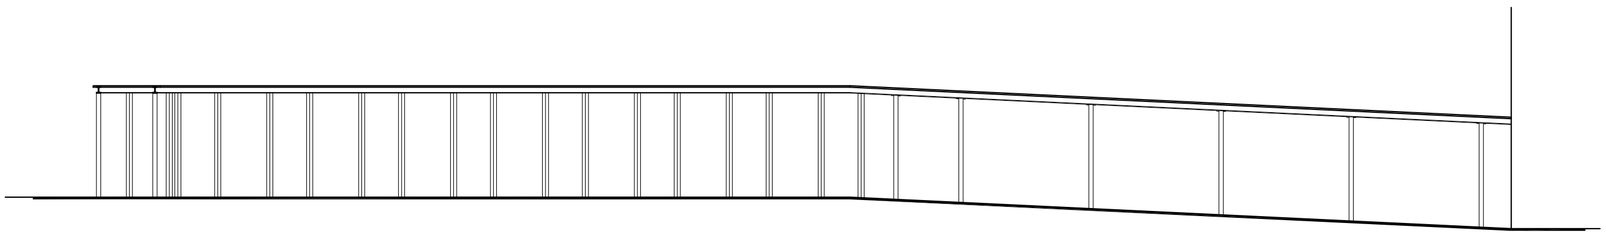

North Elevation

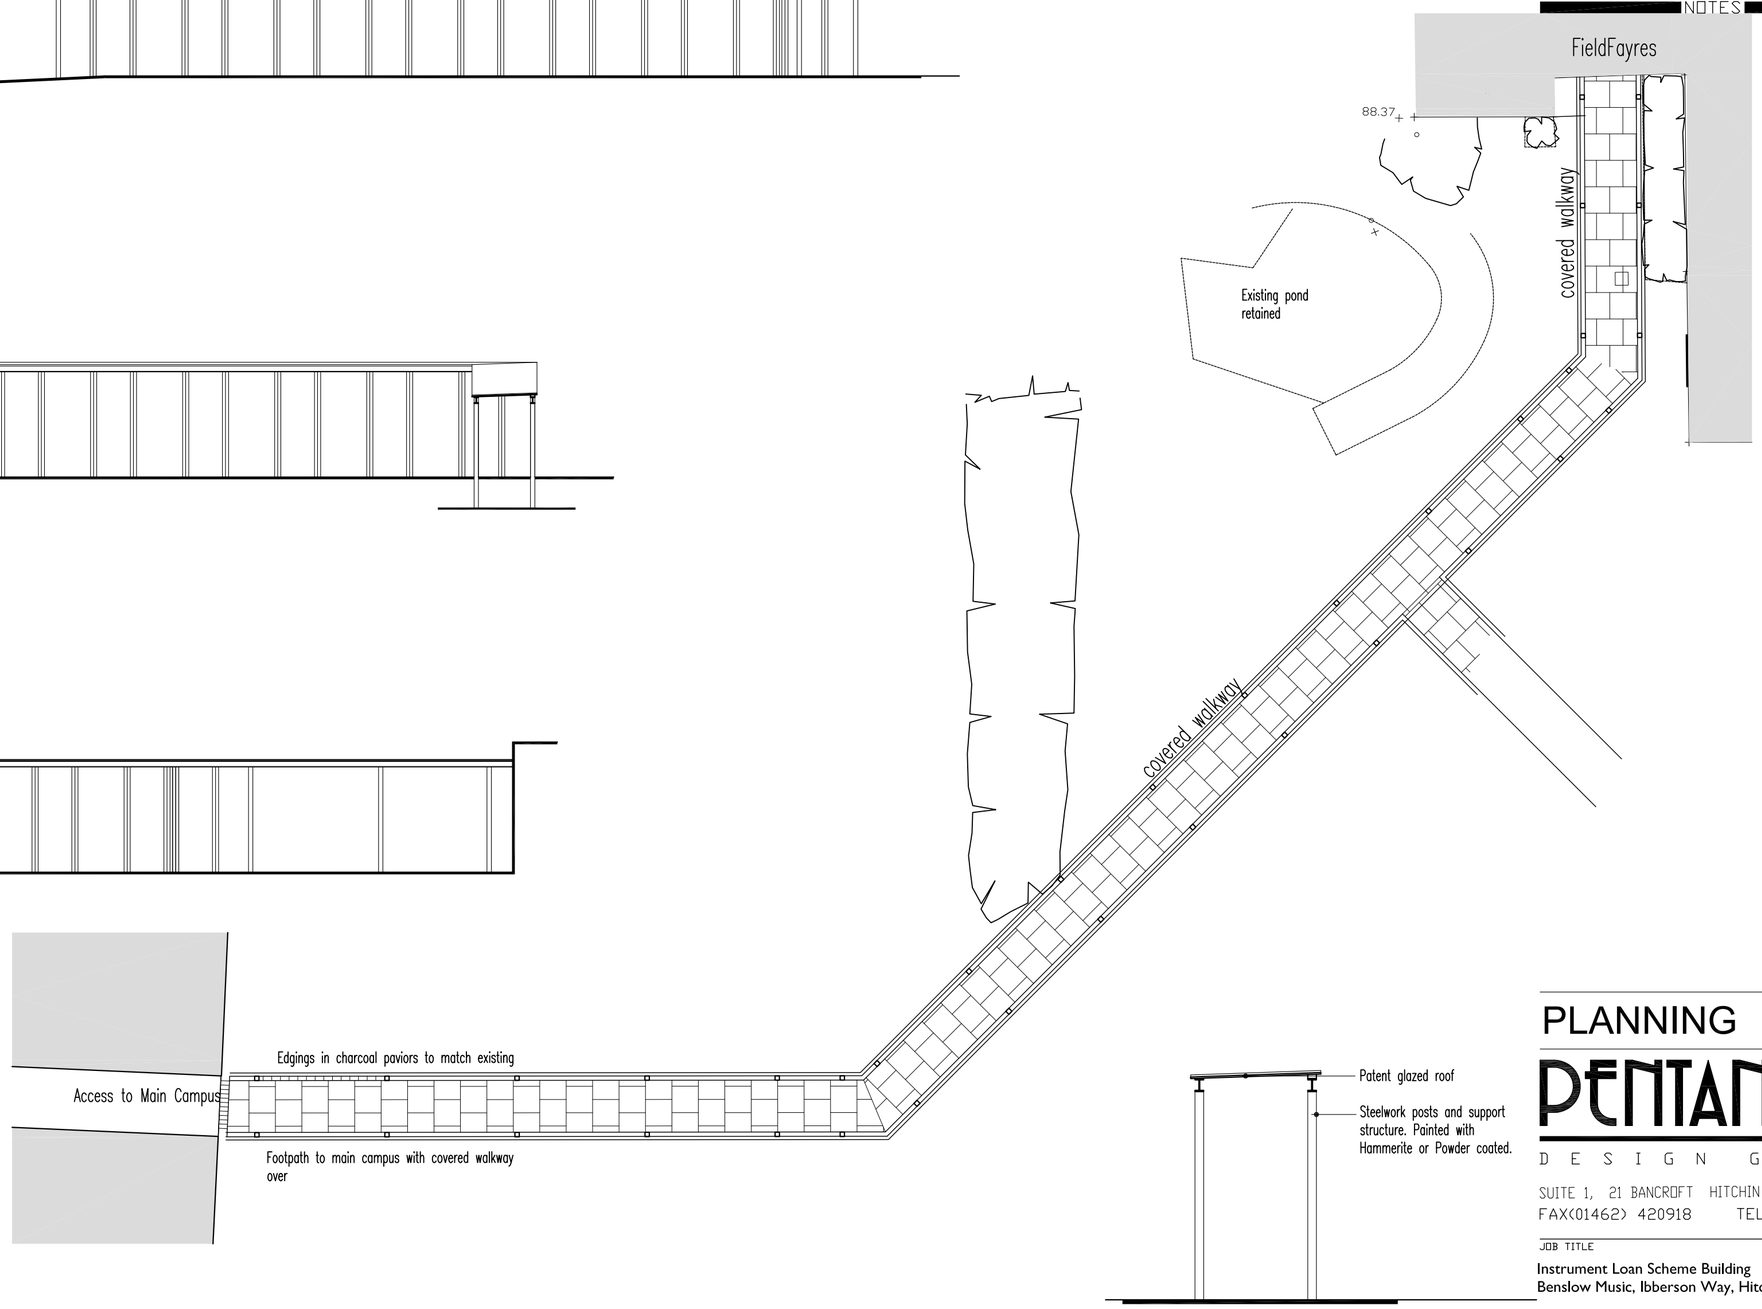

Section

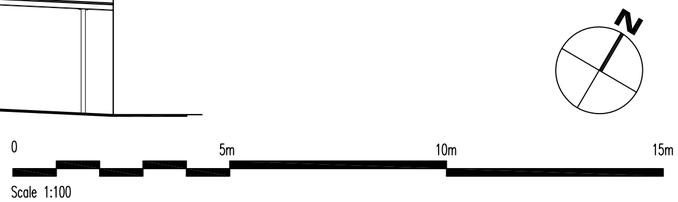

THIS DRAWING IS A PRINT AND MUST NOT BE SCALED. ANY QUERIES REGARDING DIMENSIONS TO BE TAKEN UP WITH PENTANGLE DESIGN GROUP.

ALL DIMENSIONS OF EXISTING BUILDINGS TO BE VERIFIED ON SITE.

THIS DRAWING IS THE COPYRIGHT OF PENTANGLE DESIGN GROUP AND SHALL NOT BE IN ANY WAY USED OR REPRODUCED WITHOUT THEIR PRIOR WRITTEN CONSENT.

NOTES

PLANNING

PENTANGLE
DESIGN GROUP
SUITE 1, 21 BANCROFT HITCHIN HERTS SG5 1JW
FAX(01462) 420918 TEL(01462) 431133

JOB TITLE
Instrument Loan Scheme Building
Benslow Music, Ibberson Way, Hitchin

DRAWING TITLE
COVERED WALKWAY
Plan and Elevation

SCALE	DRAWING NUMBER	REVISION
1:200	32	
DATE March '18		
SHEET A2		
JOB NUMBER 3333		

ARCHITECTS & INTERIOR DESIGNERS