



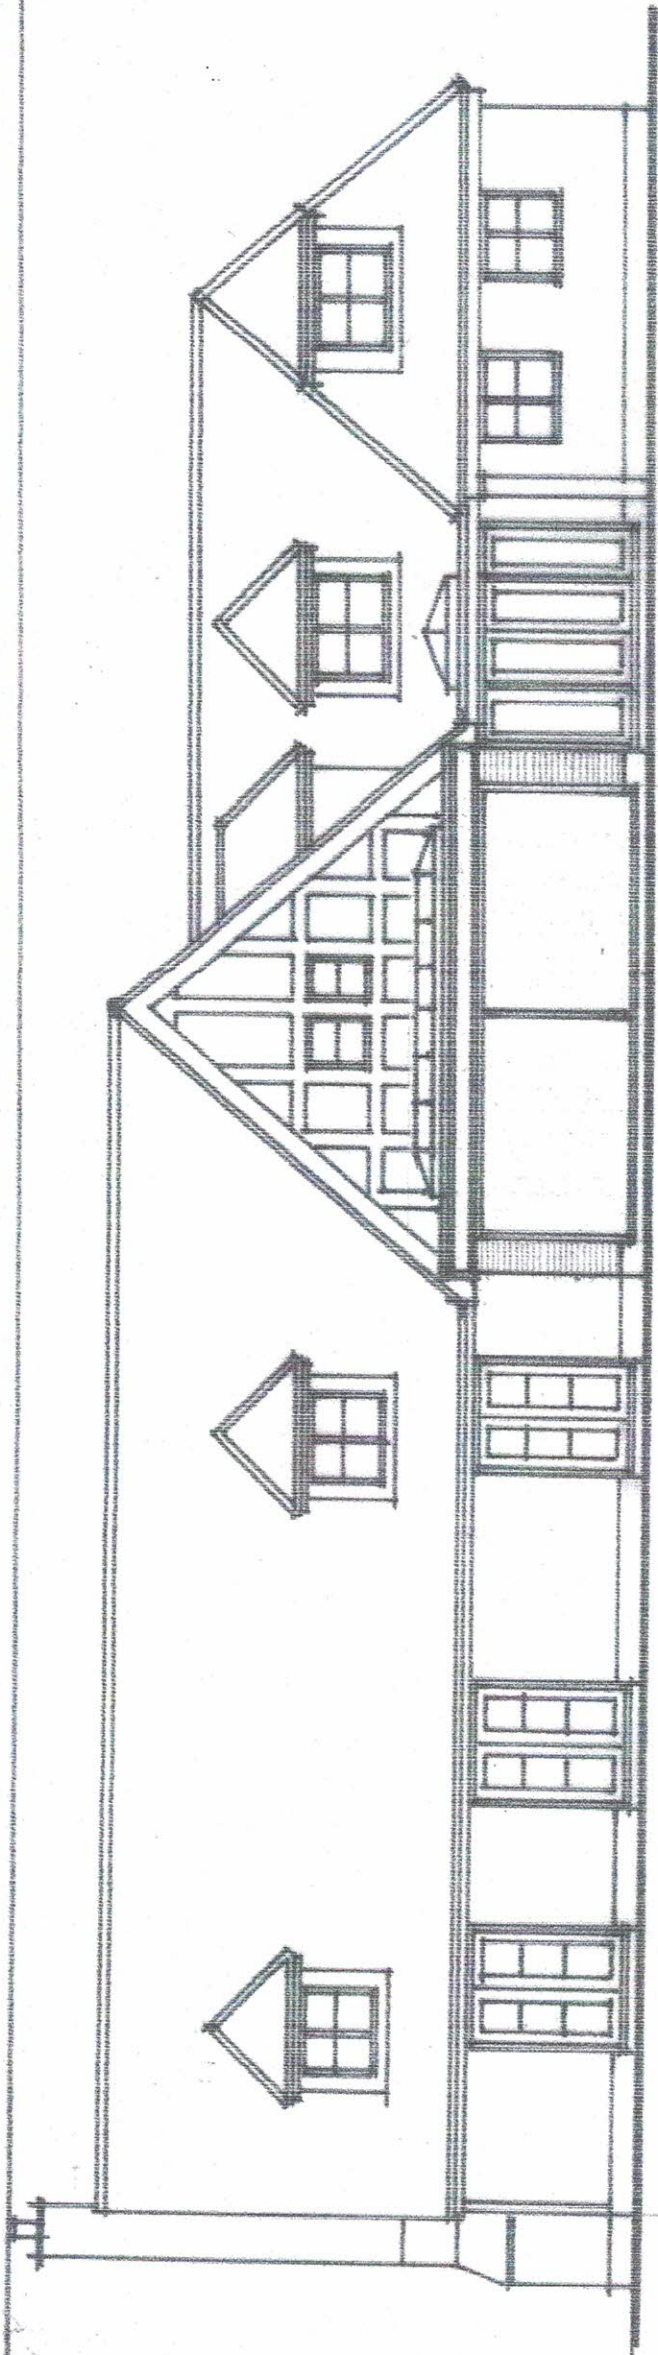

North West Elevation.

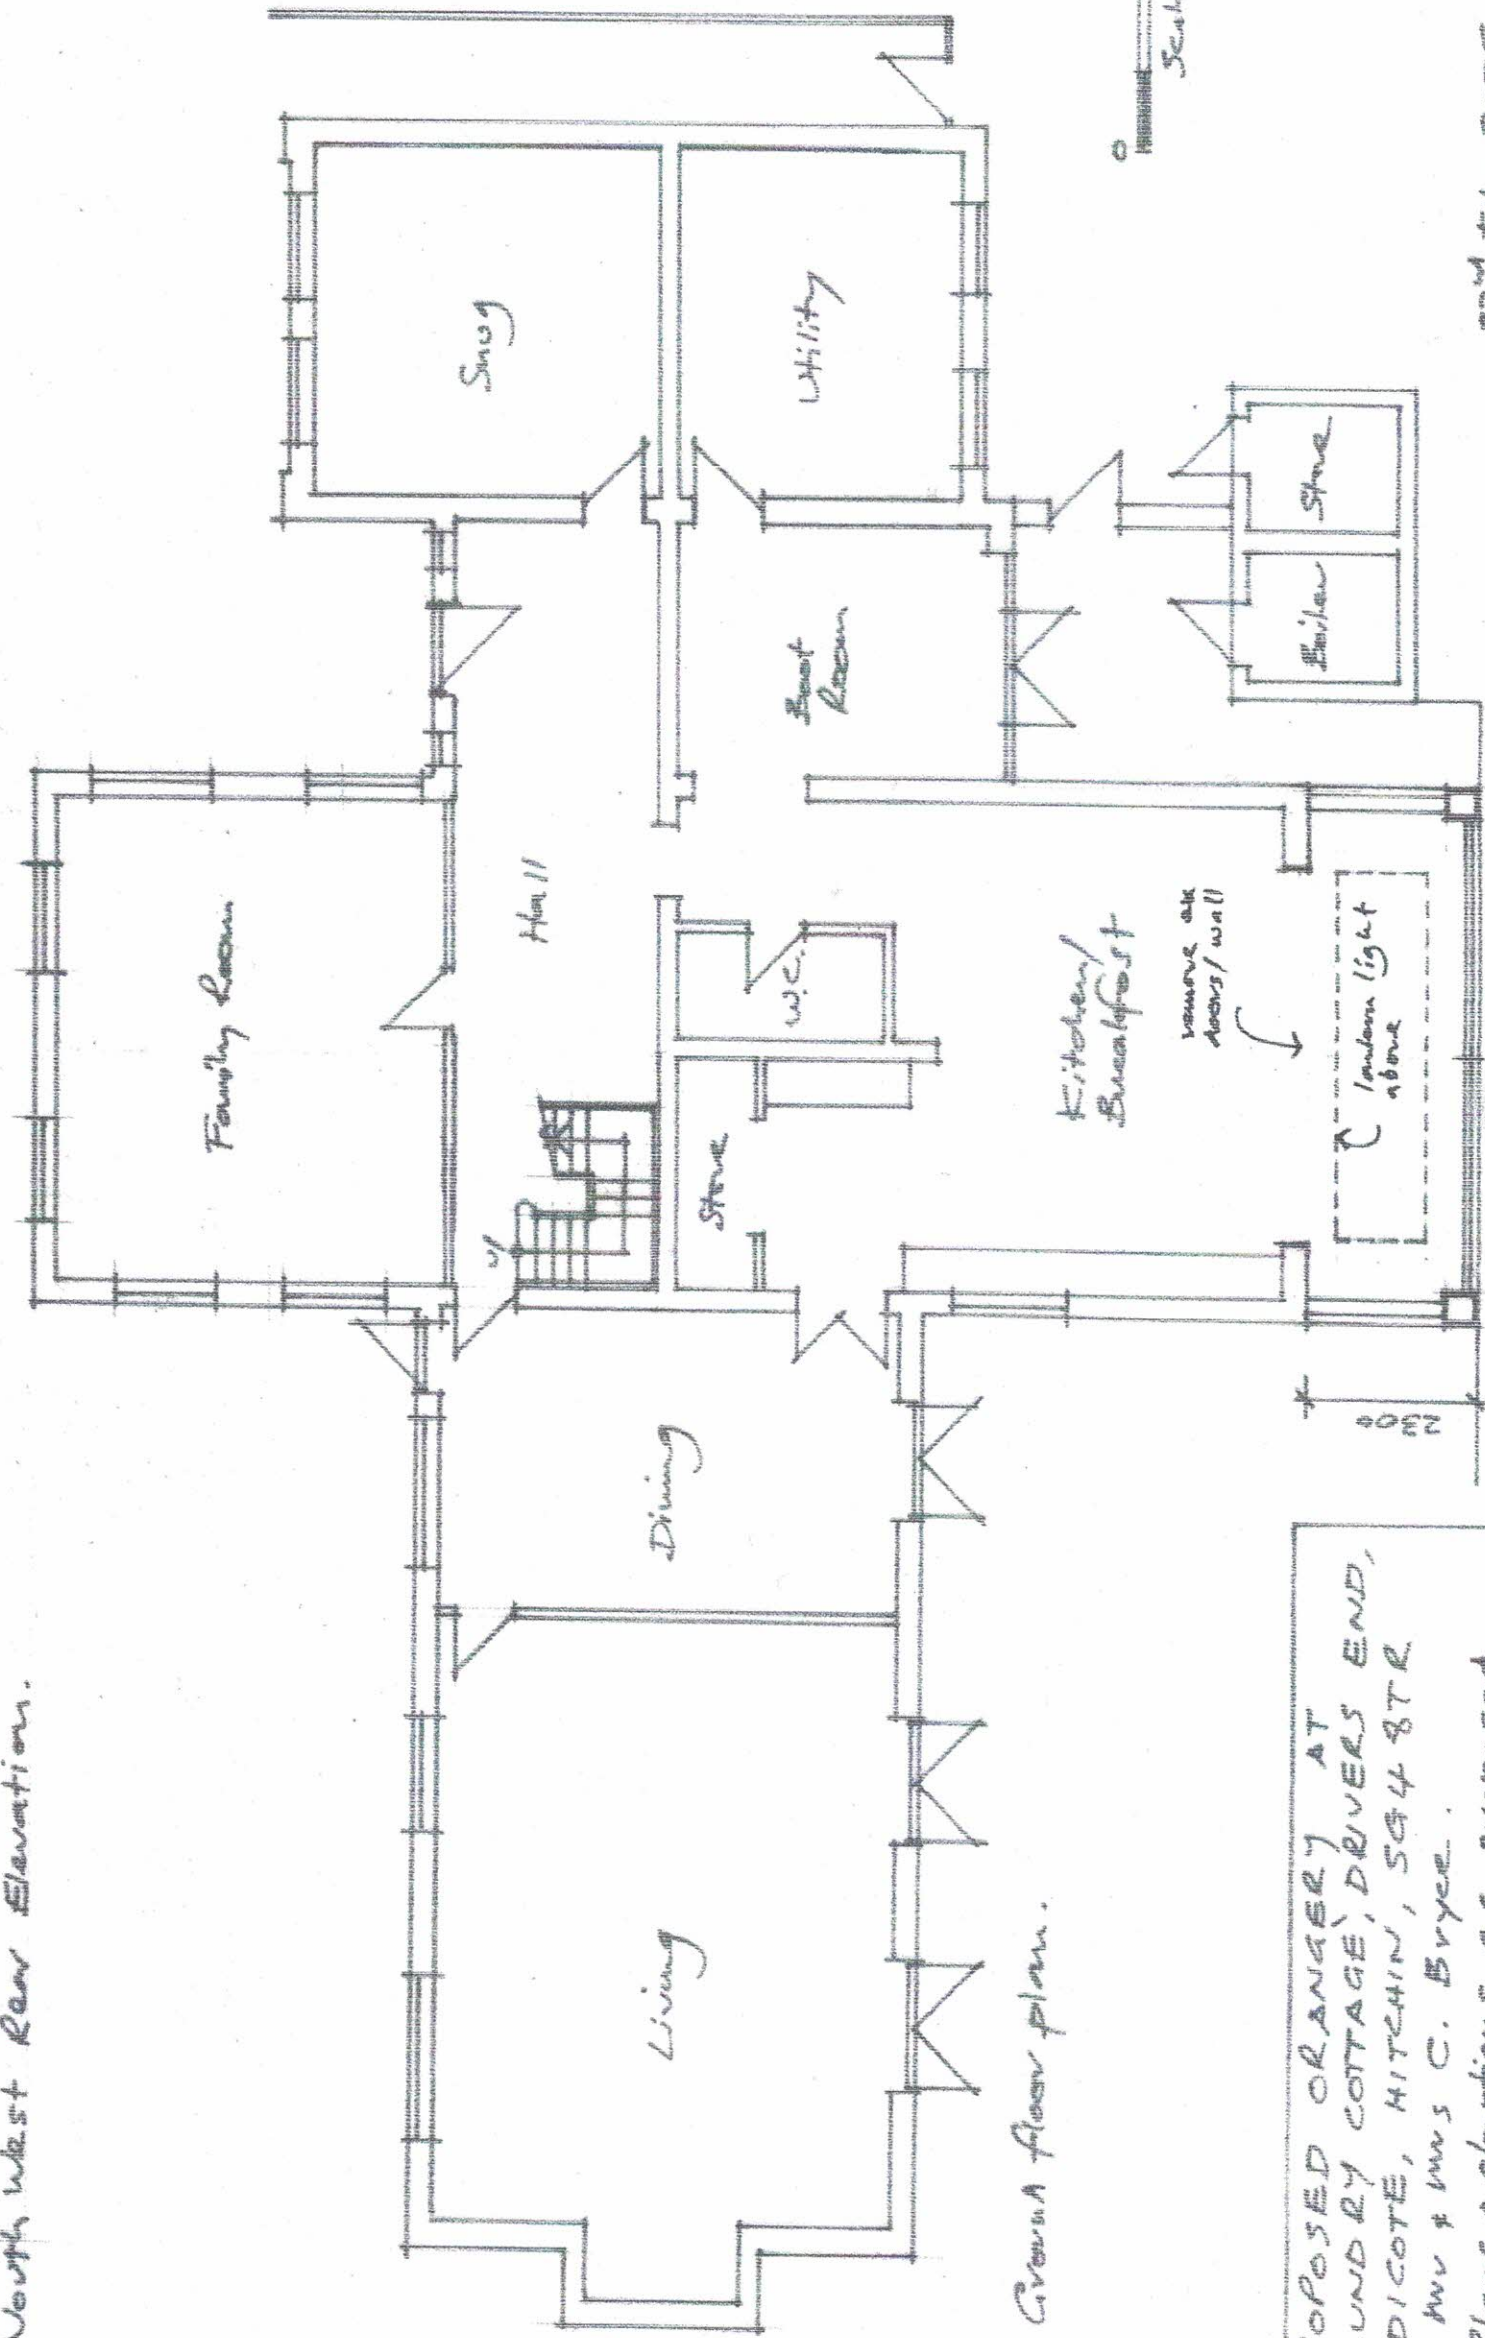

Ground floor plan.

0 5 10m
Scale Bar 1:100 at A3 size

PROPOSED ORANGERY AT
'LAUNDRY COTTAGE', DRIVERS END,
CODICOTE, HITCHIN, SG4 8TR
for Mrs & Mrs C. Bryce.
- Plans & elevations as proposed.

design + plan Ltd.
07904911945
par1eq@yahoo.co.uk
DPL/25/10-3

22nd July 2025