



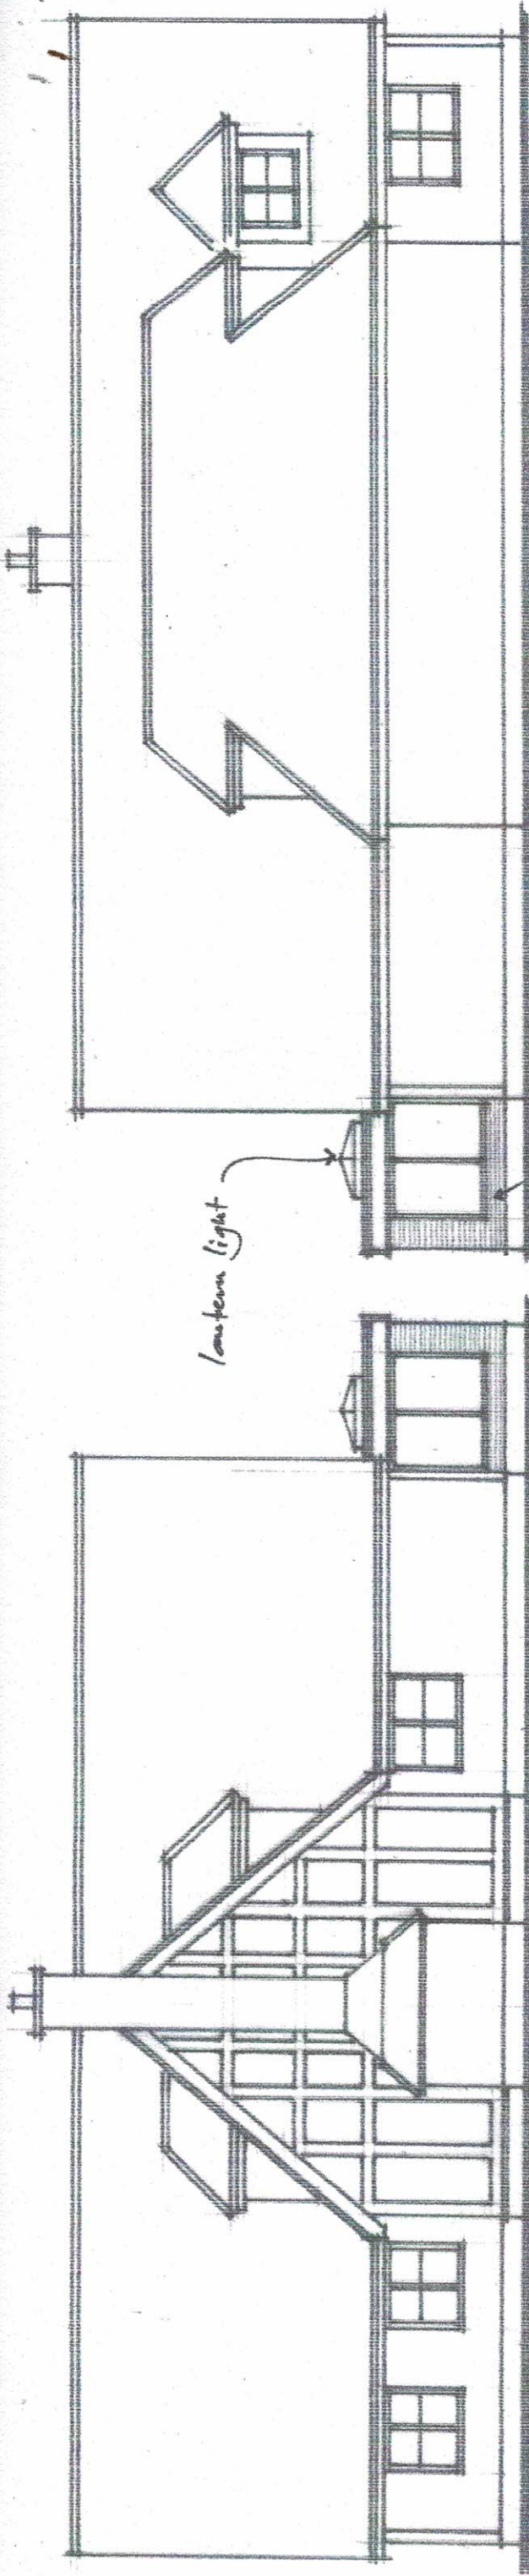

North East Side Elevation.

South West Side Elevation.

facing bricks as existing

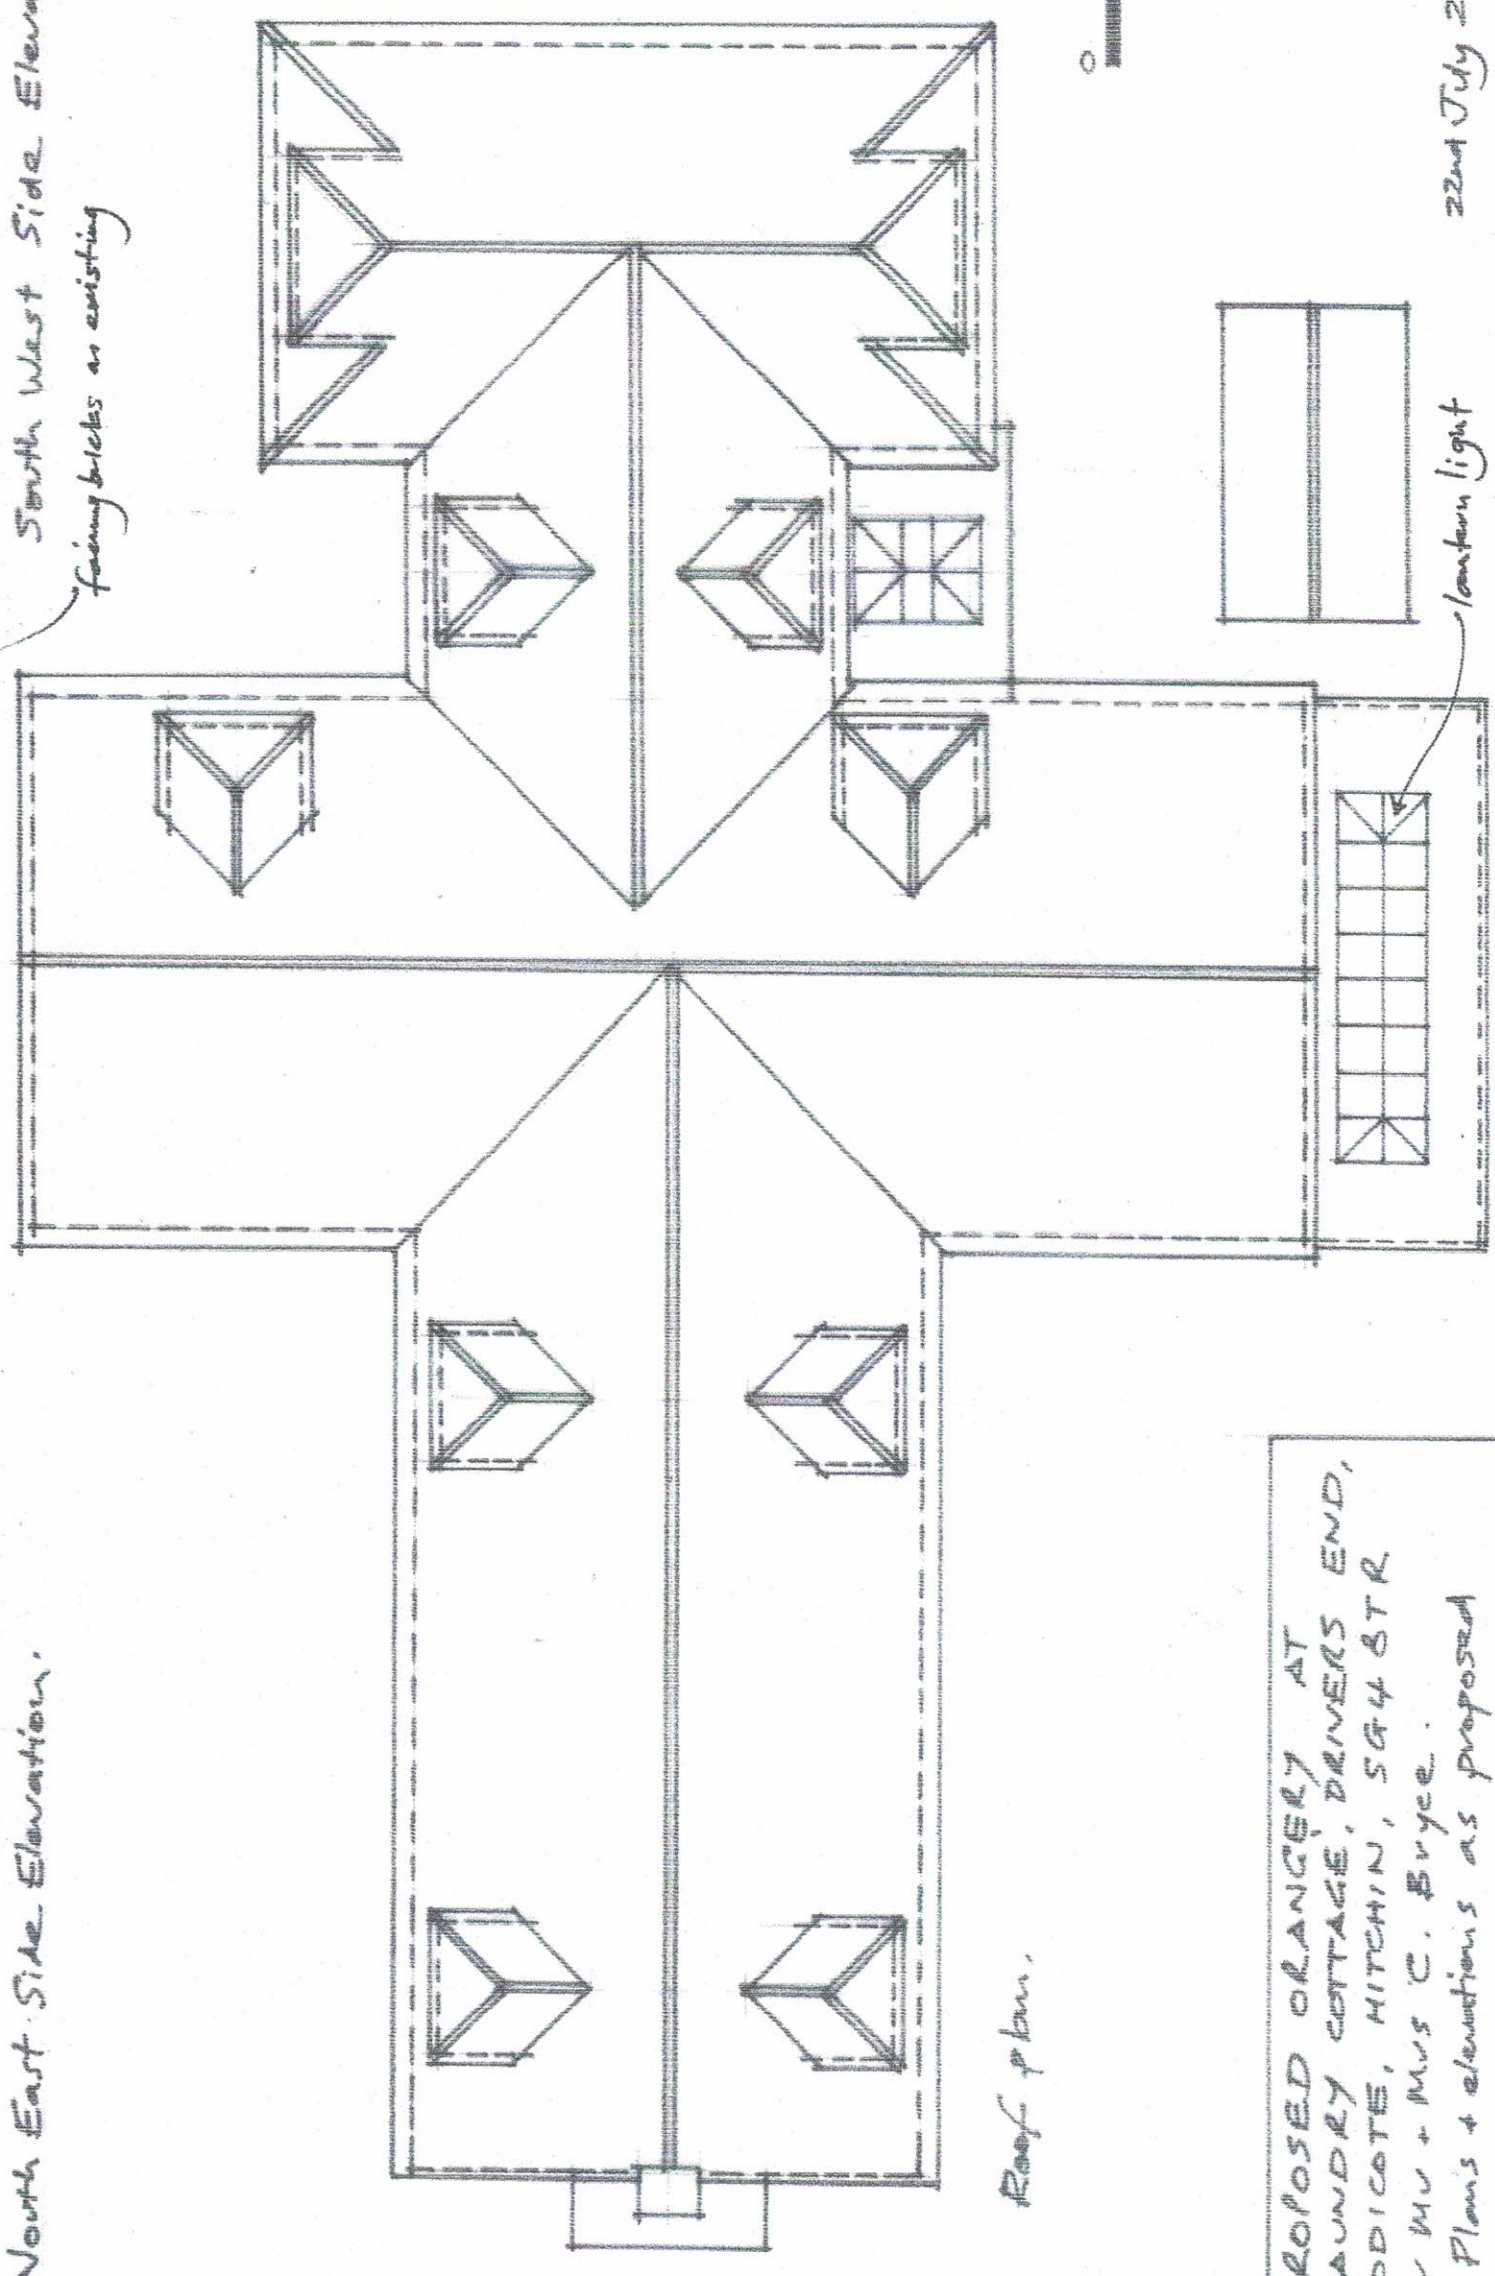


Roof plan.

0 5 10m
Scale Bar 1:100 at A3 size



PROPOSED ORANGERY AT
LAUNDRY COTTAGE, DRIVERS END,
CODICOTE, HITCHIN, SG4 8TR
G. WU + Mrs C. Bryce.
Plans + elevations as proposed

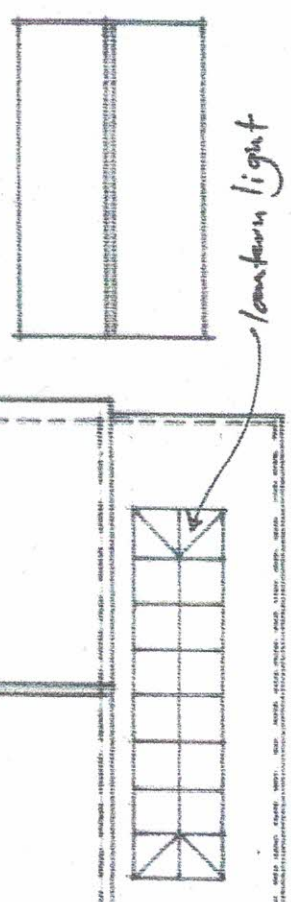

lantern light

design + plan Ltd.
07904911945
par10q@yahoo.co.uk
DPL/25/10-4

22nd July 2025