




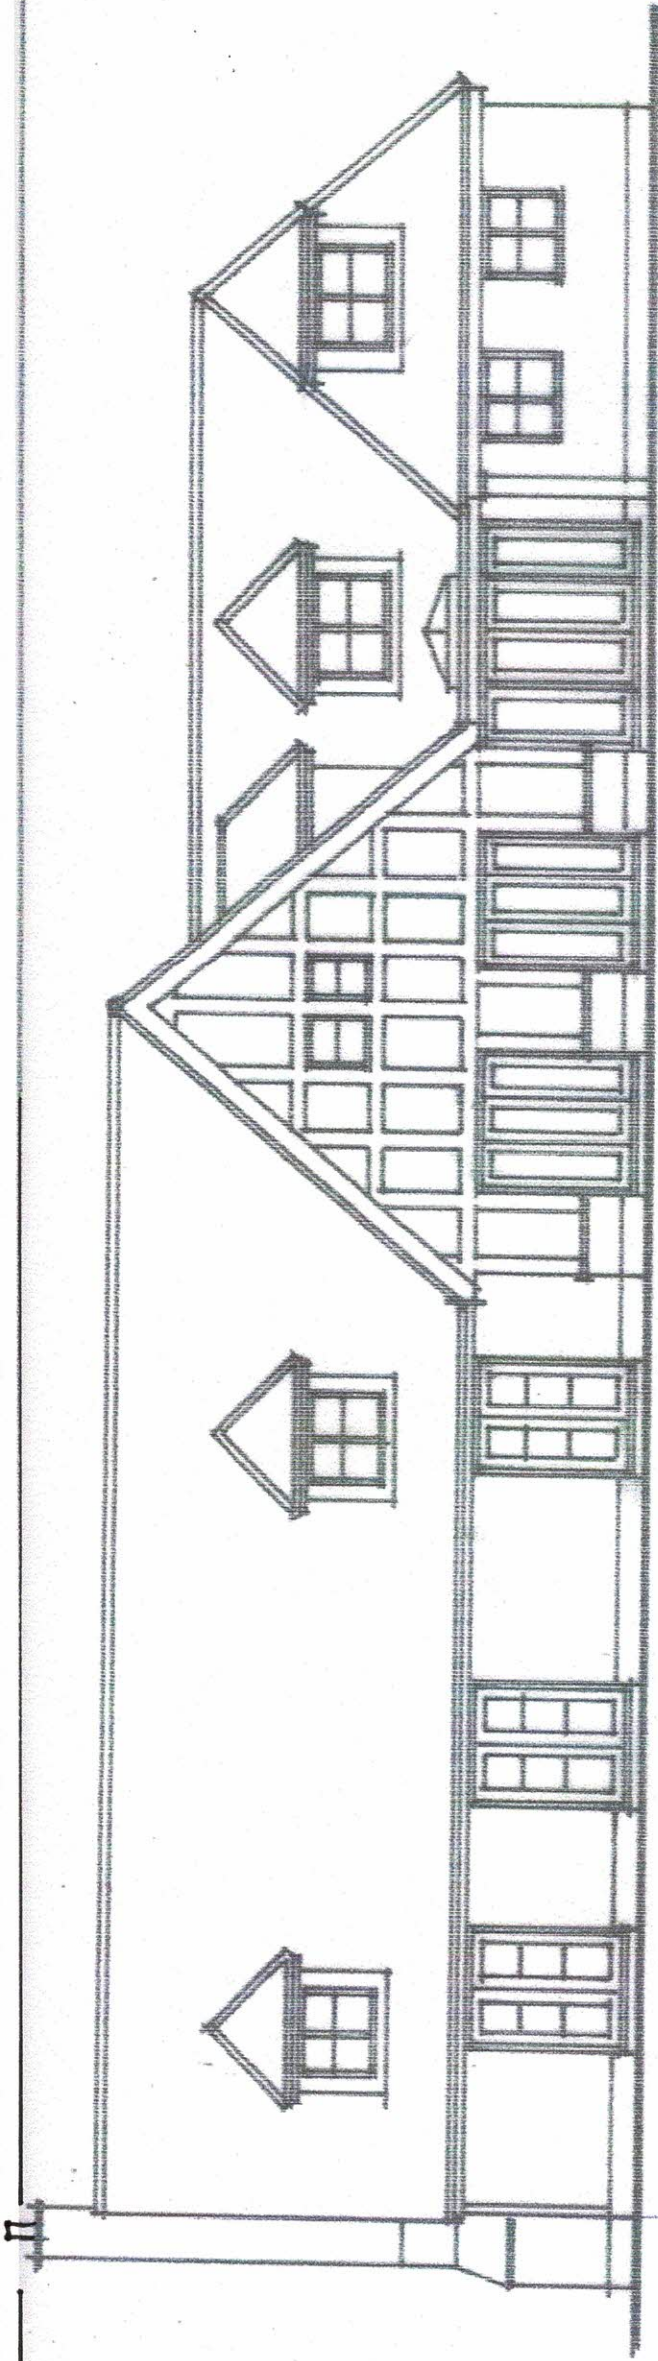

North West Elevation.

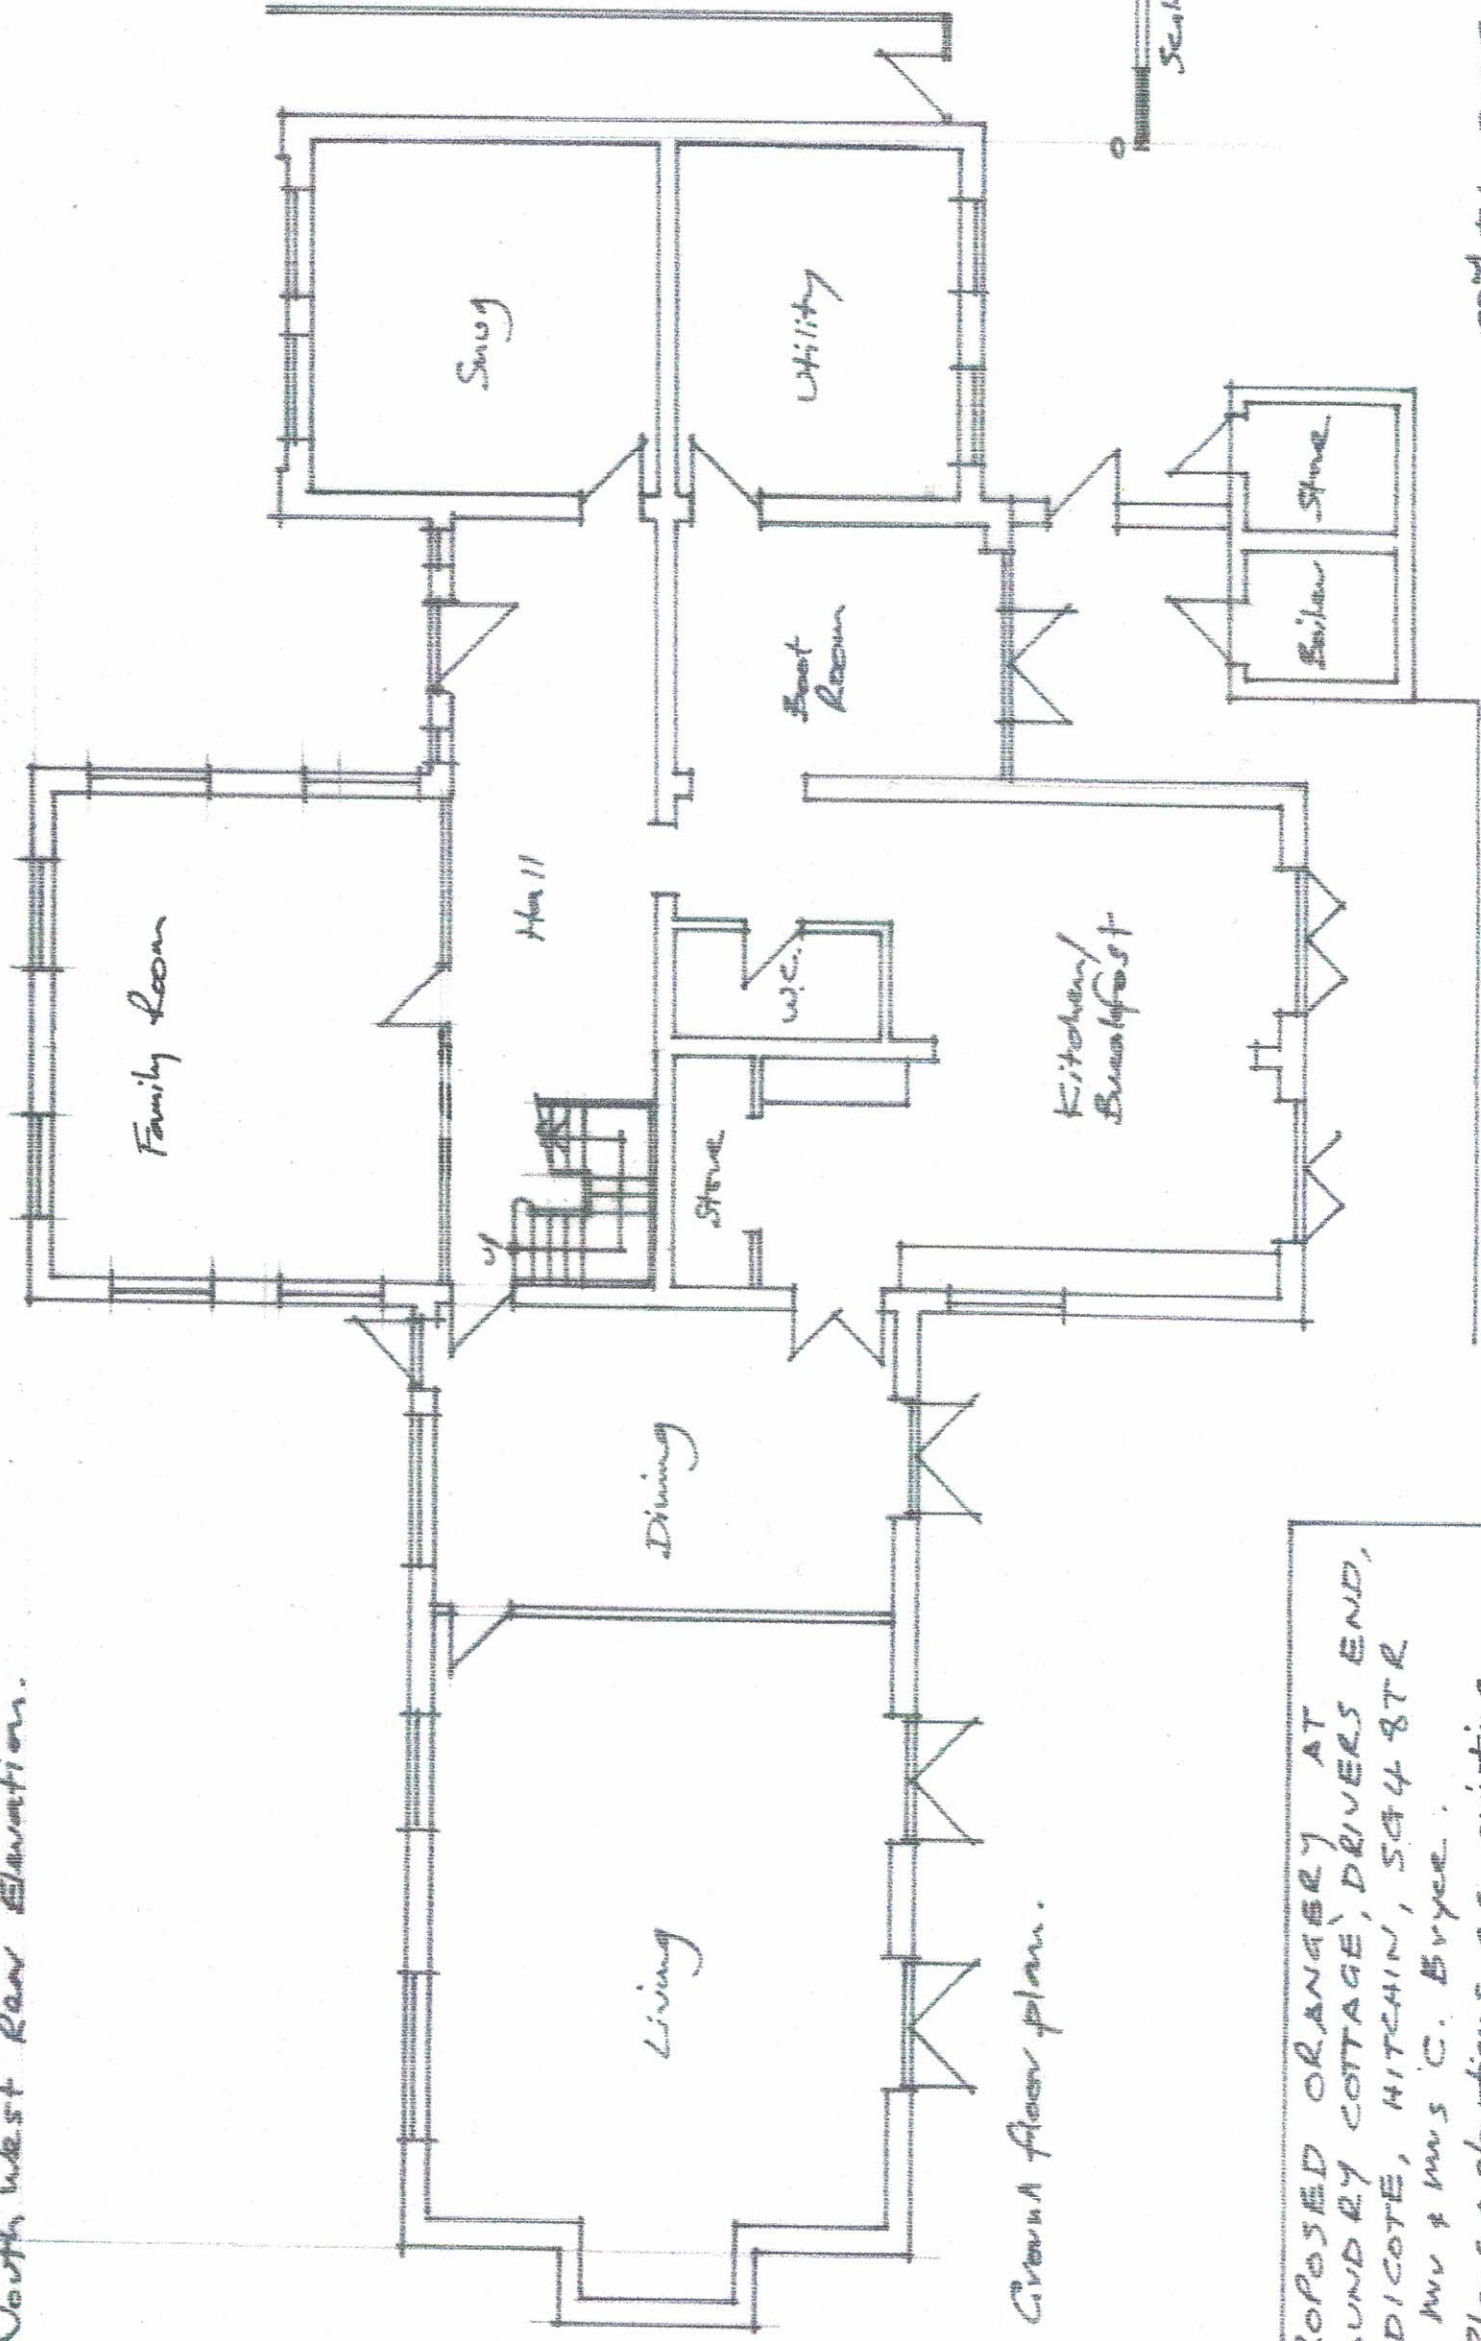

Ground floor plan.

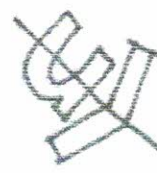

Scale Bar 1:100 at A3 size
0 5 10m

PROPOSED ORANGERY AT
LAUNDREY COTTAGE, DRIVERS END,
CODICOTE, HITCHIN, SG4 8TR
for Mrs C. Byer.
Plans & elevations as existing

design+plan Hdr.
07904911945
par109@yahoo.co.uk
DPL/25/10-5

22nd July 2025