




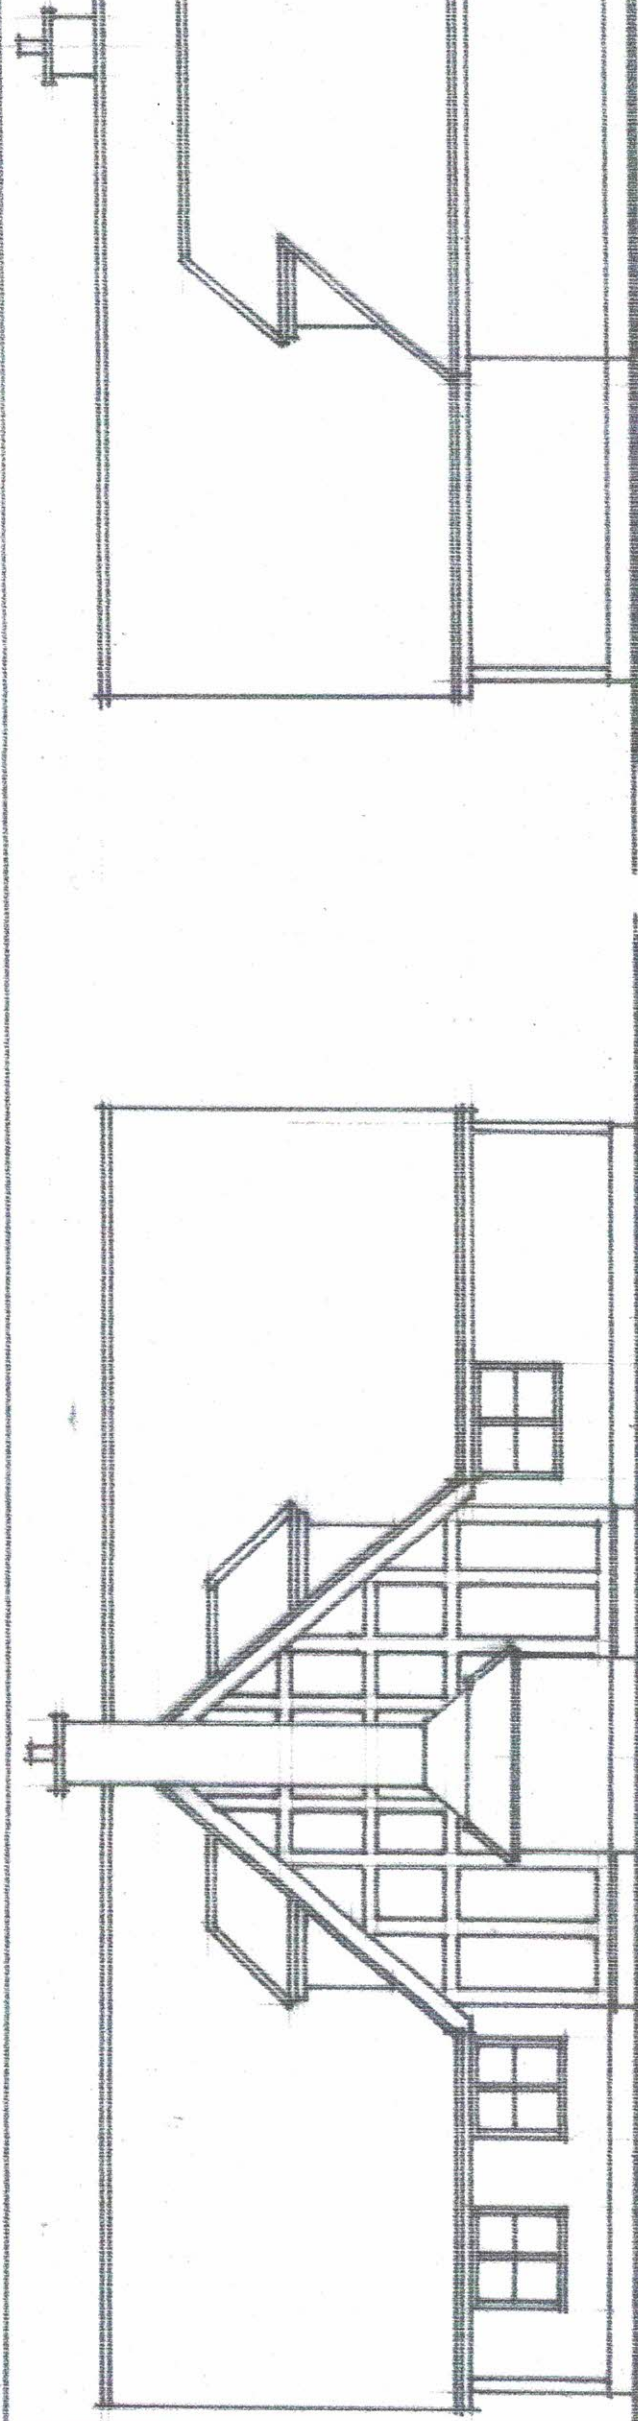

North East Side Elevation.

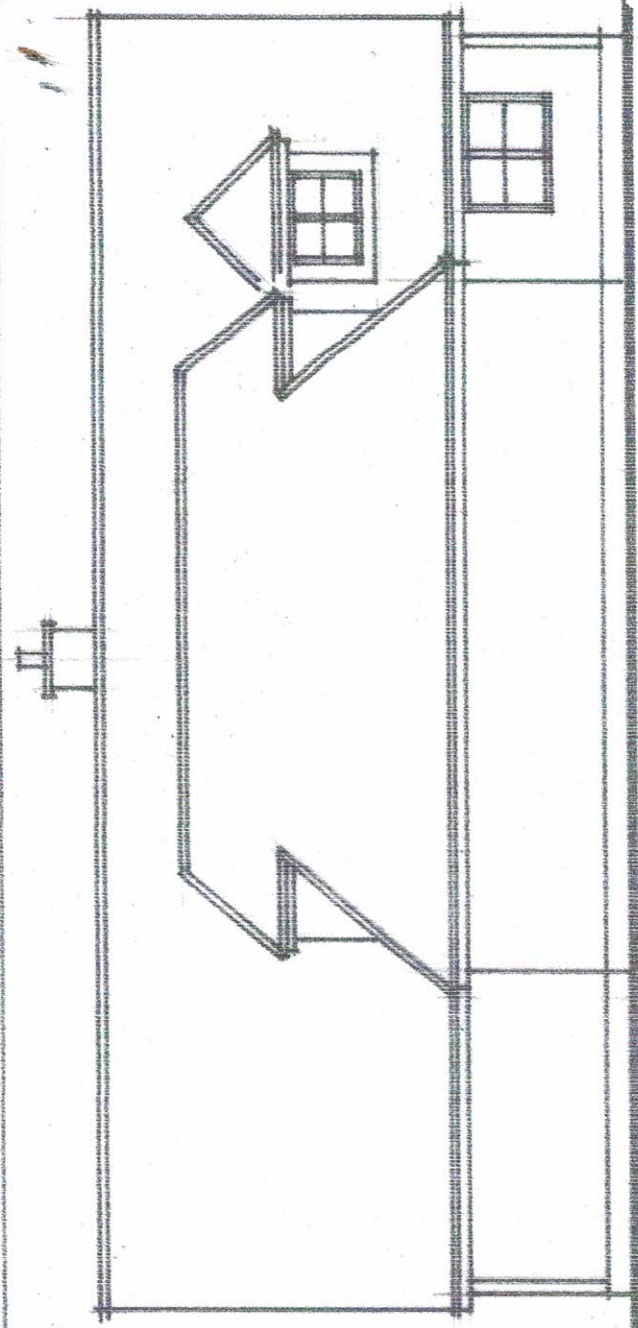

South West Side Elevation.

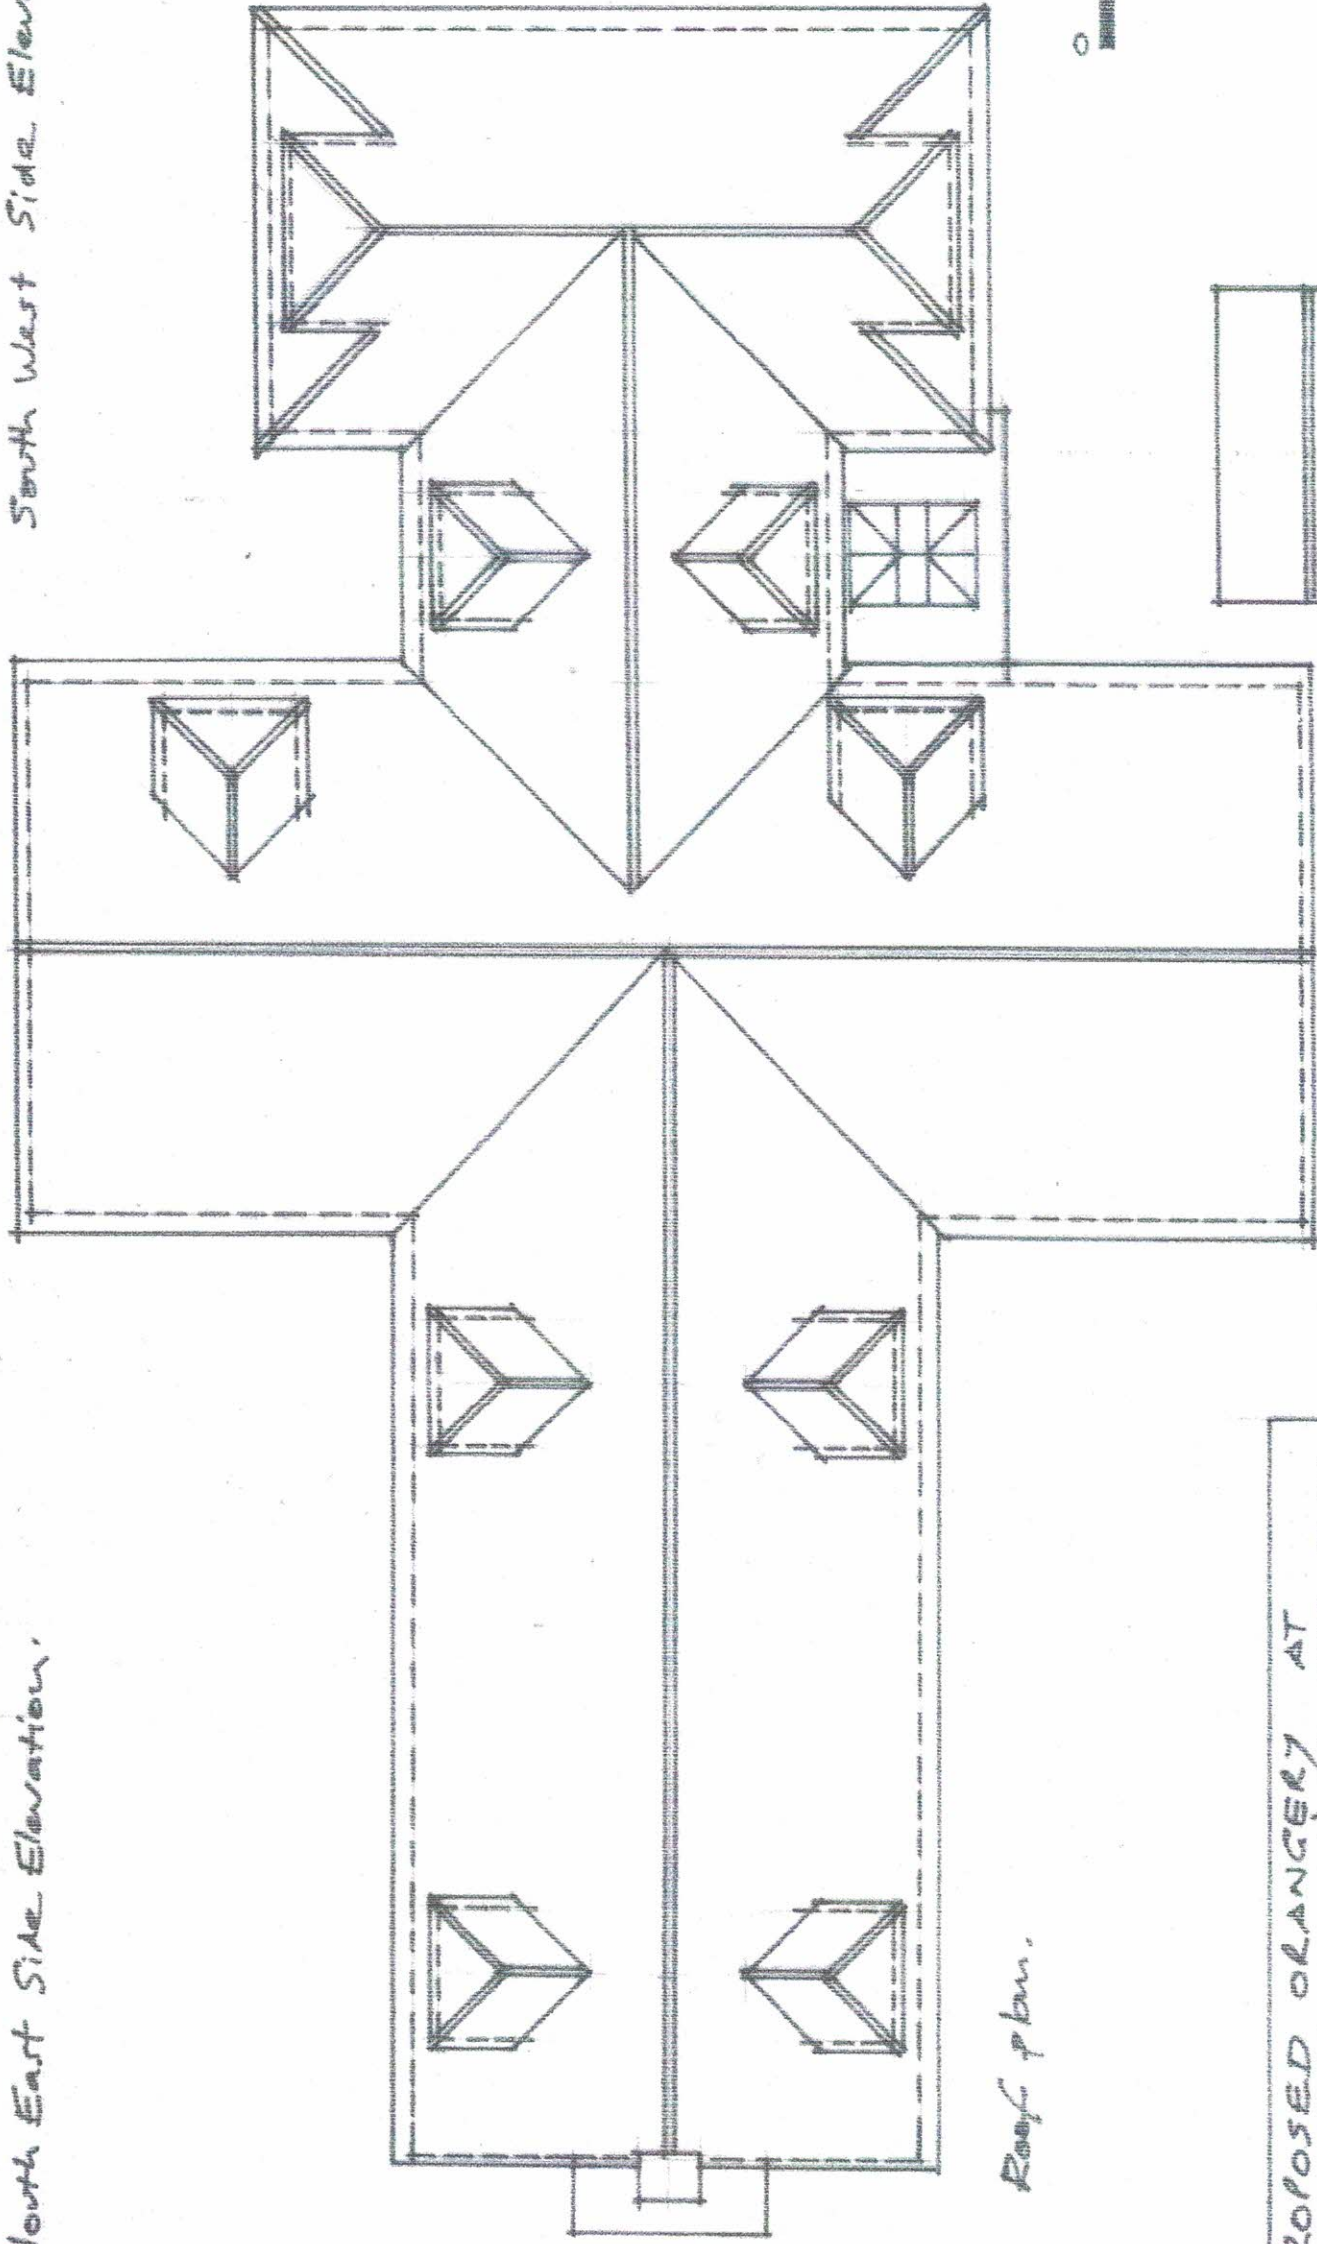


Roof plan.

0 5 10m
Scale Bar 1:100 at A3 size



PROPOSED ORANGERY AT
LAUNDRY COTTAGE, DRIVERS END,
CODICOTE, HITCHIN, SG4 8TR
for Mr & Mrs C. Bryce.
Plans & elevations as existing

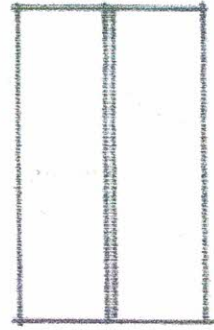

design+plan ltd.
07904911945
parloq@yahoo.co.uk
DPL/25/10-6

22nd July 2025