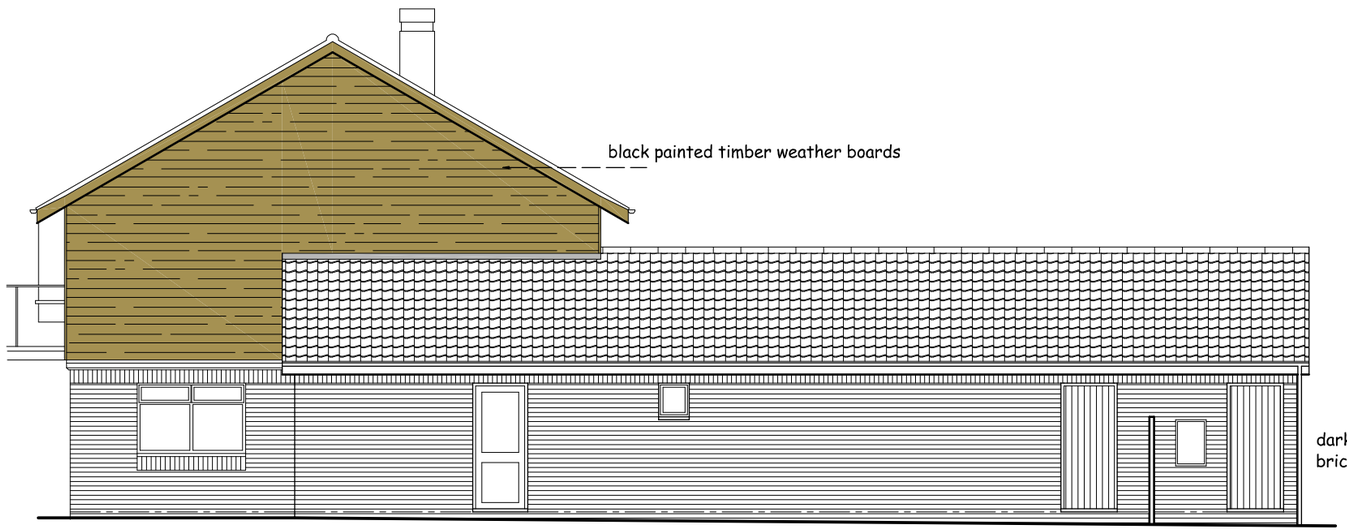

SIDE ELEVATION



FRONT ELEVATION

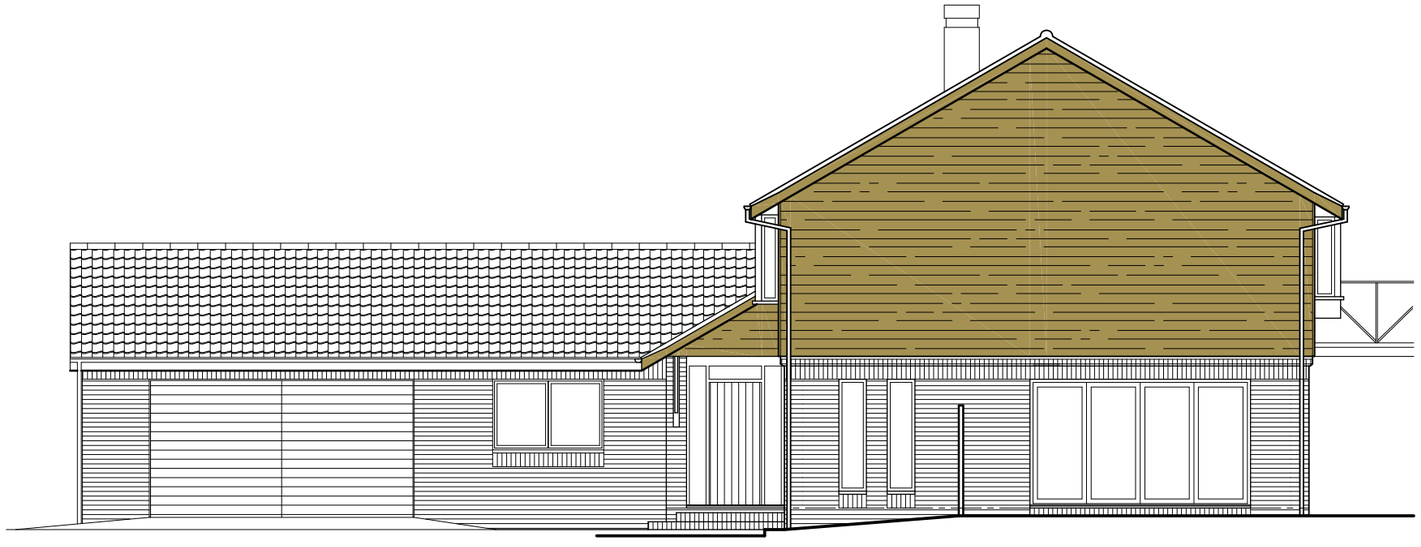

SIDE ELEVATION

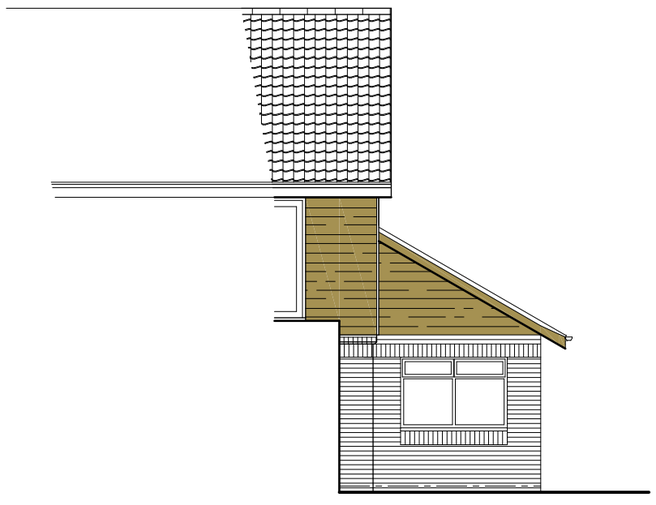

PART REAR ELEVATION

0 1 2 3 4 5
Metres

PROPOSED EXTENSION AND
ALTERATIONS TO ASPEN,
NEWLANDS LANE, HITCHIN
HERTS SG4 9BB FOR
MR V GUPTA

EXISTING ELEVATIONS

Scale 1:100 @ A3
Date April 18
Drwg No GUP/18/02