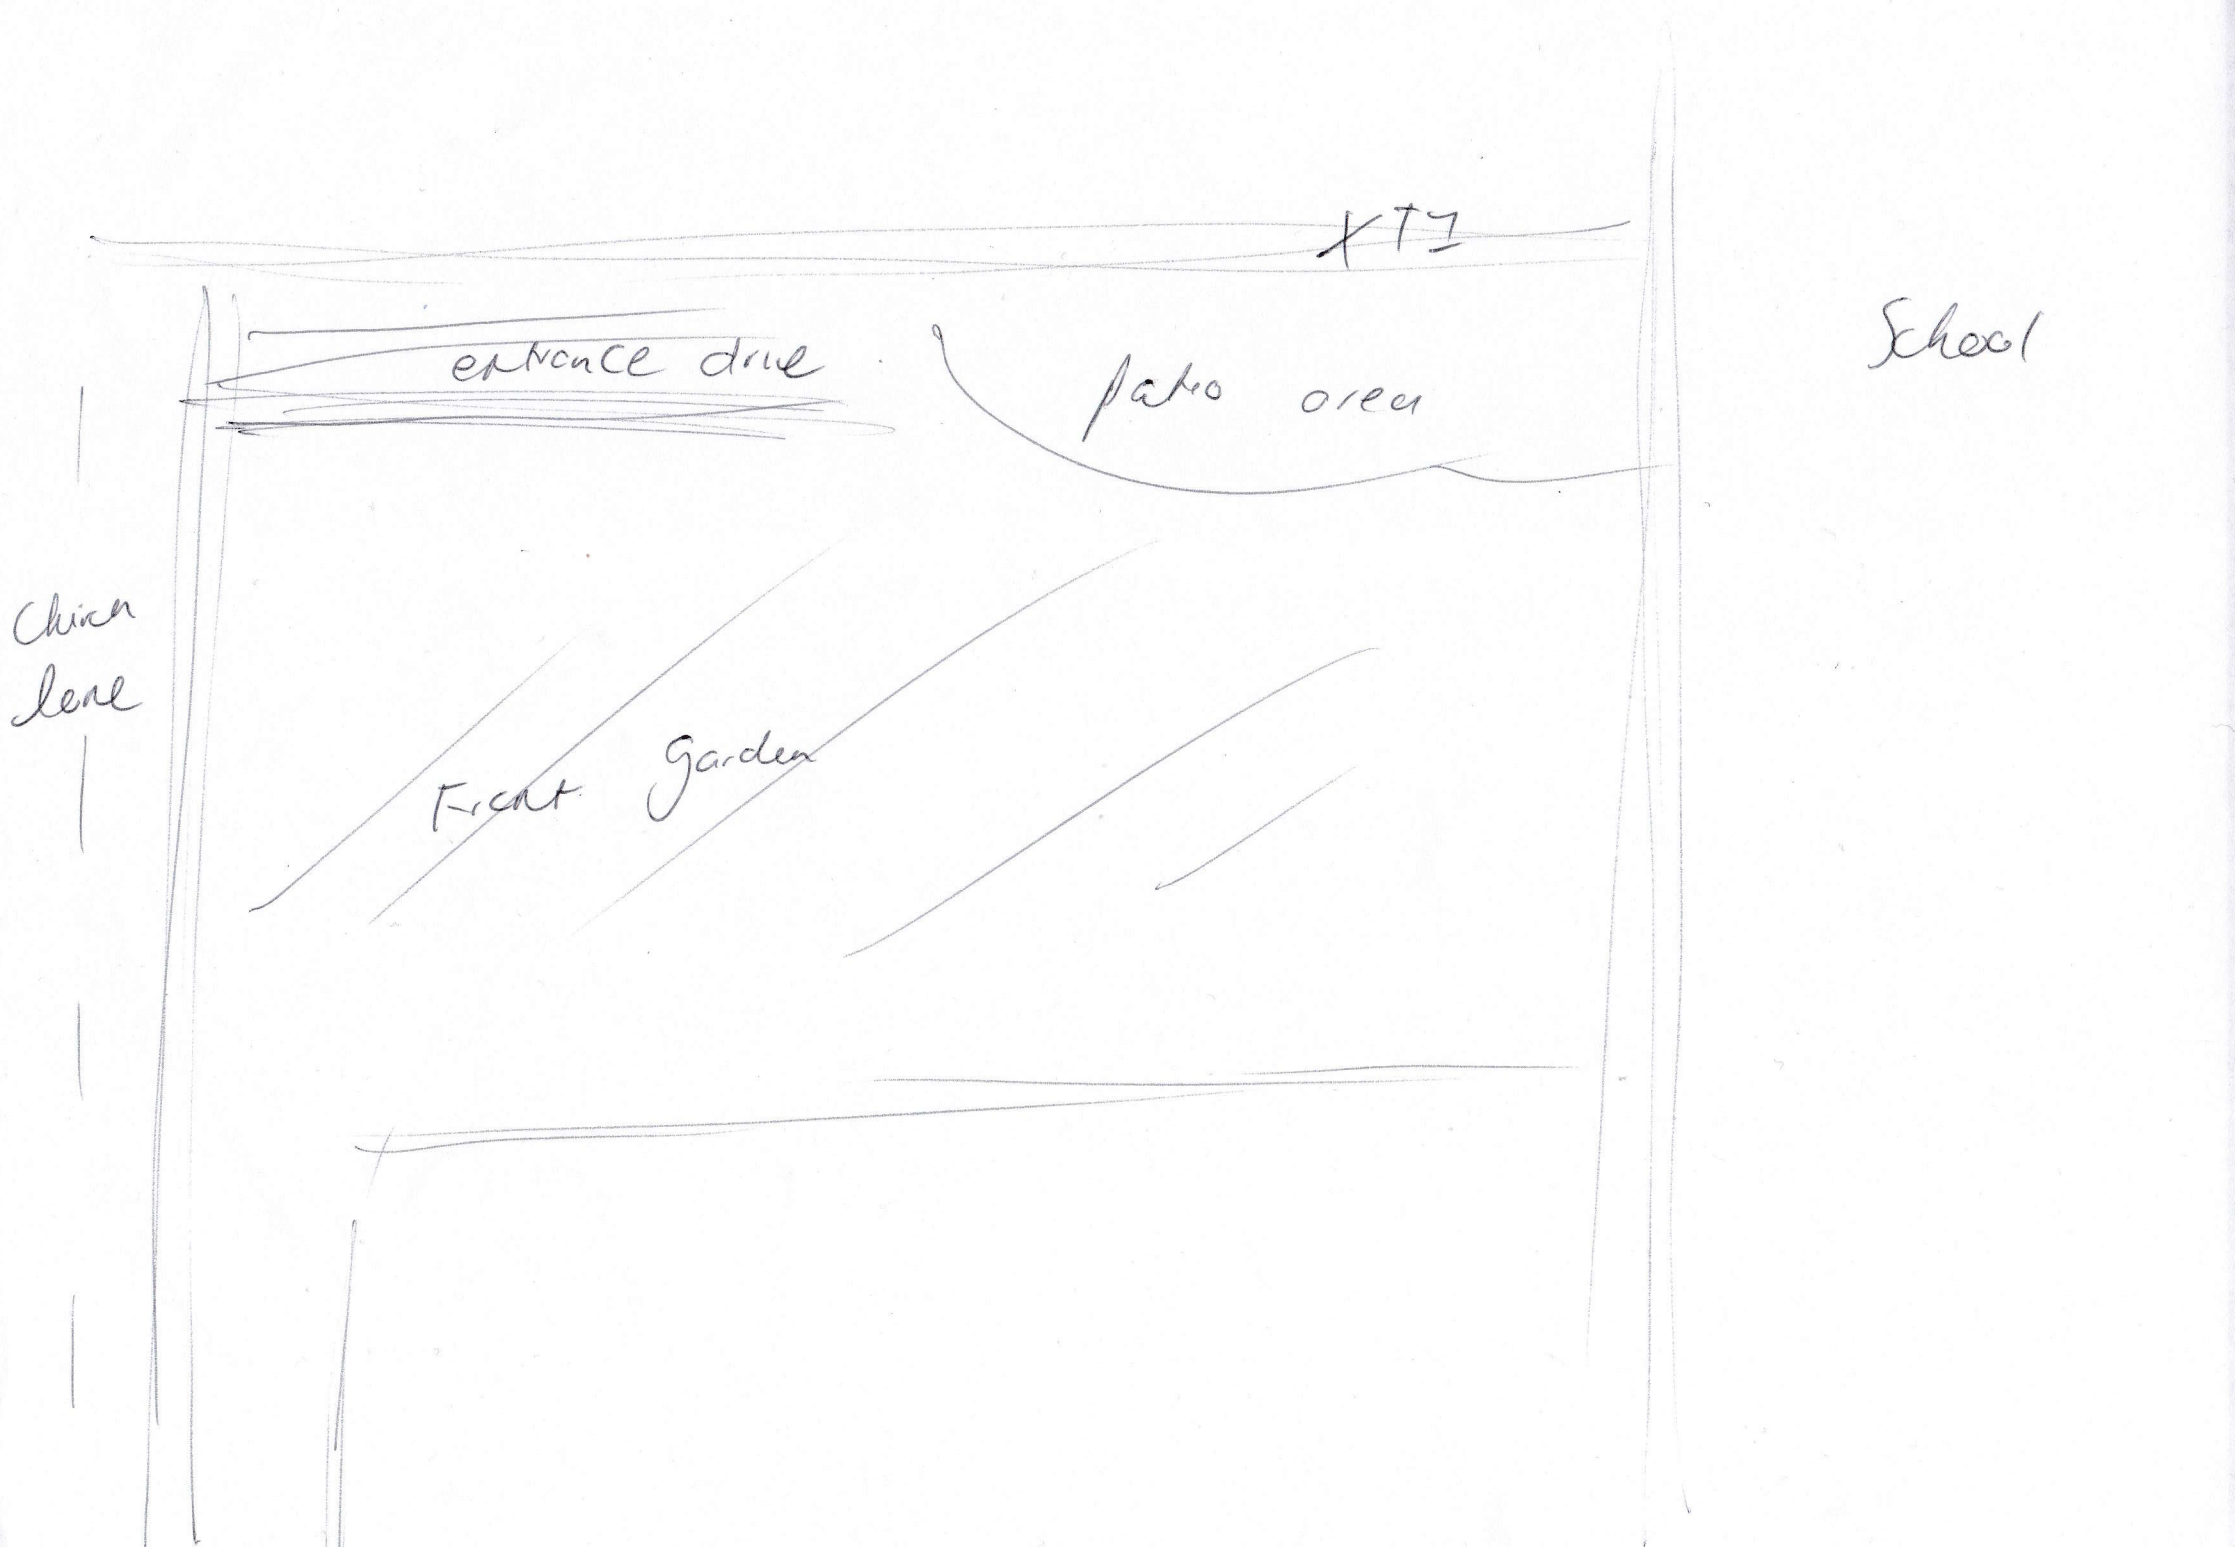

XYZ
entrance drive
patio area
School
Church lane
front garden