


Location Plan

Site Address: Hitchin Tennis Club, Bancroft Recreation Ground, Bancroft, Hitchin, SG5 1NJ

Date Produced: 23-Mar-2026

Scale: 1:1250 @A4

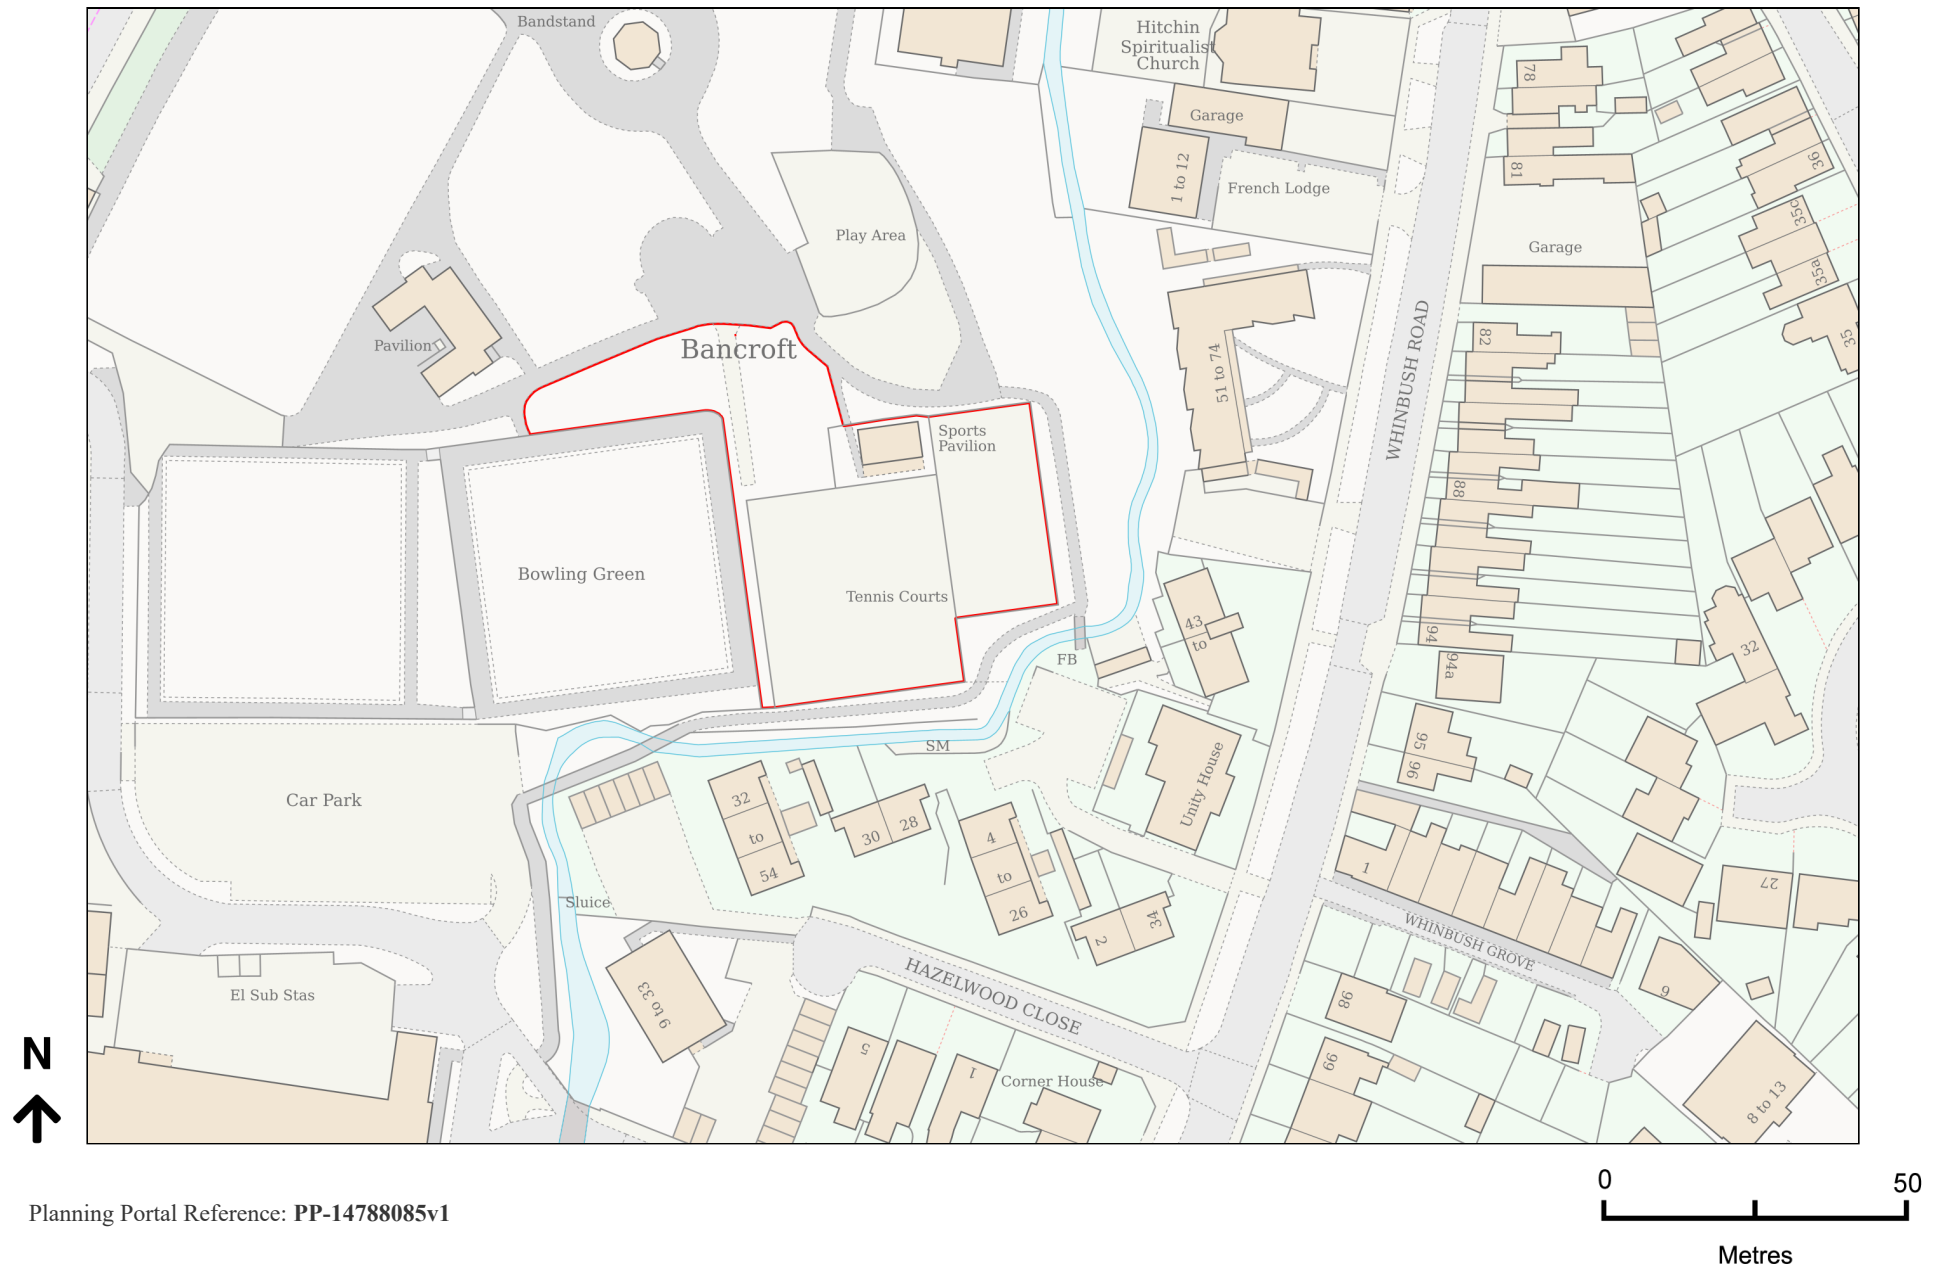

Planning Portal Reference: PP-14788085v1