



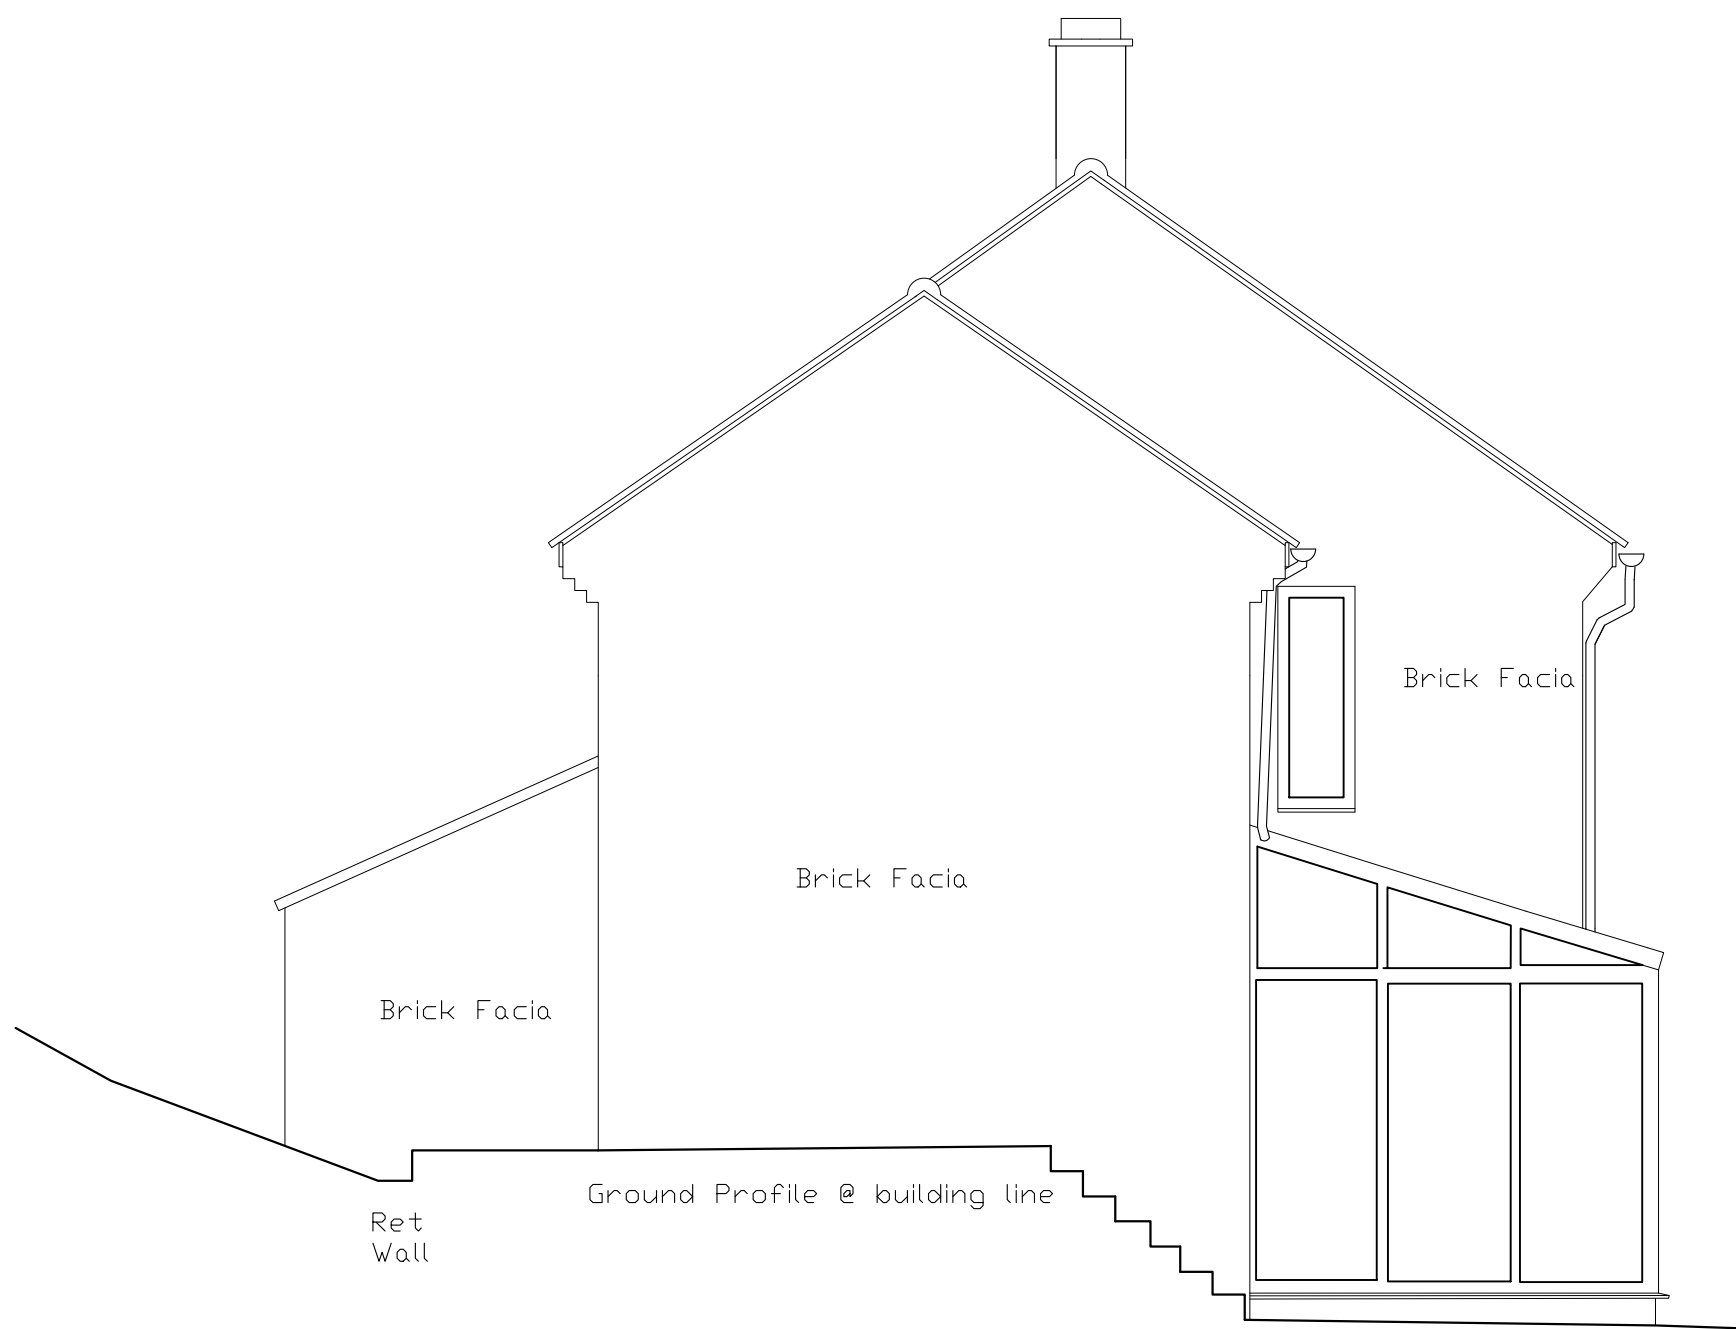


Datum : 70.00ADD

Elevation AA as Existing

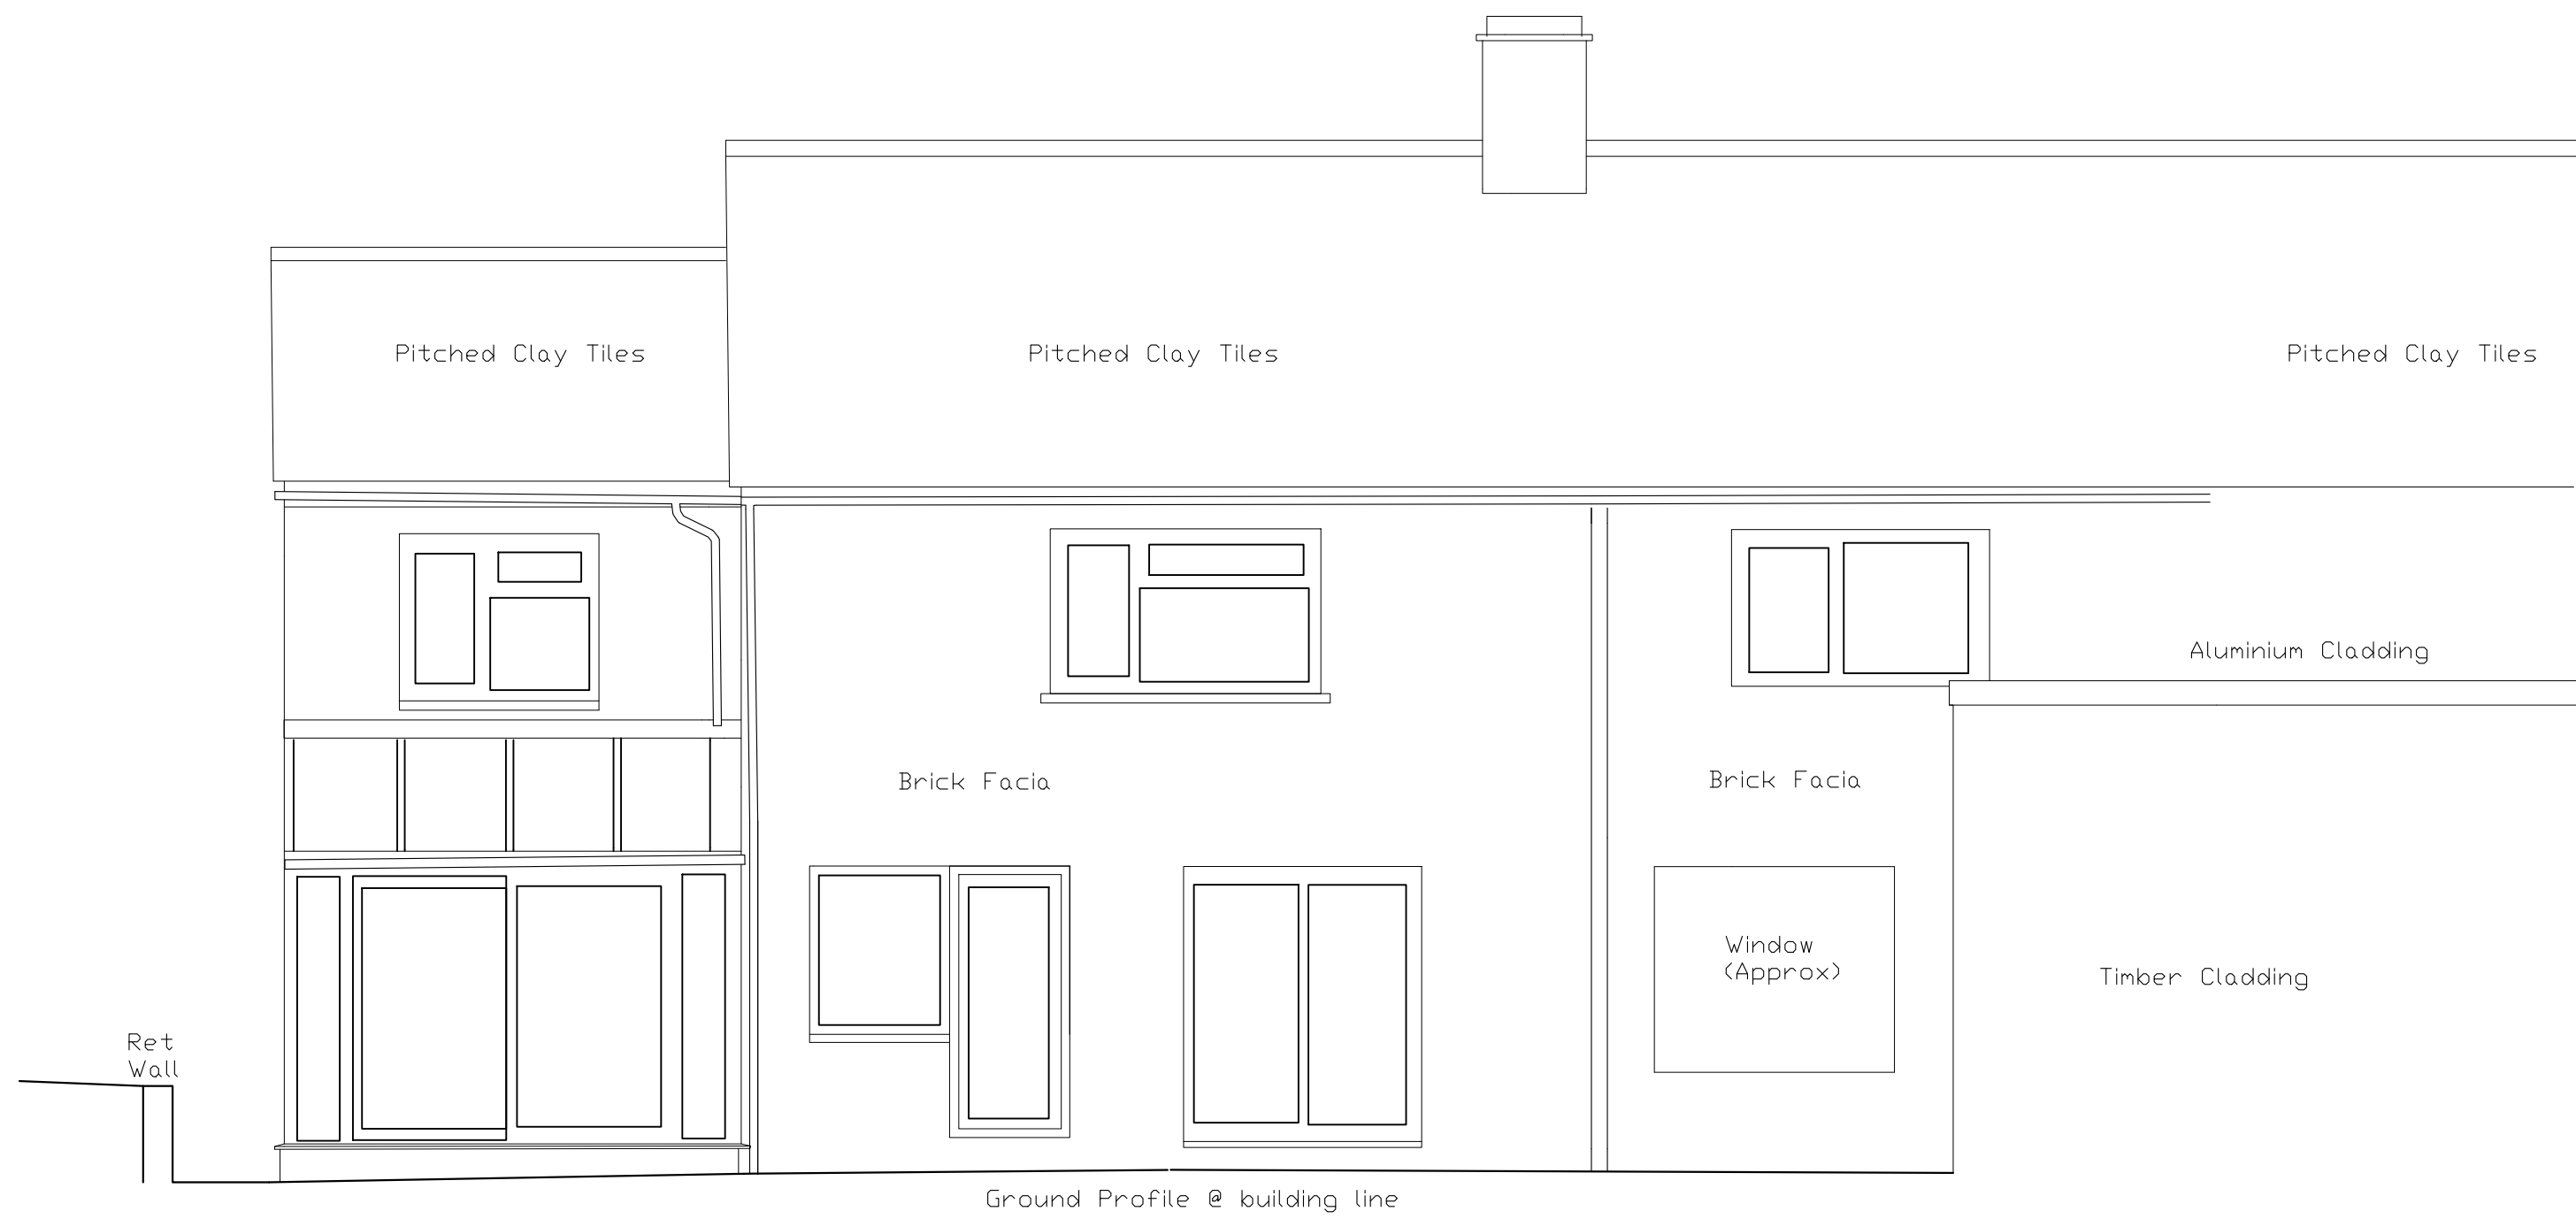


Datum : 70.00ADD

Elevation BB as Existing

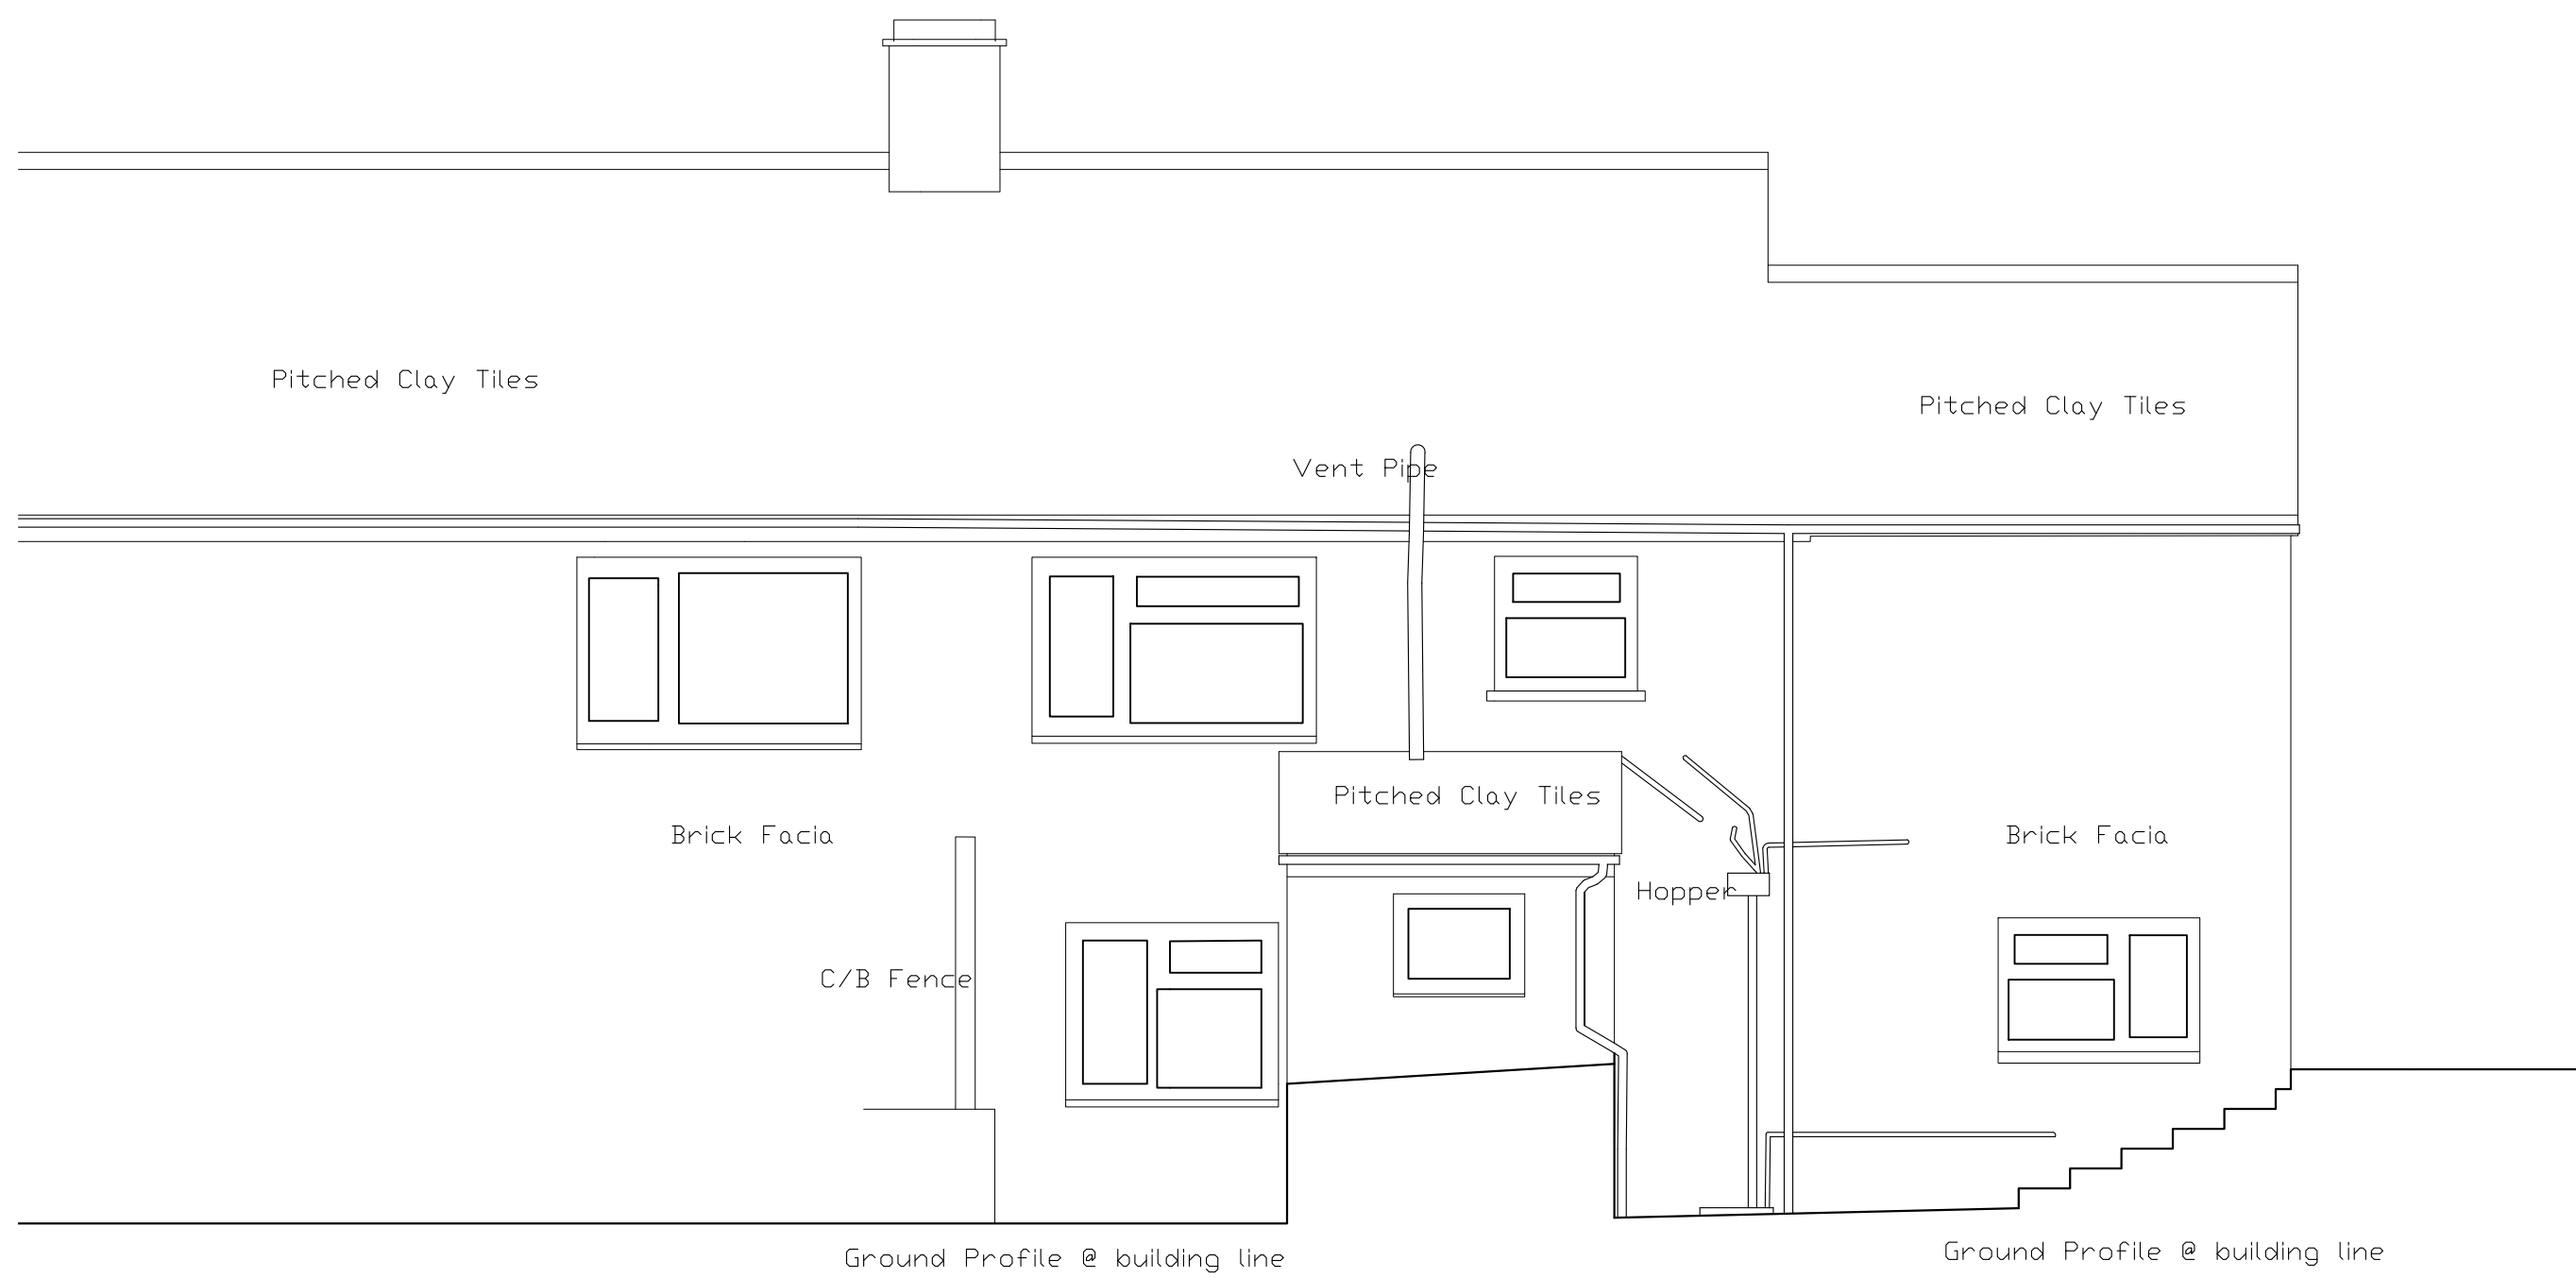

70.00ADD

Elevation CC as Existing

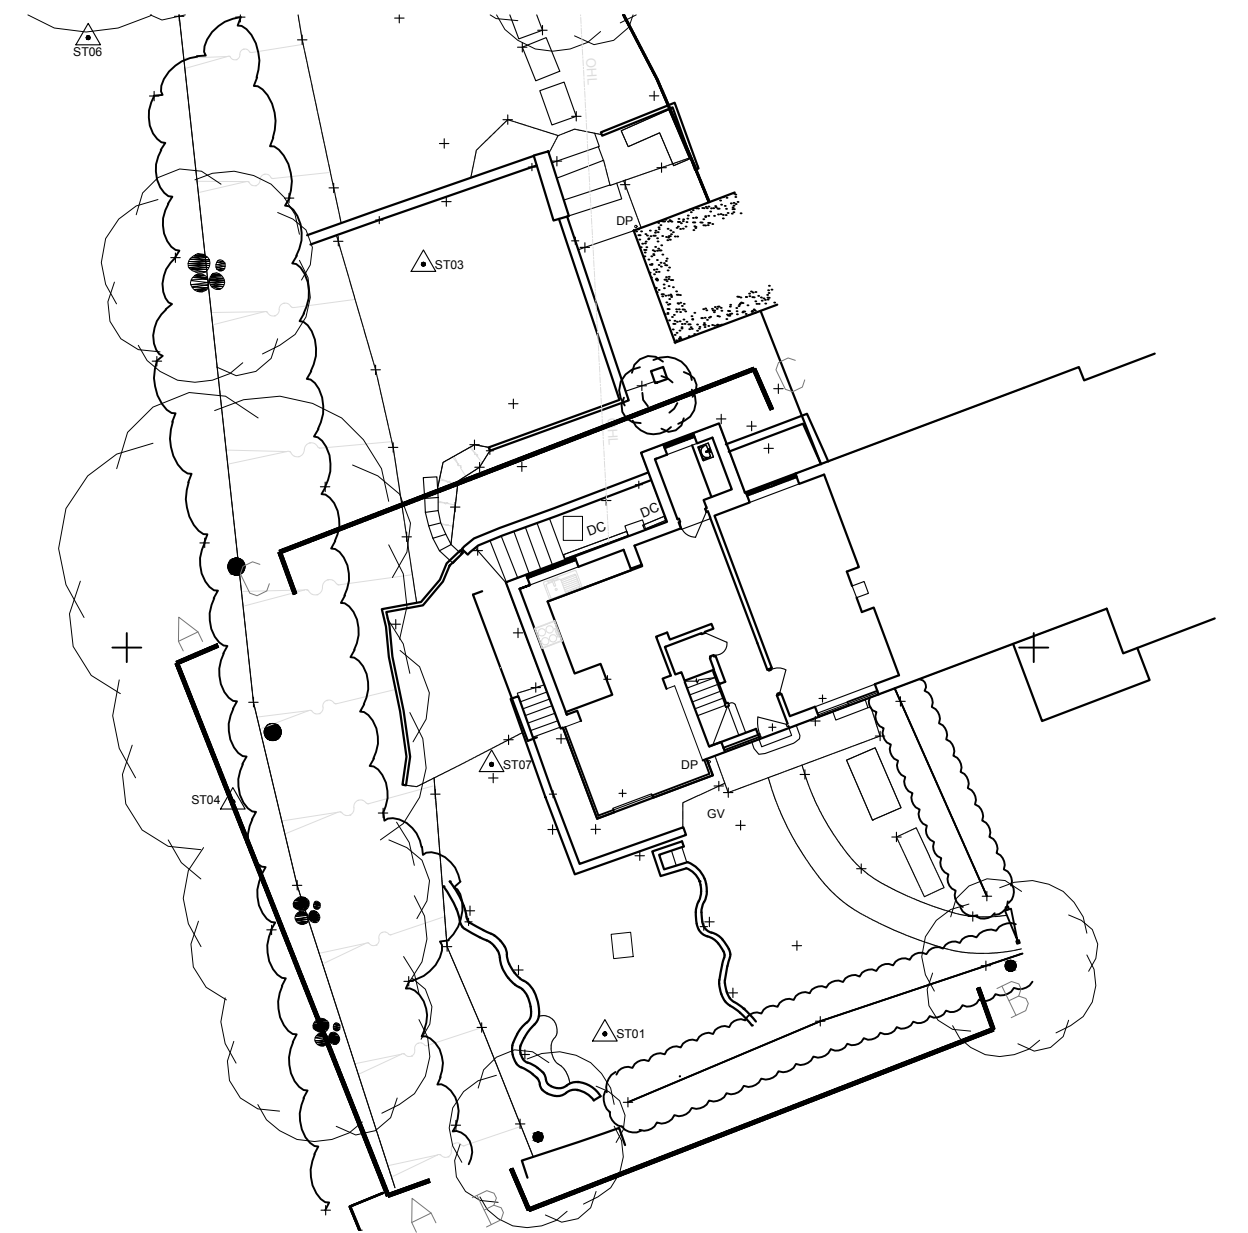

Elevation Key Plan Not to scale

Indicative site boundary - refer to title deed

Note: This drawing is copyright

Michael Collins Architect LLP

Do not scale from this drawing
Note: to be read in conjunction with Structural Engineers
Information, specification and drawings

All setting out dimensions to be checked on site by
contractor and any discrepancies to be noted ASAP.
Windows, steelwork, to be site sized.

All sundry work not shown to be undertaken in accordance
with the British Standards.

Note: This drawing is not a deed plan.


Whitehill Road

Job No
184 Sections / Elevations
as existing

Stage: Stage 3
Status: Preliminary Planning

004

REVISION: Scale
1:100@A1

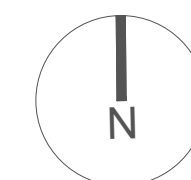

Suite 4a, 30 Bancroft
Hitchin, SG5 1LE
01462 236666
michael@michaelcollinsarchitects.com
www.michaelcollinsarchitects.com

