




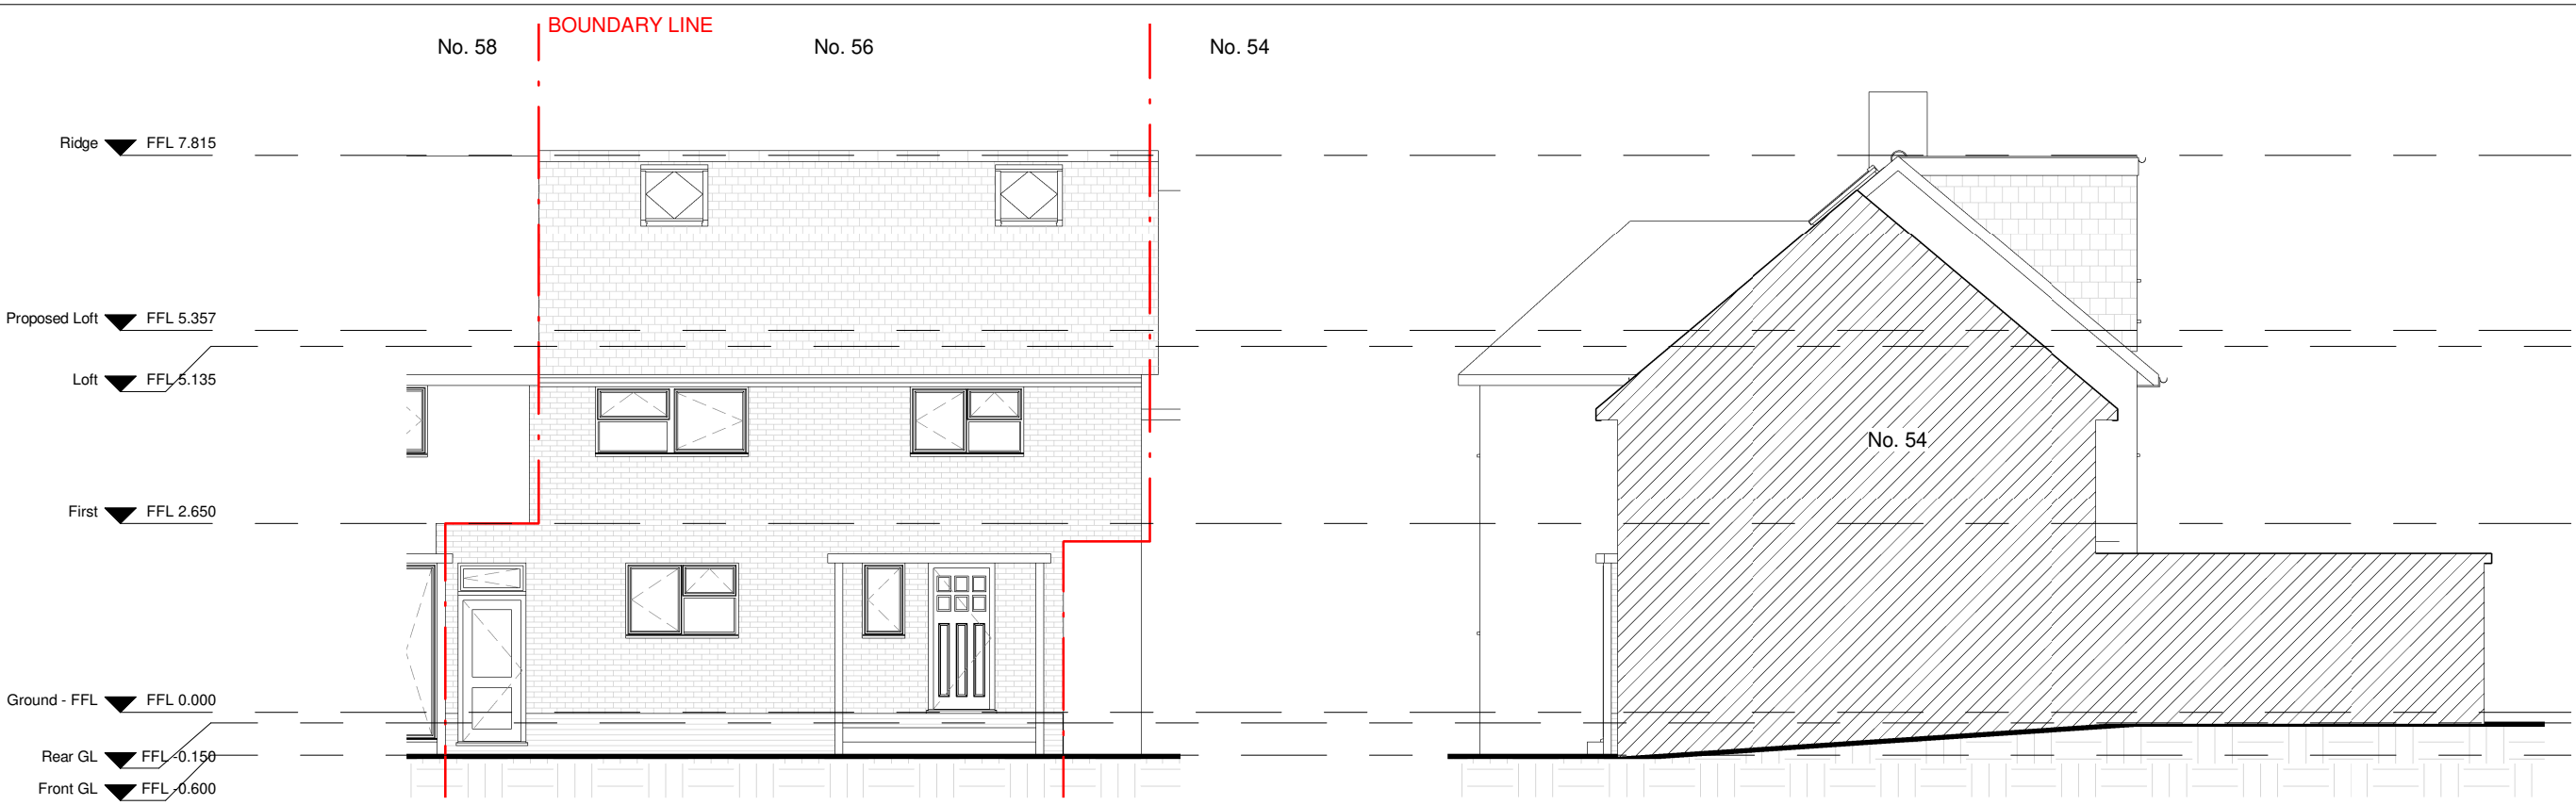


PROPOSED FRONT ELEVATION  
1:100 @ A3

PROPOSED RIGHT ELEVATION  
1:100 @ A3

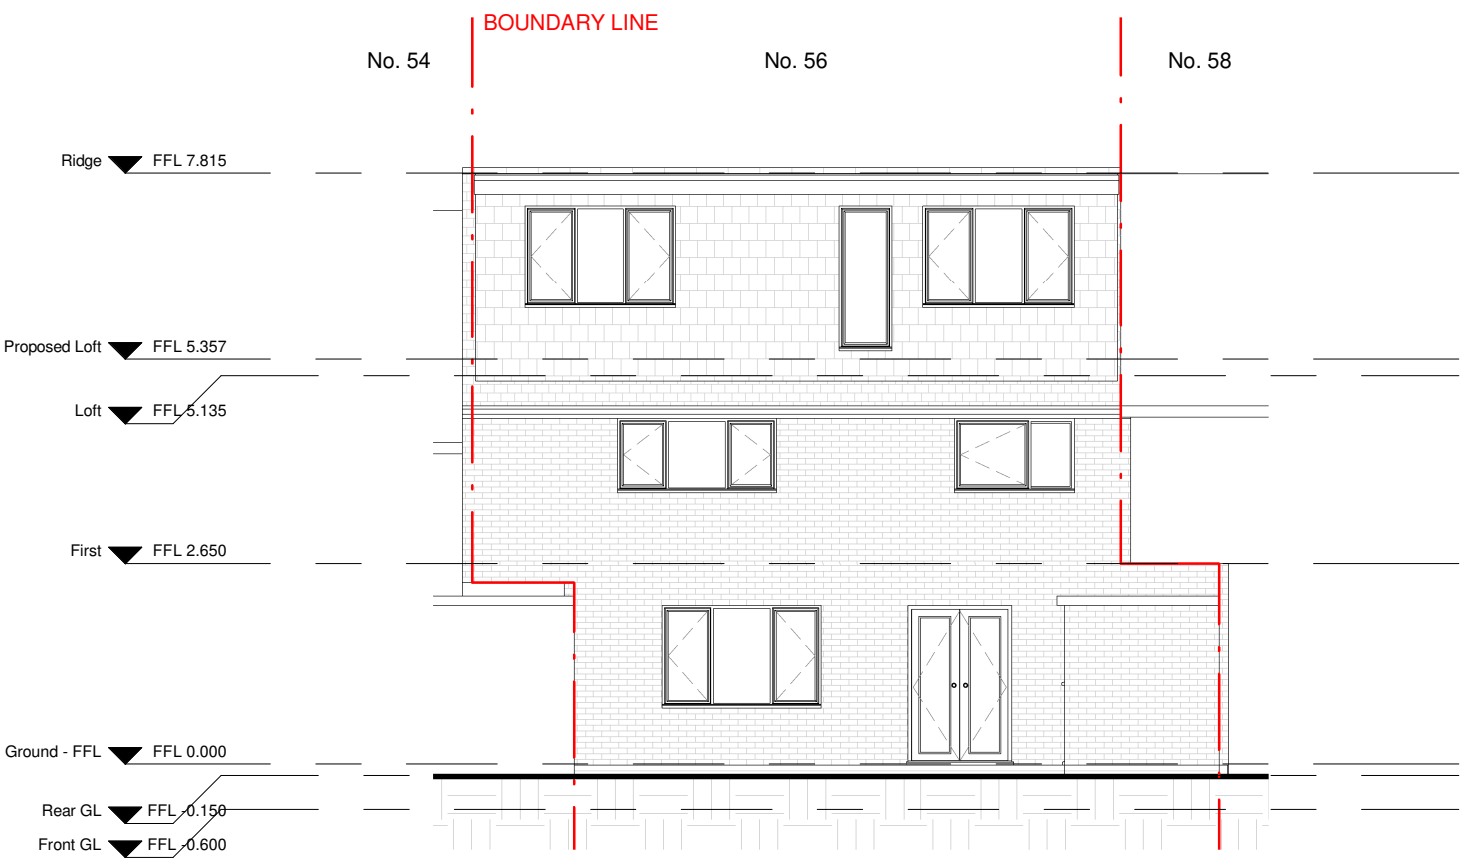

PROPOSED REAR ELEVATION  
1:100 @ A3

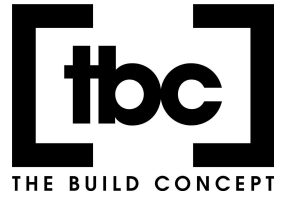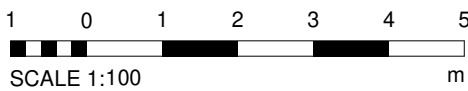

| Model Seq. | Rev. | Date     | Revision Description                   | Issued to |
|------------|------|----------|----------------------------------------|-----------|
| 1          | A    | Dec 2025 | Permitted Development (CoL) Submission | LPA       |
| 2          | B    | Feb 2026 | Window Changes to the Rear Elevation   | LPA       |

|                                                   |
|---------------------------------------------------|
| 56 Chilvers Bank, Baldock, Hertfordshire, SG7 6HT |
| Loft conversion under Permitted Development       |
| PERMITTED DEVELOPMENT                             |
| PROPOSED ELEVATIONS                               |

003 1 : 100-@A3  
Nov. 2025

003-204B

Issued to: C: Client; P: Planners; B: Building Control Officer; E: Engineer.