
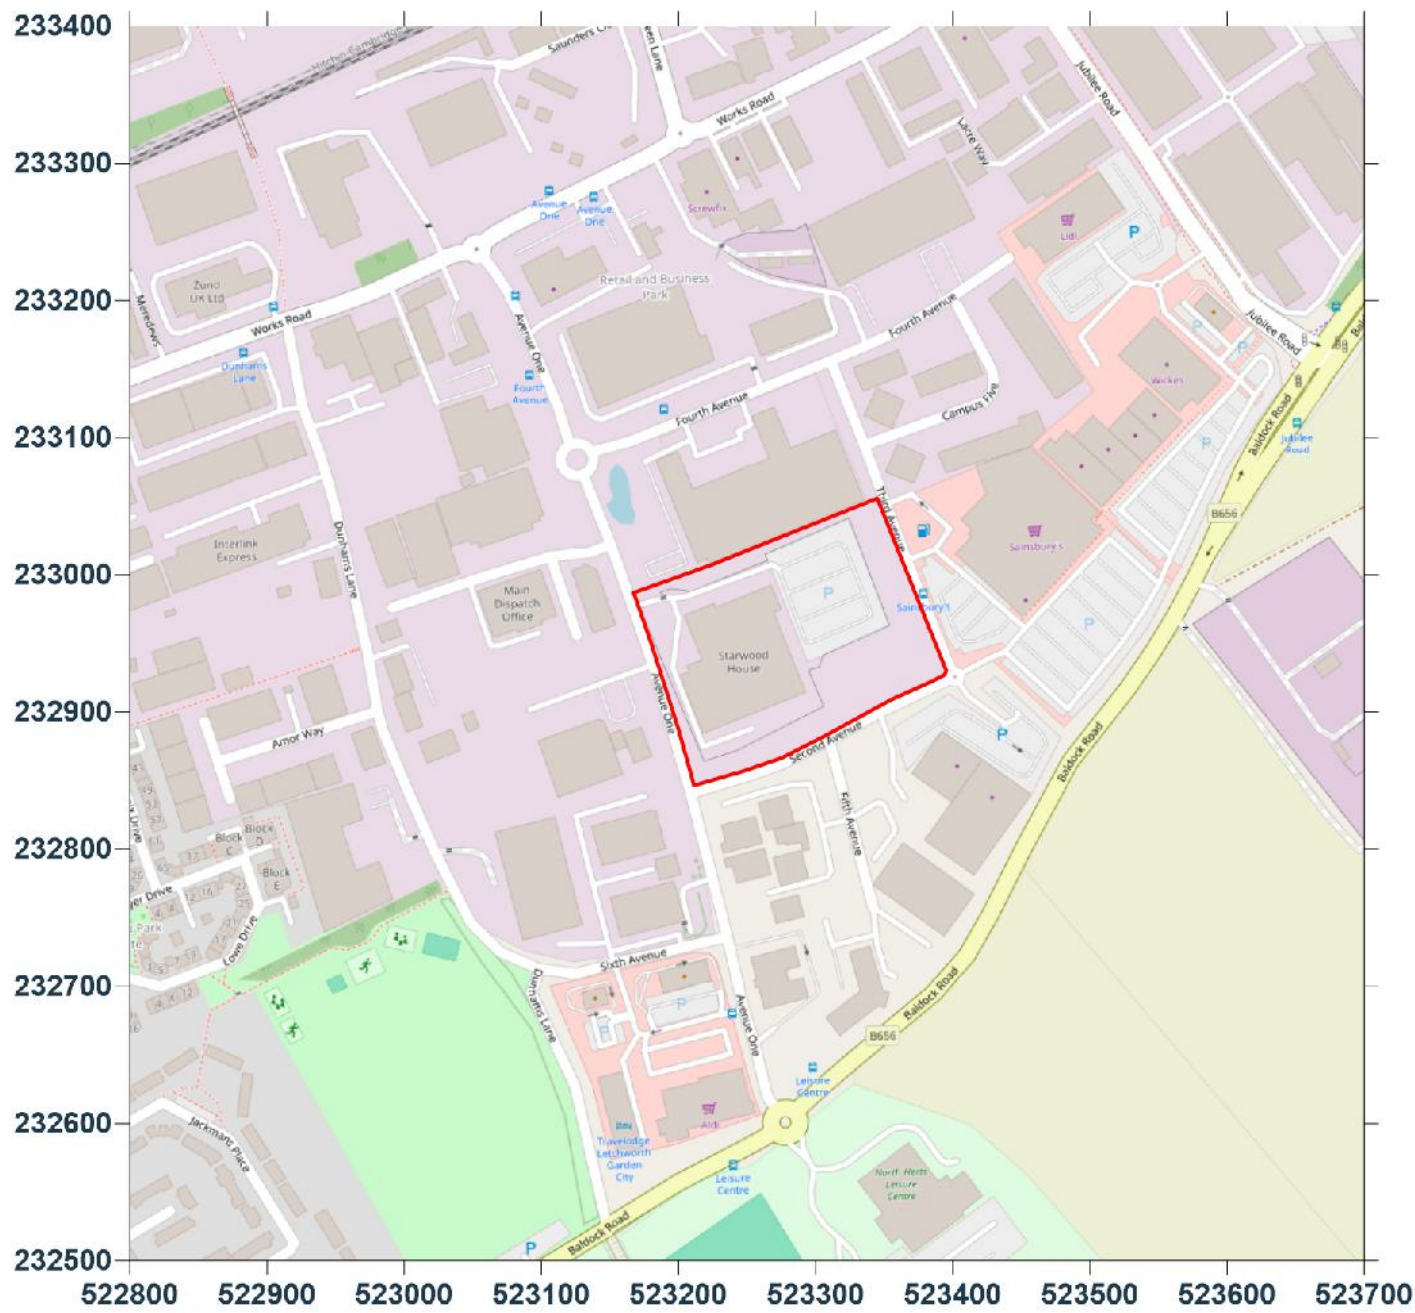


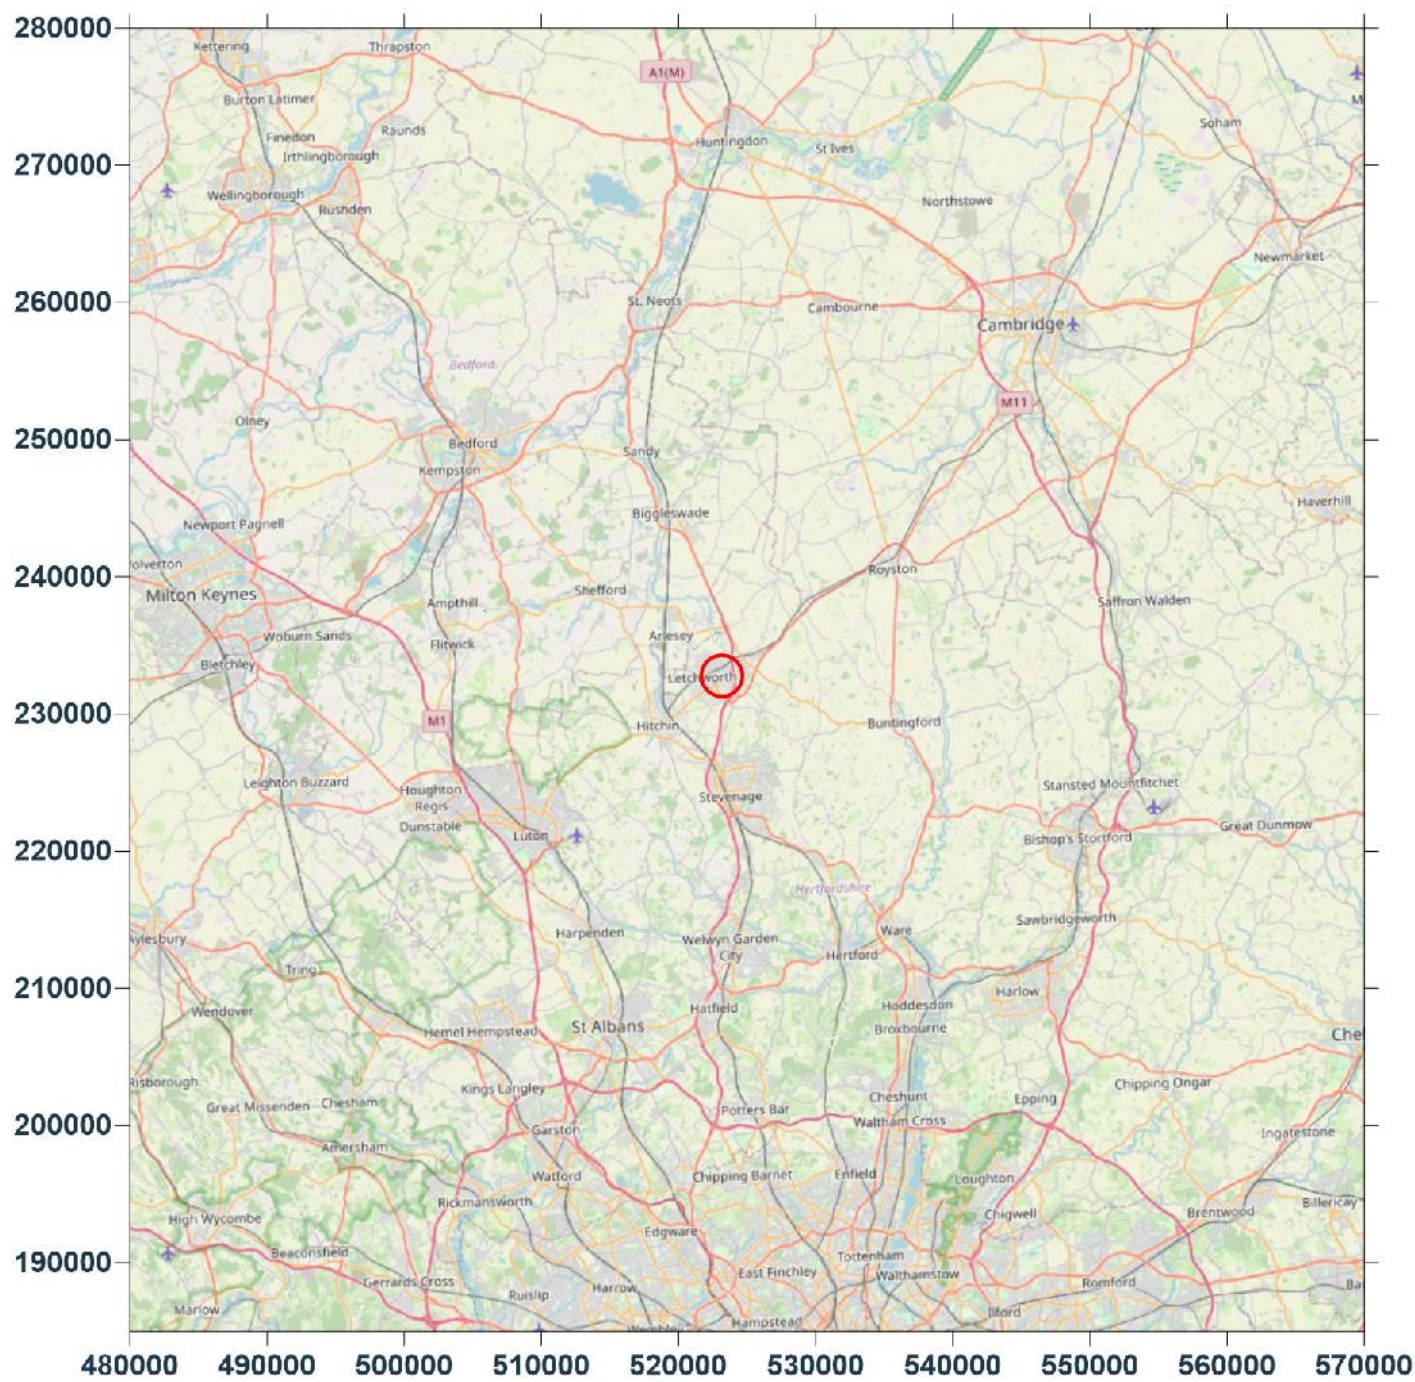

Client: Wrenbridge Land Ltd	Drawn By	ND	Checked	DH	Key:	 DALCOUR MACLAREN
	Date	10/2025	Date	10/2025		
	Figure No.	1.0				
Scheme: Starwood House, Avenue One, Letchworth Garden City 25003554	Title : Site Location					