



Note: All dimensions are in mm unless stated otherwise



⊕ SIDE ELEVATION-2
AS EXISTING

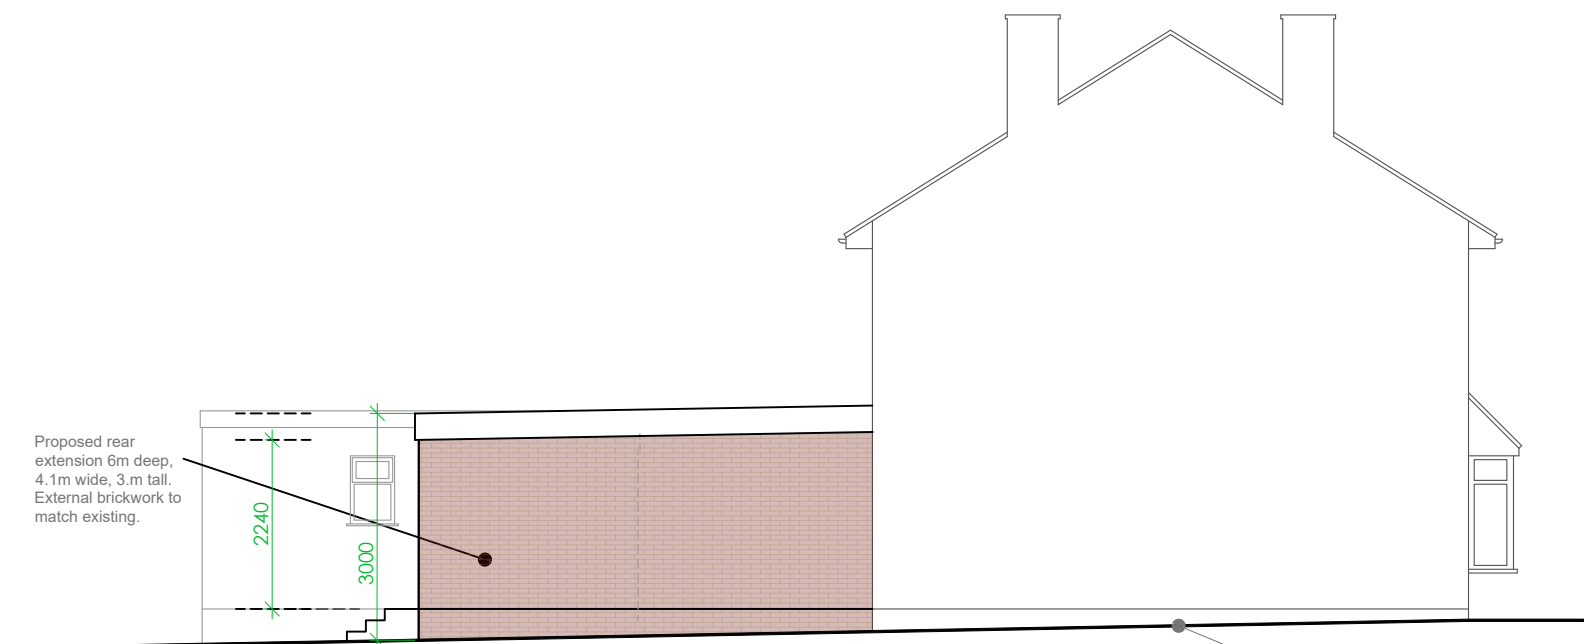

⊕ SIDE ELEVATION-2
AS PROPOSED

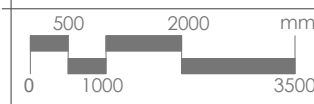

Prepared by:
A+L Architecture Studio, Hitchin
www.alarchitecture.uk

Address:
162, Wymondley Road,
SG4 9QJ

Drawing name:
Side Elevation 2: As
Existing and Proposed

Scale: 1:100 @ A4	Date drawn: Mar. 2026
-------------------------	--------------------------

Drawing number:
WR-FP213
Rev 01