

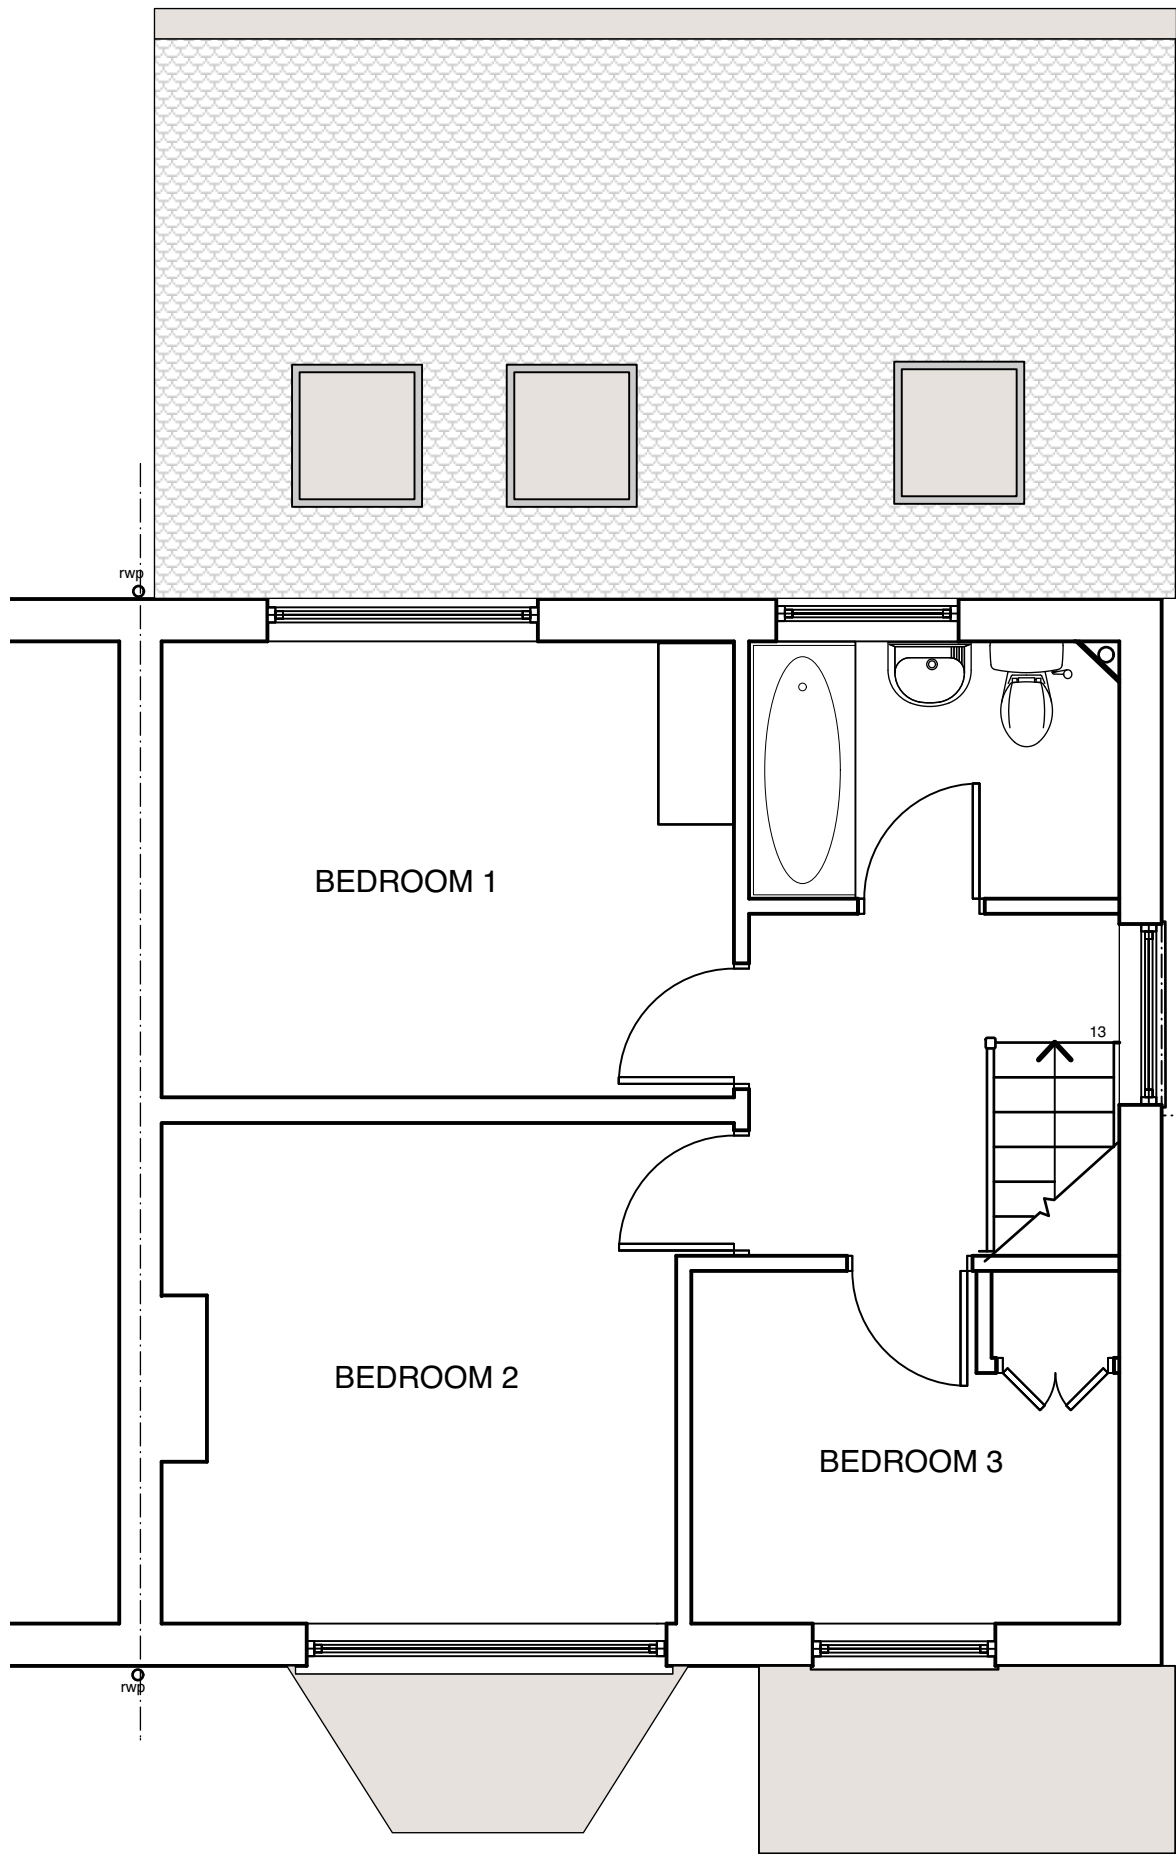


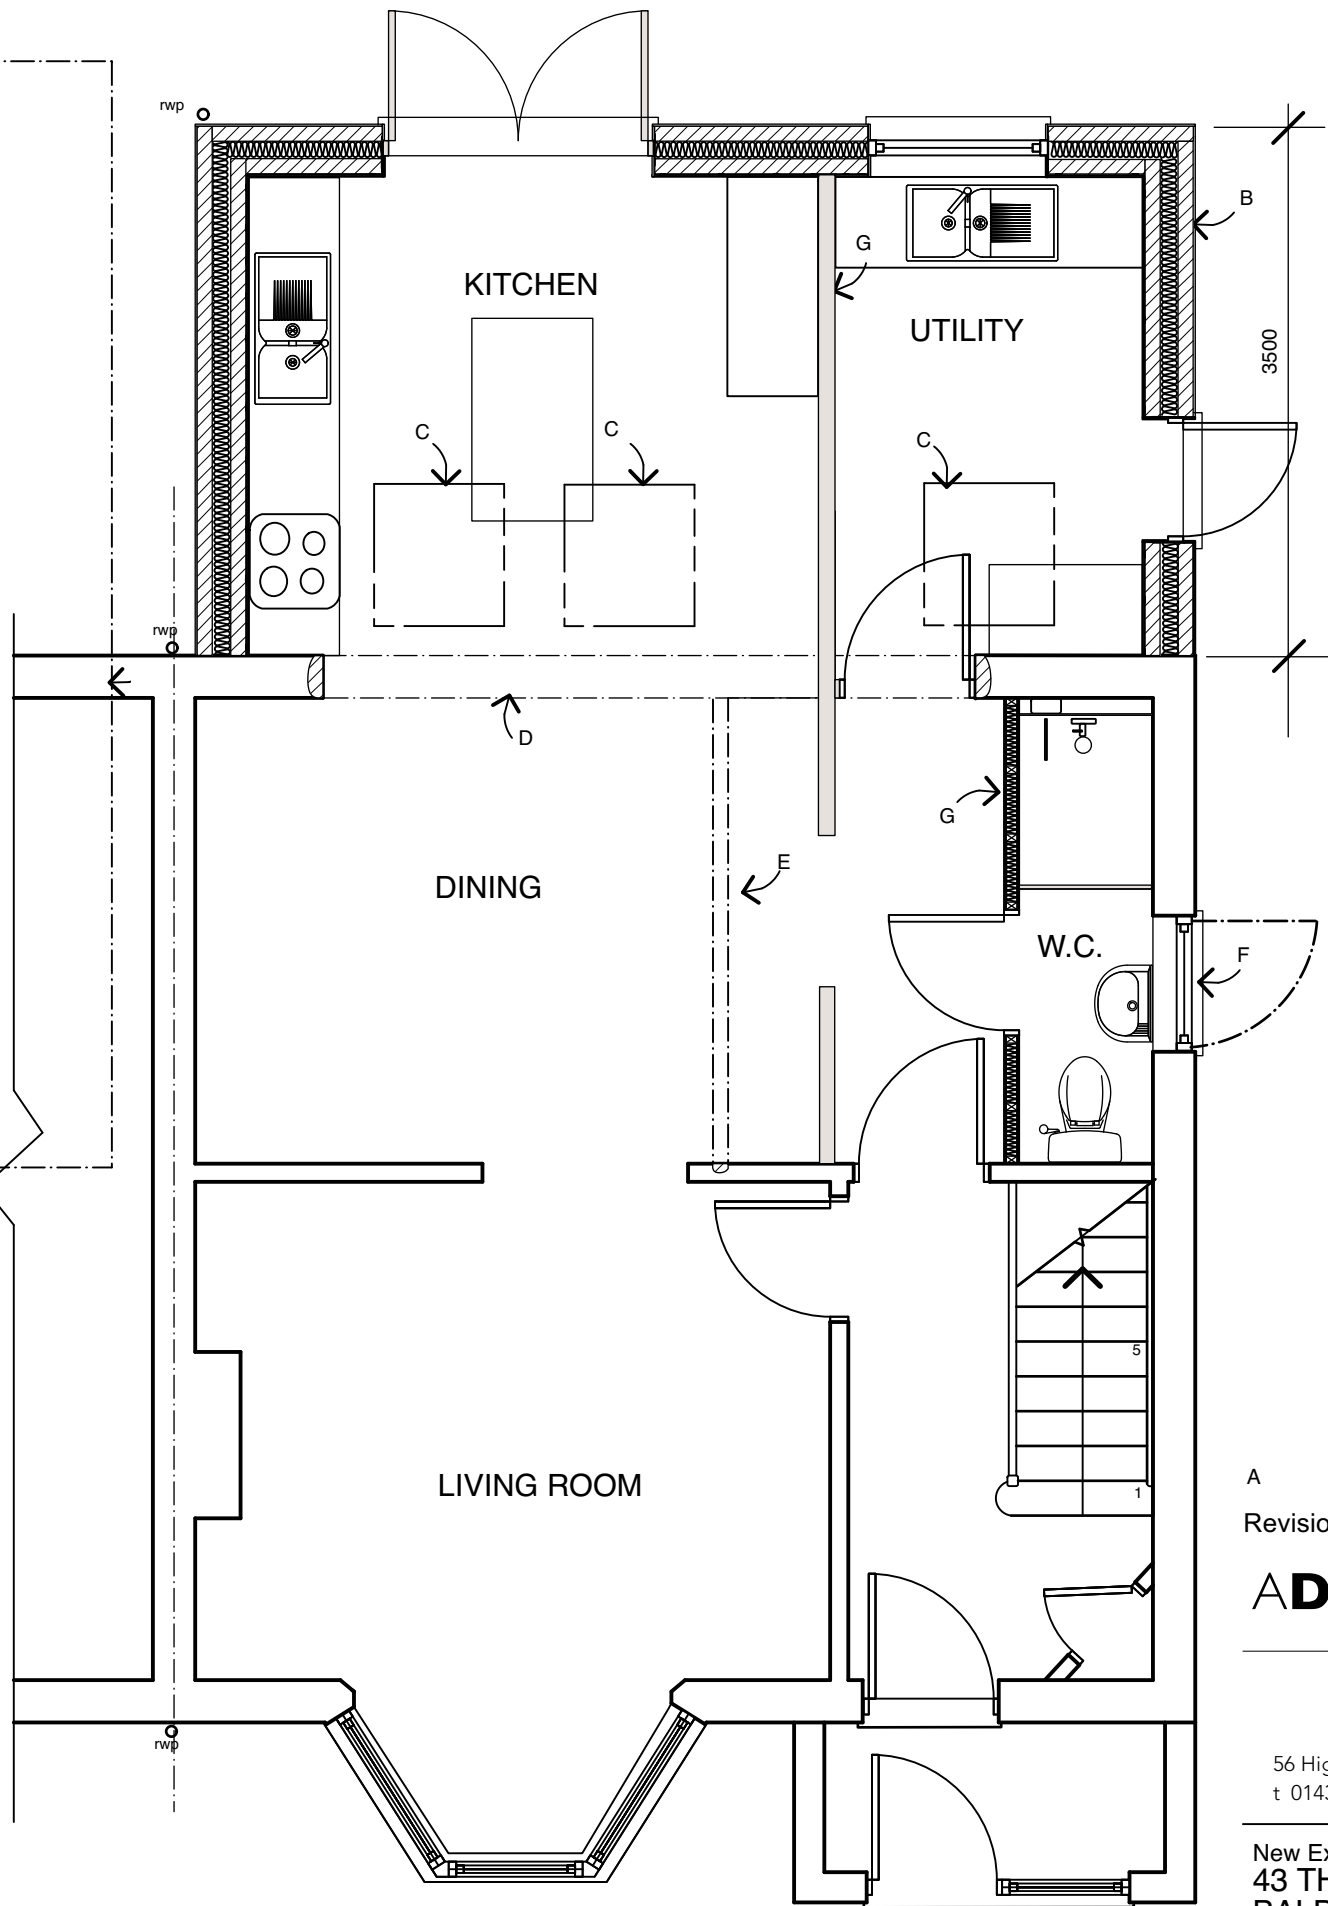

FIRST FLOOR

0 1 2 3 4 5 M

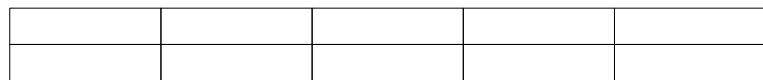

GROUND FLOOR

- NOTES
- A Existing extension demolished.
 - B Proposed extension, white painted render and plain tiles to match.
 - C Velux rooflight - MK04 780 x 980mm
 - D Walls removed and beam fitted over. Allow for 2 no. 203 x 103 UB.
 - E Existing partition removed.
 - F Remove door and insert window.
 - G New insulated stud partition with arched opening into Utility.

A Extension reduced to 3.5m 11.02.26
Revision Date

AD

Alan Duncan Architect

56 High Street Whitwell Hertfordshire SG4 8AG
t 01438 871542 e alduncanbarch@gmail.com

New Extension and Alterations to
43 THE LEAS,
BALDOCK, HERTS, SG7 6HZ

PLANS - PROPOSED

Scale 1 : 50 at A3 Date Oct 25

Drawing no 43TL.04 Rev A