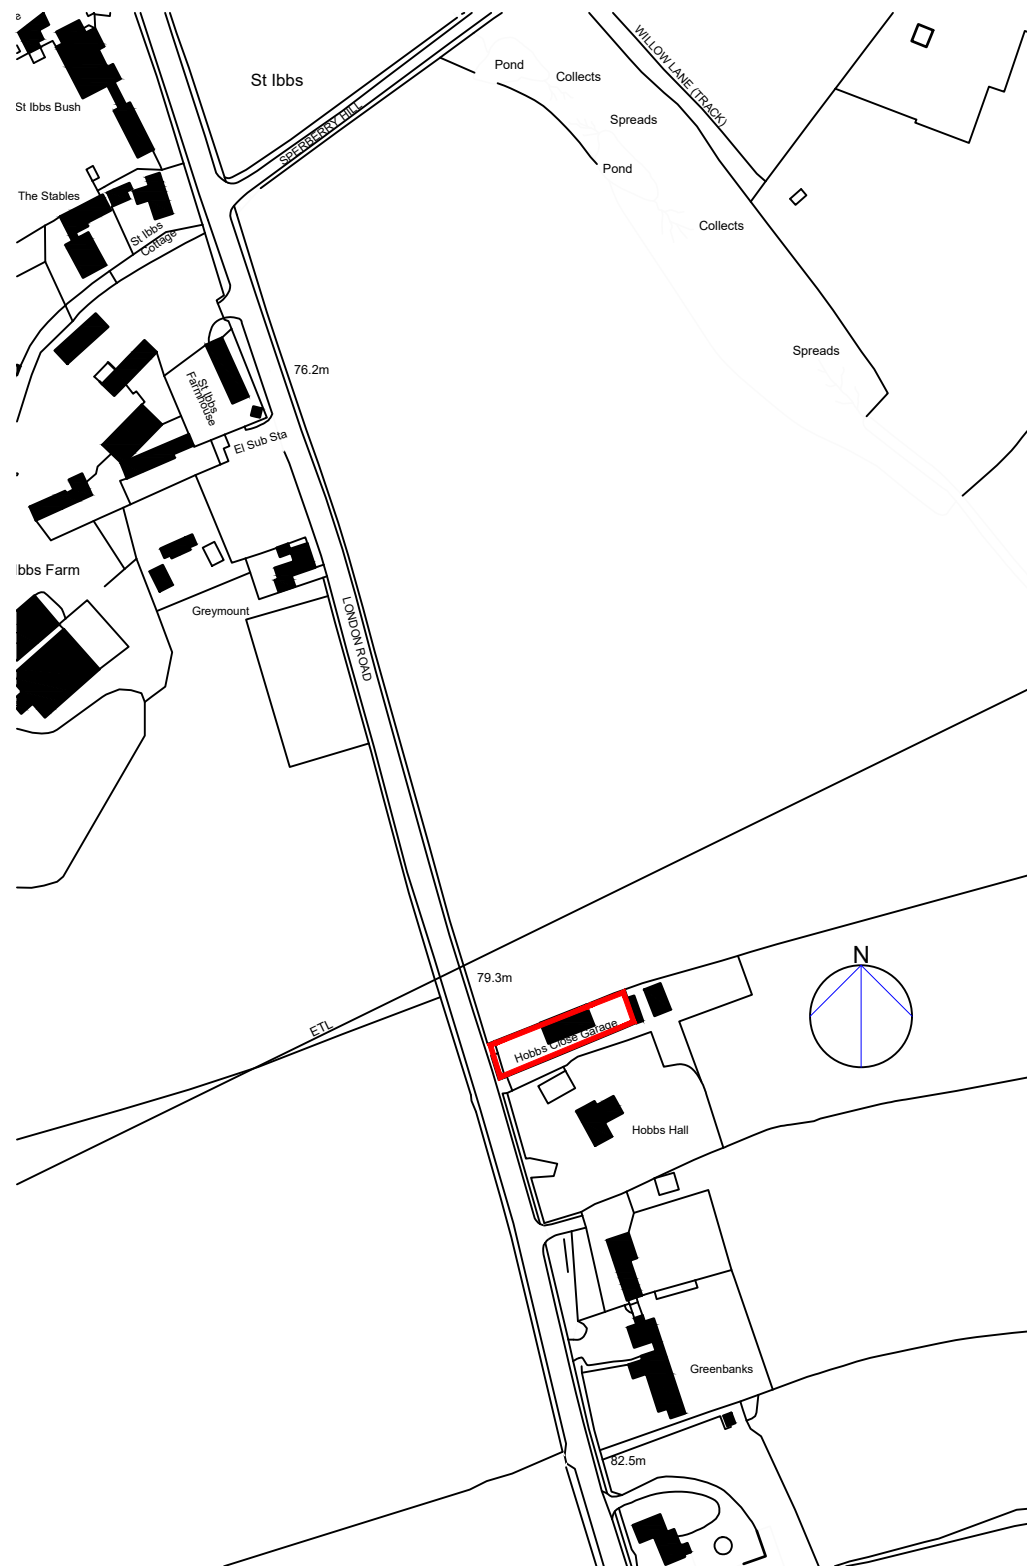


bwp | bourne wood partnership

Project Management
and
Cost Control of
Construction Projects

Client: **Mr A Marshall**

Project: **Construction of a New Dwelling at Hobbs Close Garage, St Ippolyts, Herts, SG4 7NJ**

Drawing: **Site Location Plan**

Drawing / Job Number: 2080 PD01	Rev: -	Drawn By:	Scale: 1:2500 @ A3	Date: Sept 2021
--	---------------	-----------	---------------------------	------------------------

SALISBURY HALL, LONDON COLNEY, ST.ALBANS, HERTFORDSHIRE, AL2 1BU. Tel:01727 821587 Email:admin@bournewp.co.uk