






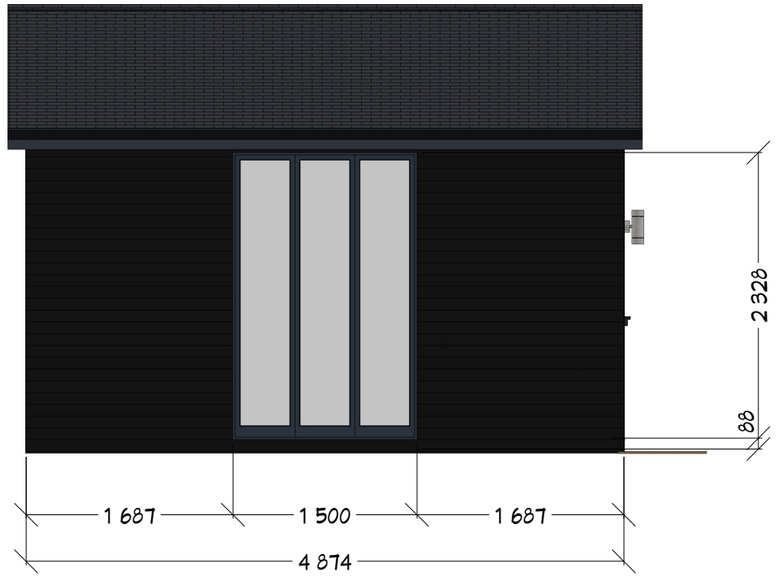

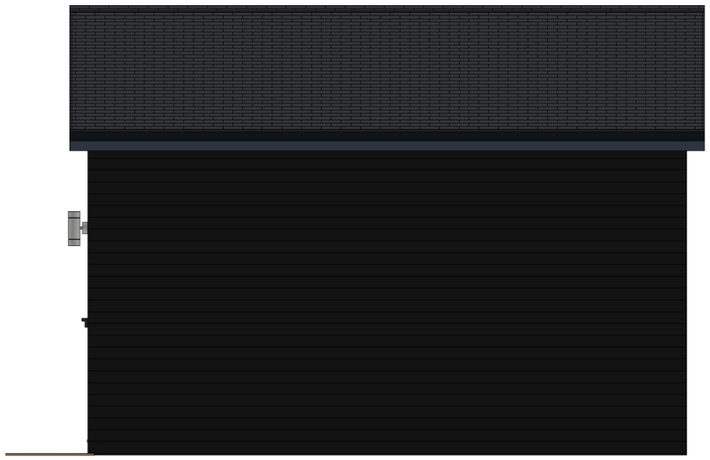

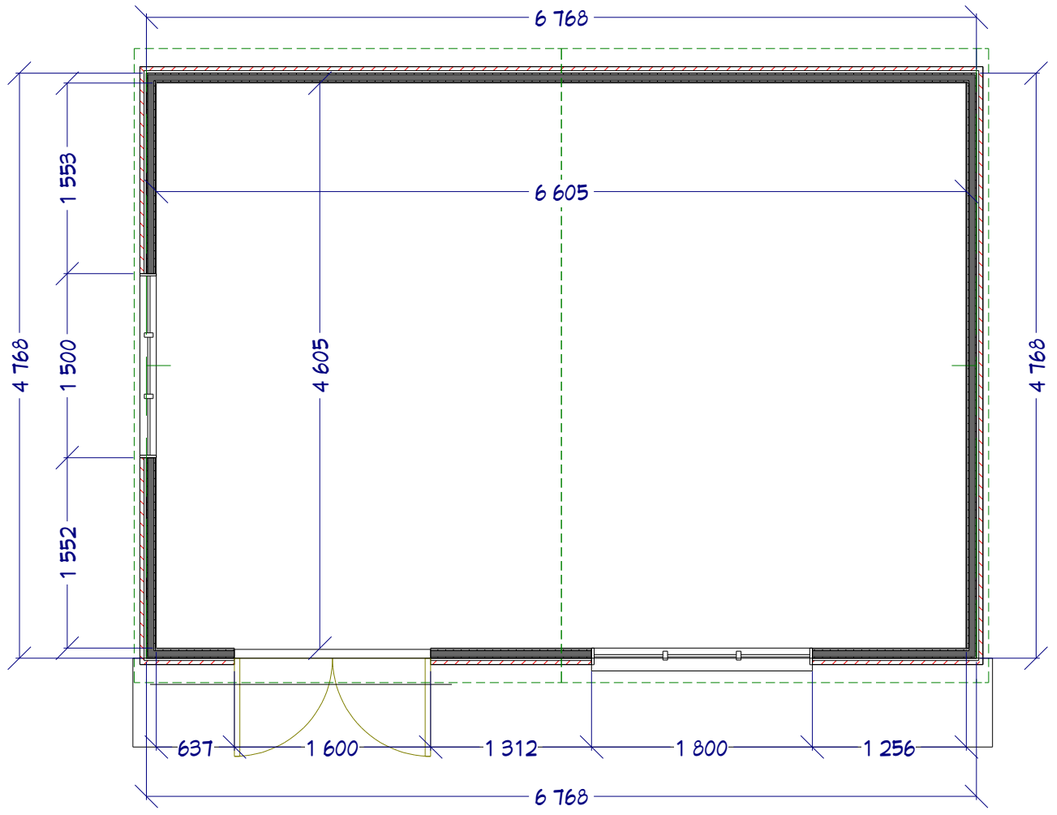

DRAWINGS PROVIDED BY: Zenpod	PROJECT DESCRIPTION: Home studio	SHEET TITLE: Plan & elevations	NO.	DESCRIPTION	BY	DATE	SCALE: 1:50 / DATE: 28/04/2018 / K-1